



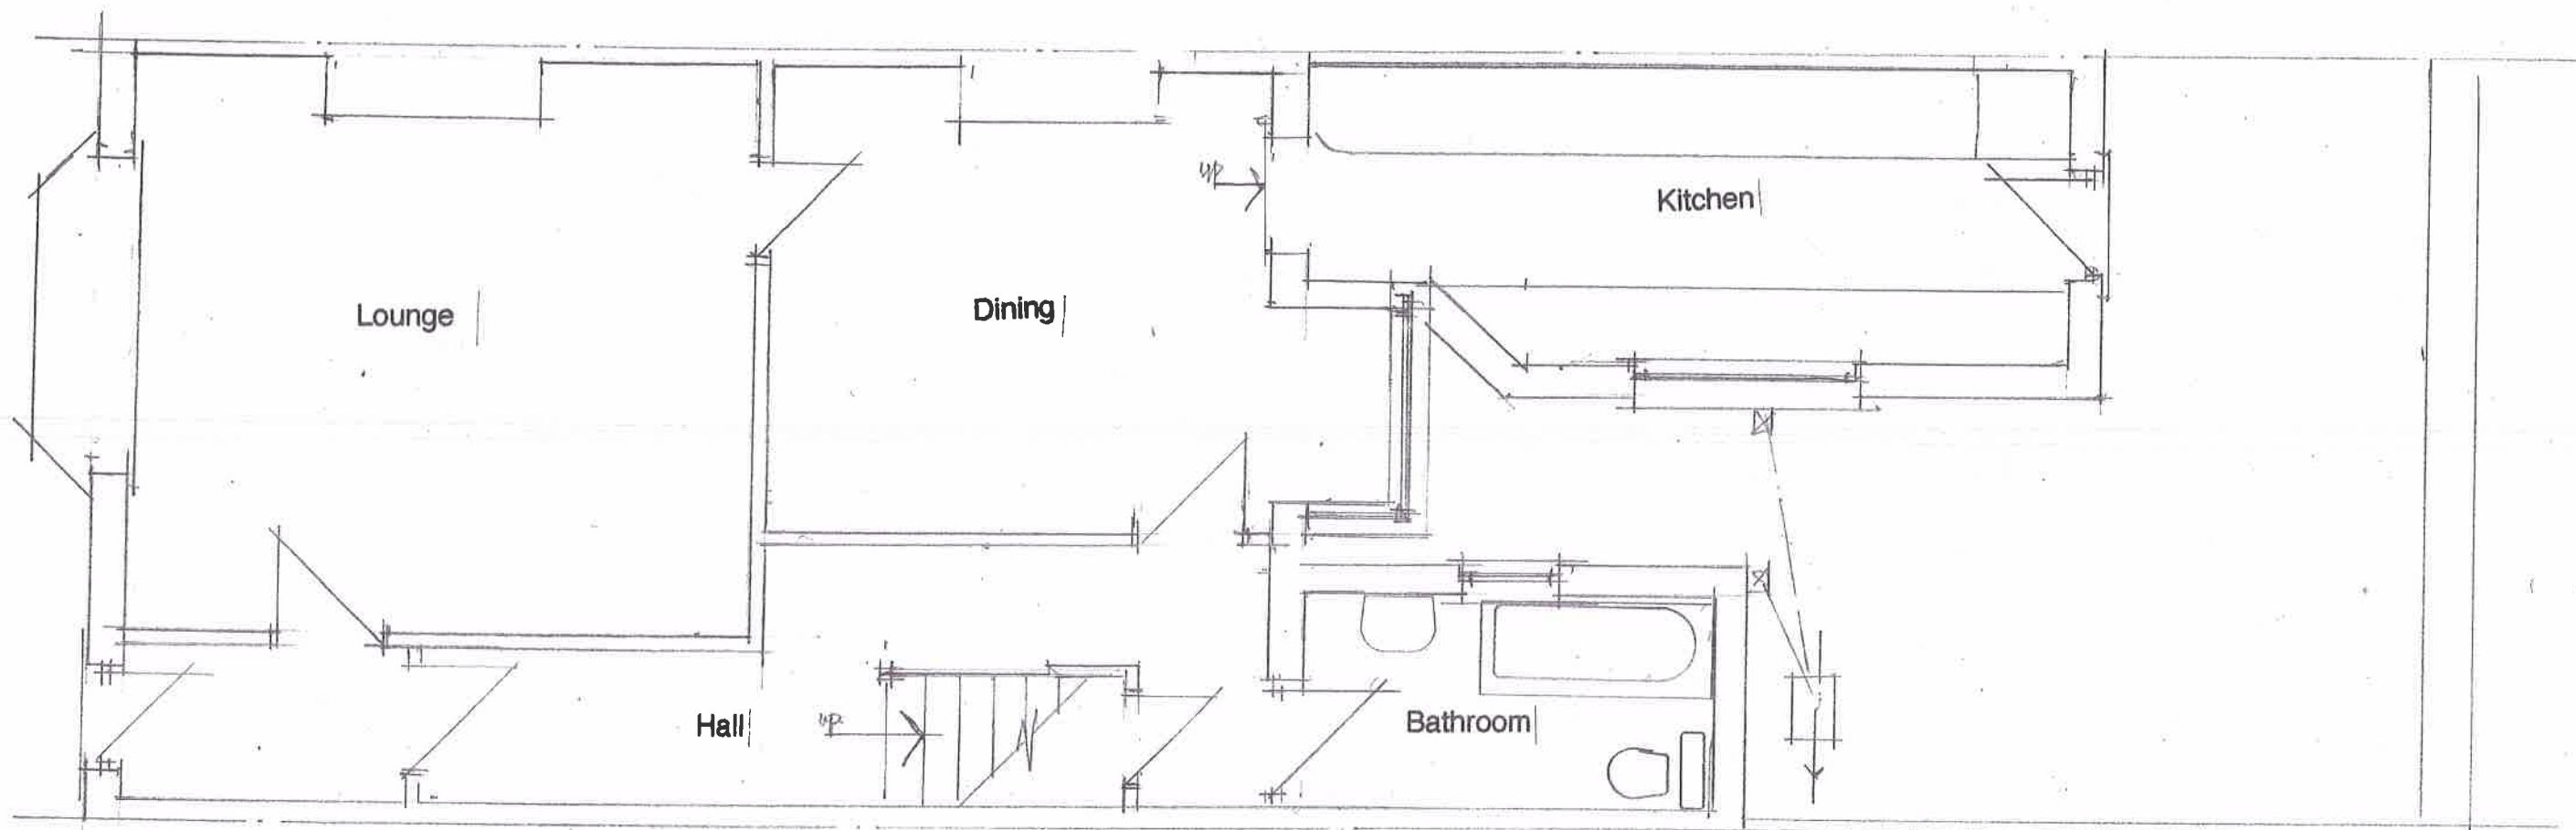

EXISTING GROUND FLOOR PLAN

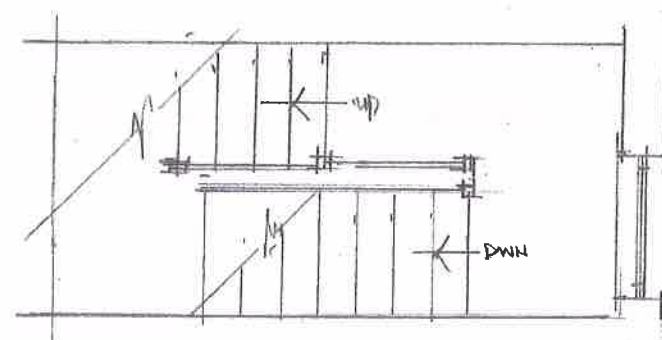

PROPOSED ALTERATIONS TO;

121, FRONT STREET,
EAST BOLDON,
TYNE & WEAR.

Scale 1:50 1:100

Date

Dwg No

Amendment