



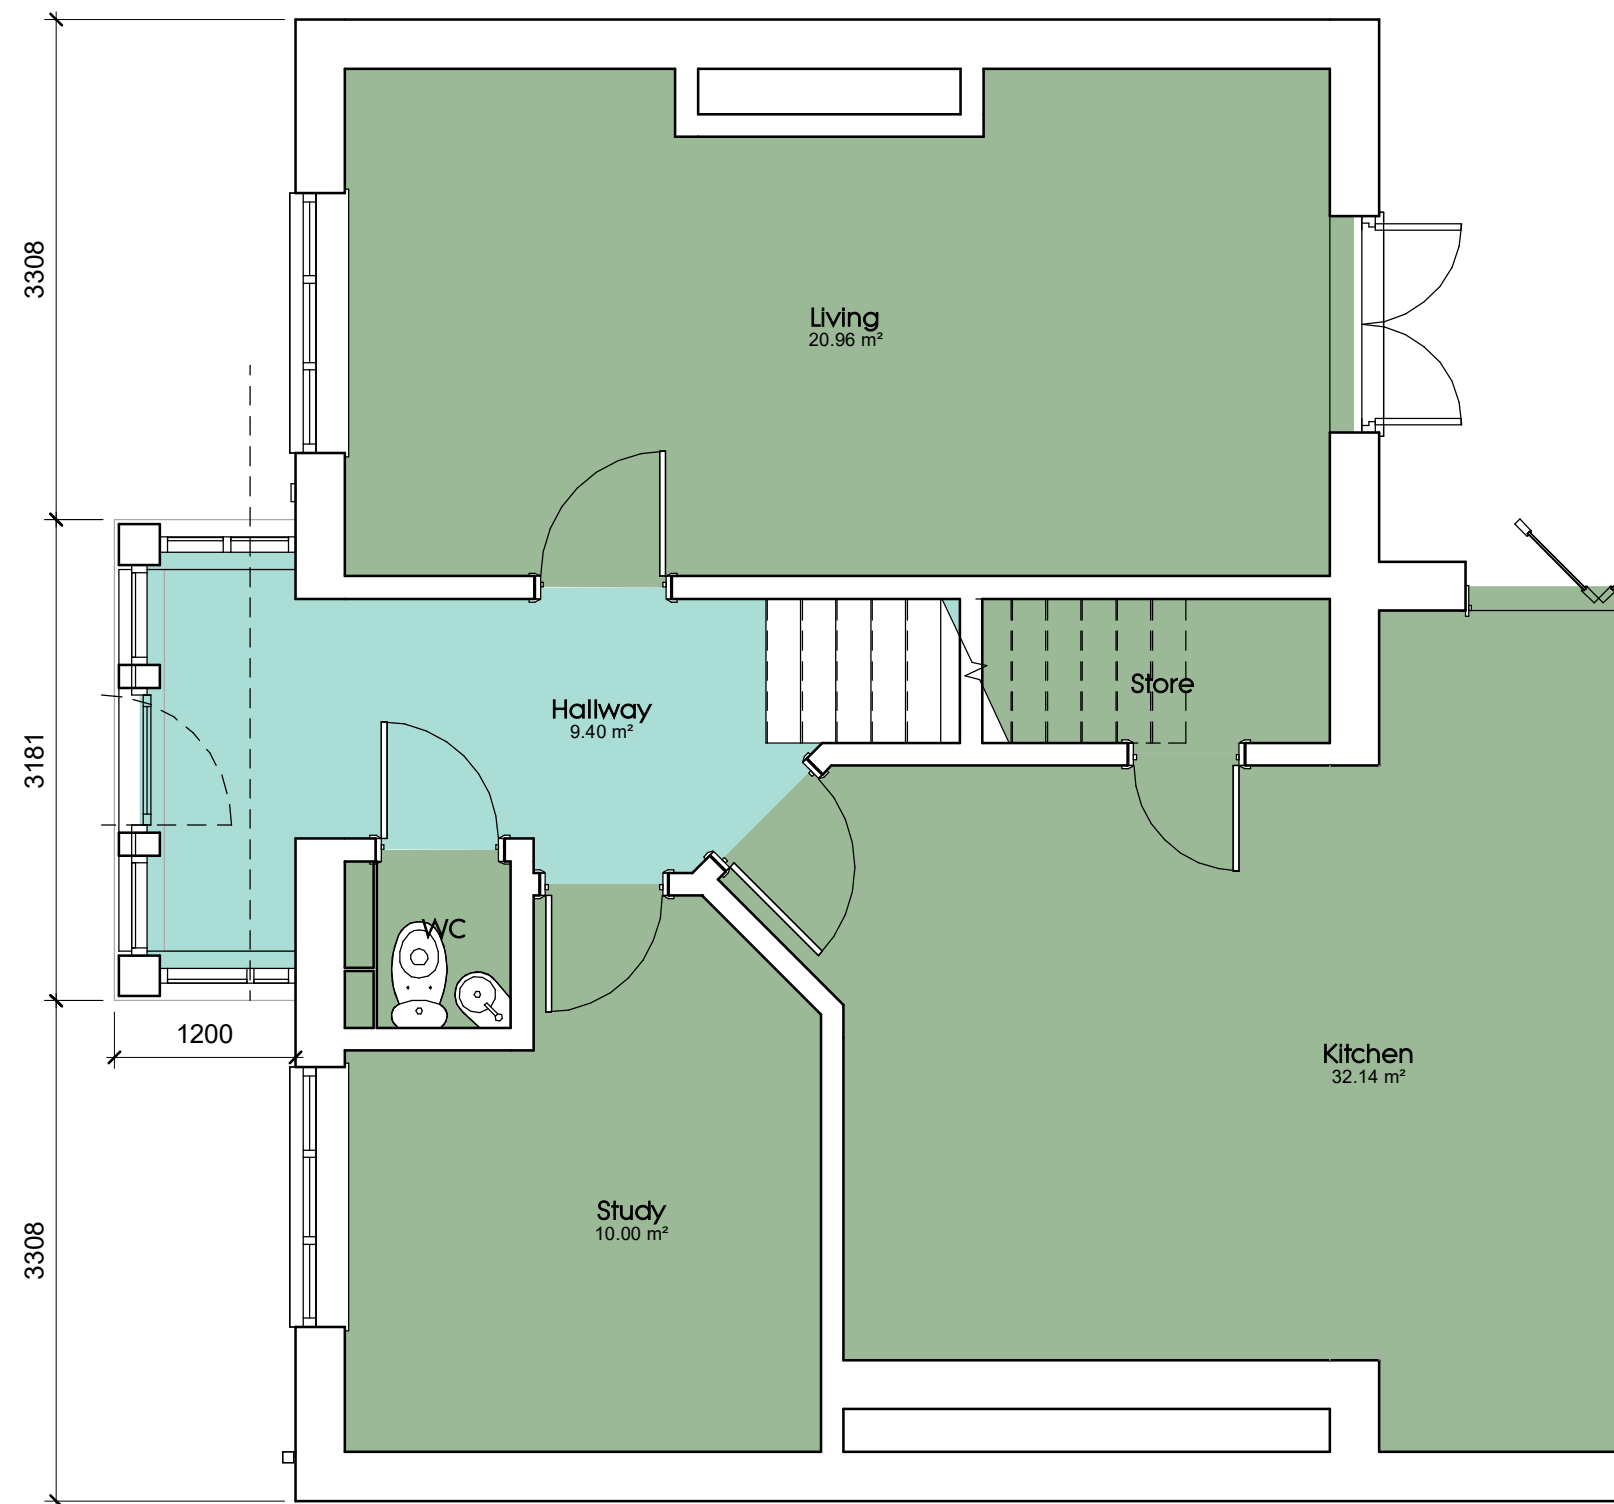

1 Ground Floor
1 : 50

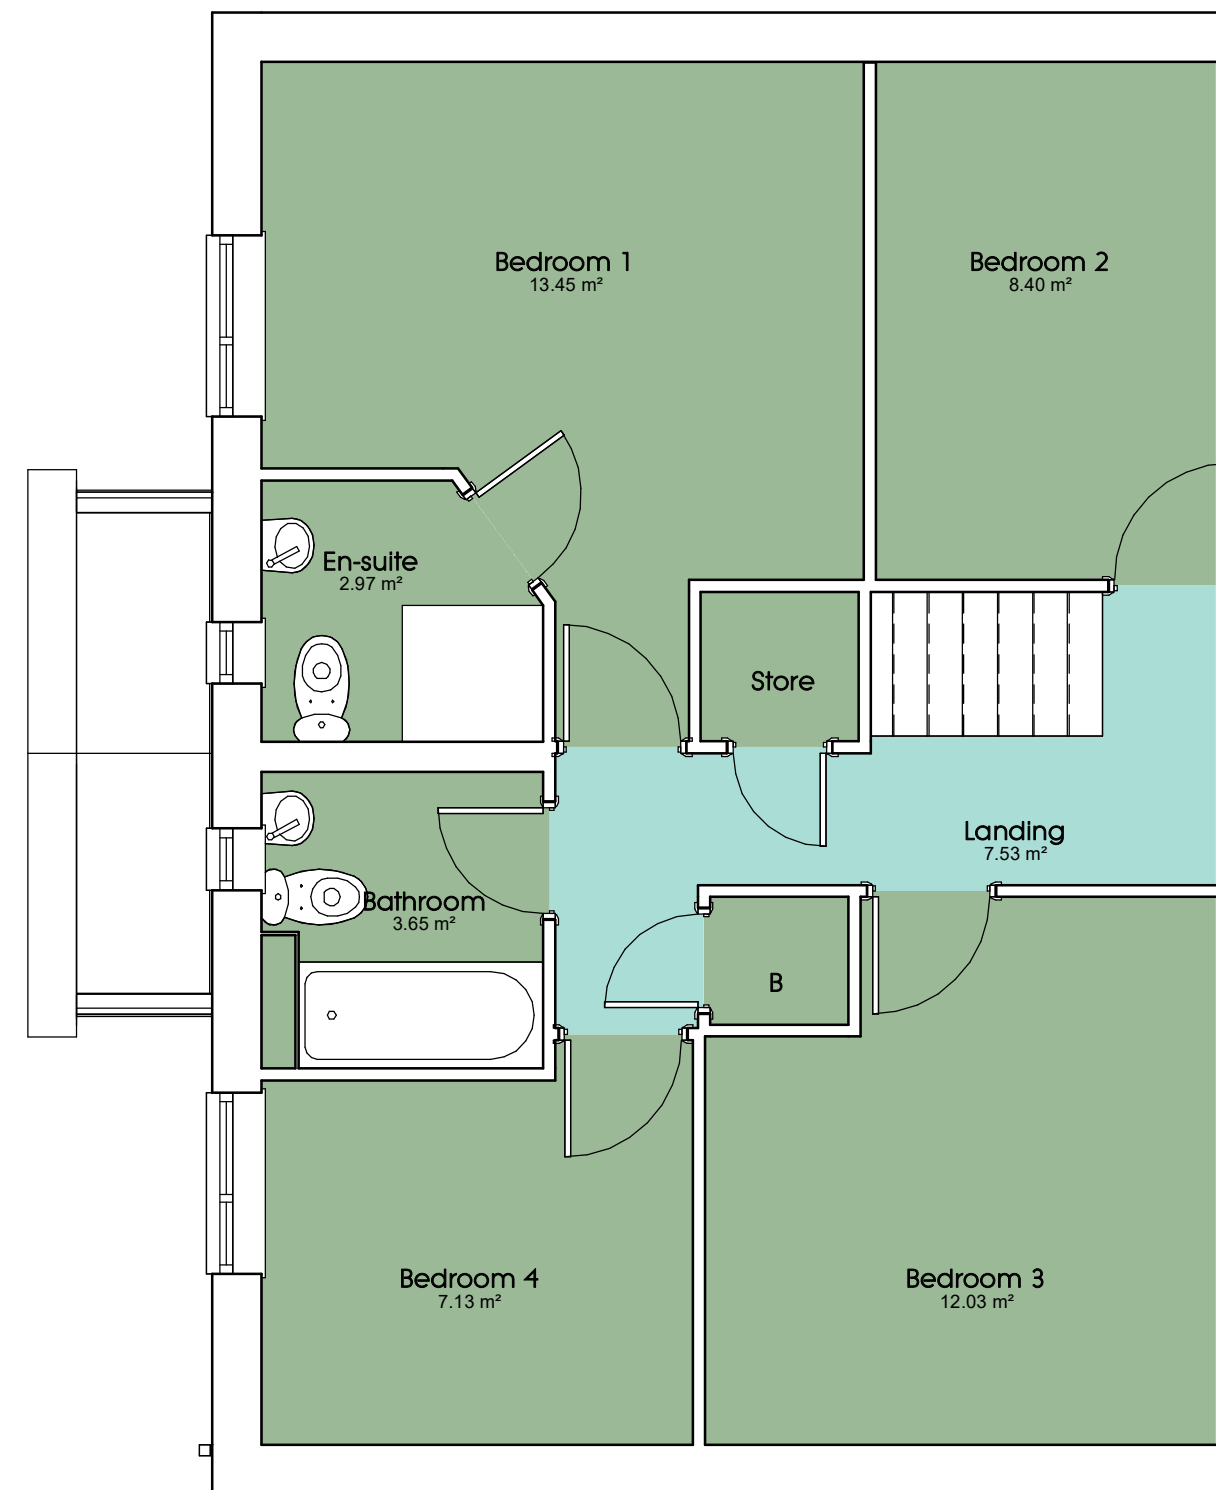

2 First Floor
1 : 50



North East
Architectural Services

Clervaux Exchange, Clervaux Terrace, Jarrow
NE32 5UP
07455 980 354 admin@nearchitect.co.uk

PROJECT		Alterations to dwelling
ADDRESS		21 High Trees, South Shields NE34 8EW
CLIENT		Andrew Garthwaite
SHEET	Floor Plans - Proposed	Project No. 2019-02-12
Date	2019-03-01	Scale (@ A3) 1 : 50
DRAWING No.	A201	REV B