



PROPOSED FIRST FLOOR
PLAN 1:50

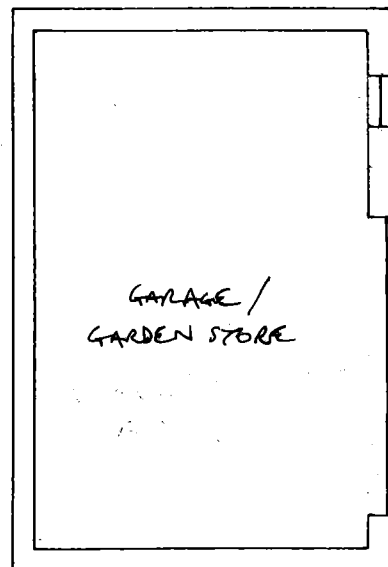


PROPOSED GARAGE PLAN 1:100


SLATE ROOF, CREAM RENDER,
WHITE UPVC FRAMES, ETC TO
MATCH EXISTING AS CLOSELY
AS POSSIBLE. BLACK ROLLER
SHUTTER DOOR

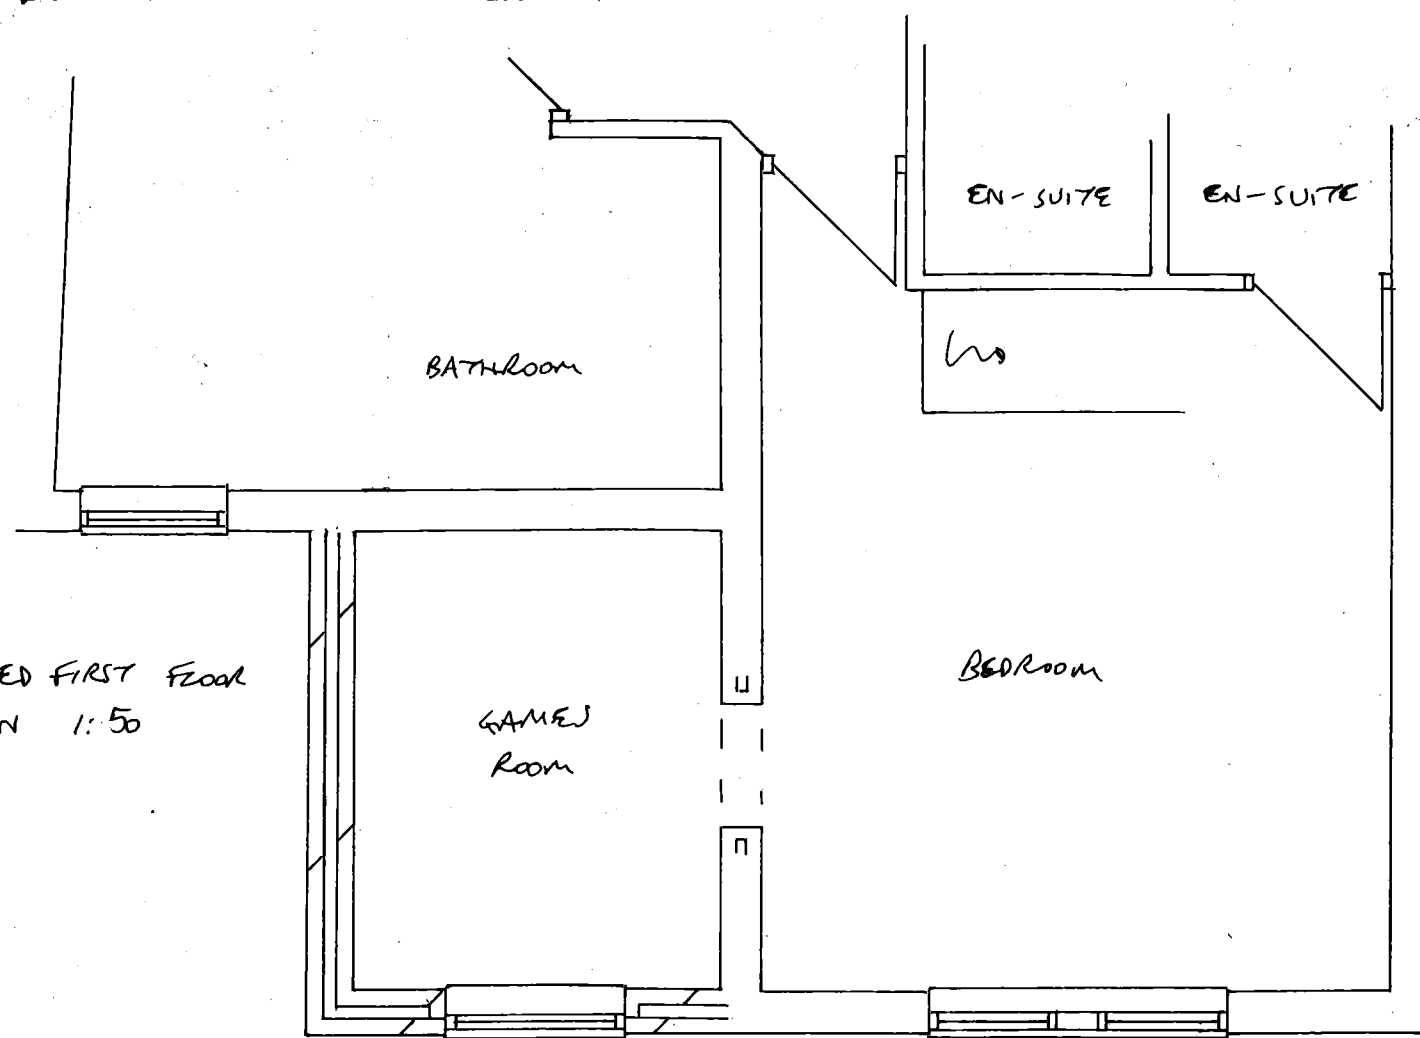

PROPOSED GARAGE SIDES 1:100

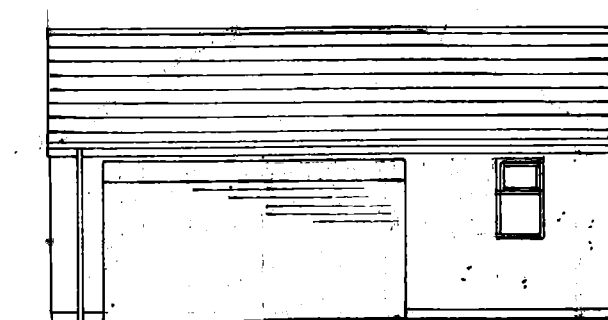


PROPOSED GARAGE FRONTAGE 1:100

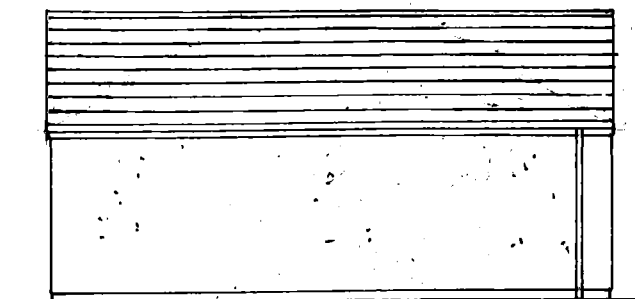

PROPOSED GARAGE REAR 1:100

KITCHEN


PROPOSED GROUND FLOOR PLAN
1:50

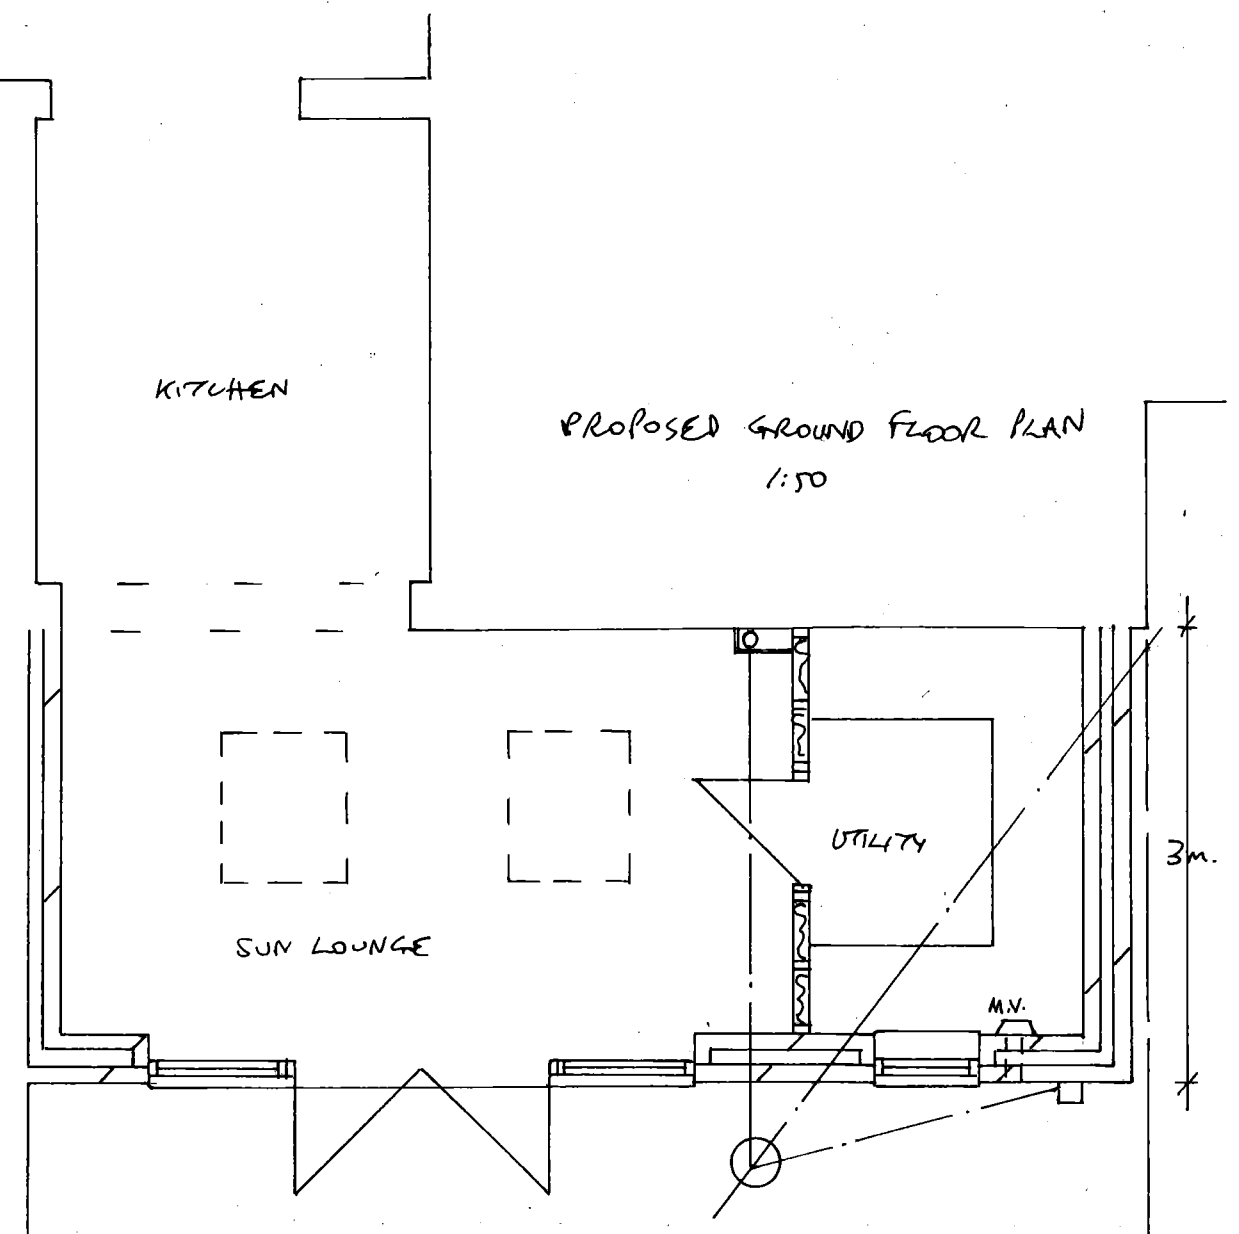

PROPOSED EXTENSION TO 102 FRONT ST., EAST BOLDON
FOR MR. & MRS. SMITH
DRG NO 1


EXISTING VERTICAL
BOARDED FENCE
1.8m. HIGH

EXIST.
ADJOINING
GARAGE &
RETAINING
WALL

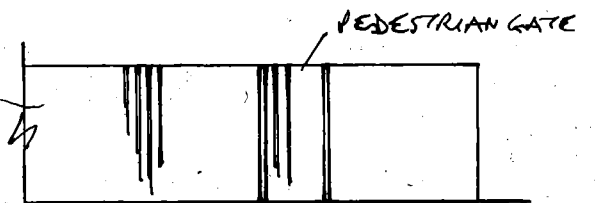

EXISTING FENCE ELEVATION 1:100

EXIST.
1.8m. HIGH
FENCE

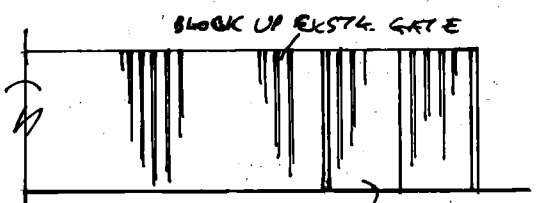

PROPOSED FENCE ELEVATION 1:100
NEW VEHICLE ACCESS
GATES