



PROPOSED REAR 1:50

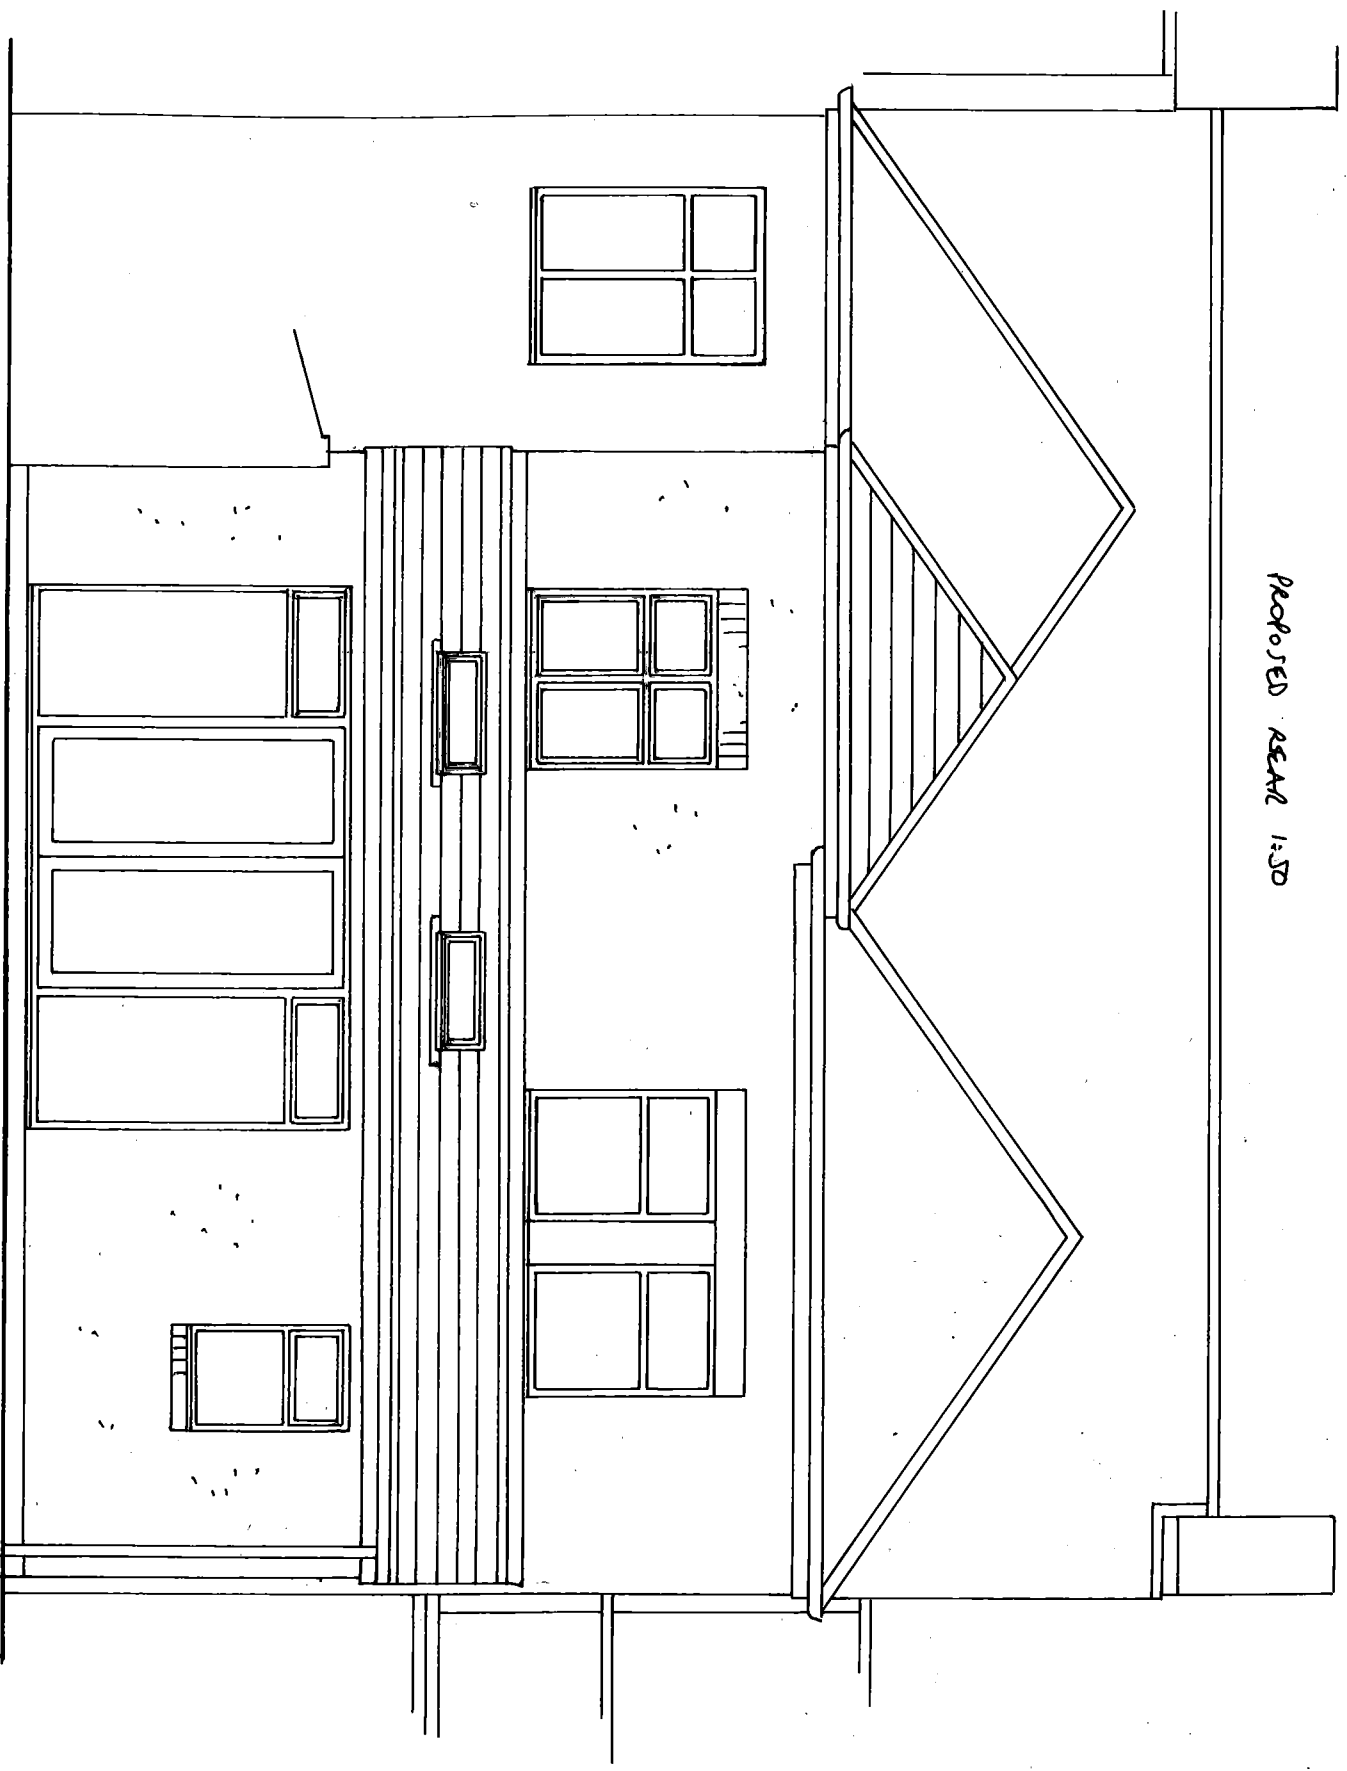

SLATE ROOFS, BLACK ALUM GOOD, GREEN REARER, WHITE WVC FRAMES, ETC.
TO MATCH EXISTING AS CLOSELY AS POSSIBLE.

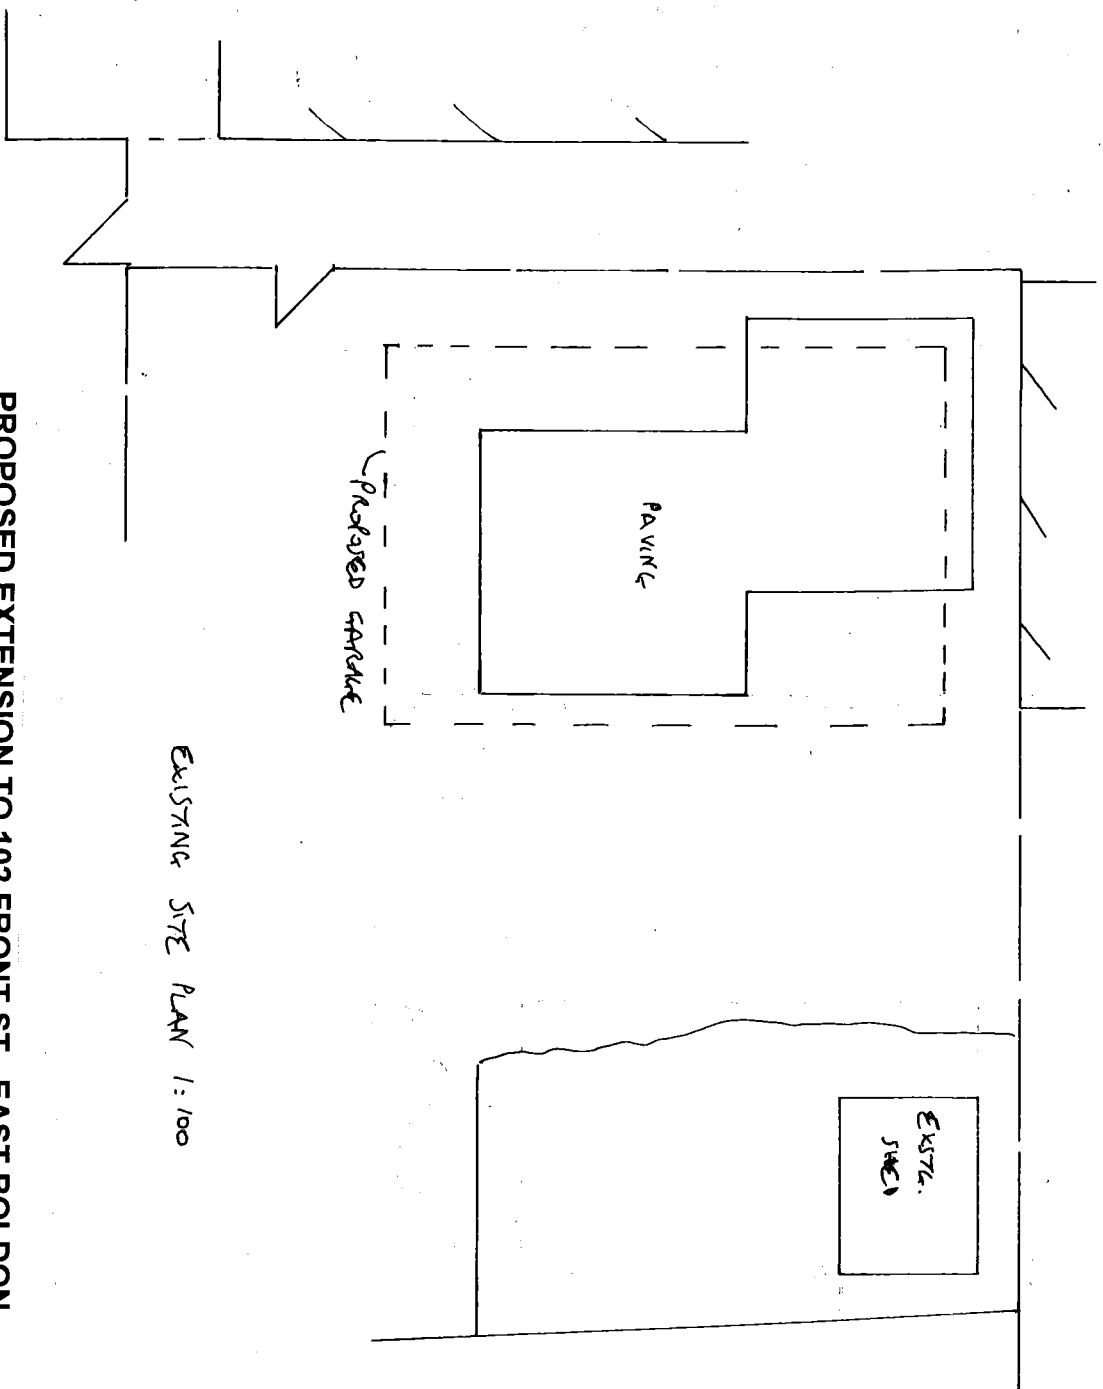

EXISTING SITE PLAN 1:100

PROPOSED EXTENSION TO 102 FRONT ST., EAST BOLDON
FOR MR. & MRS. SMITH
DRG NO 2