


PROPOSED REAR 1:50

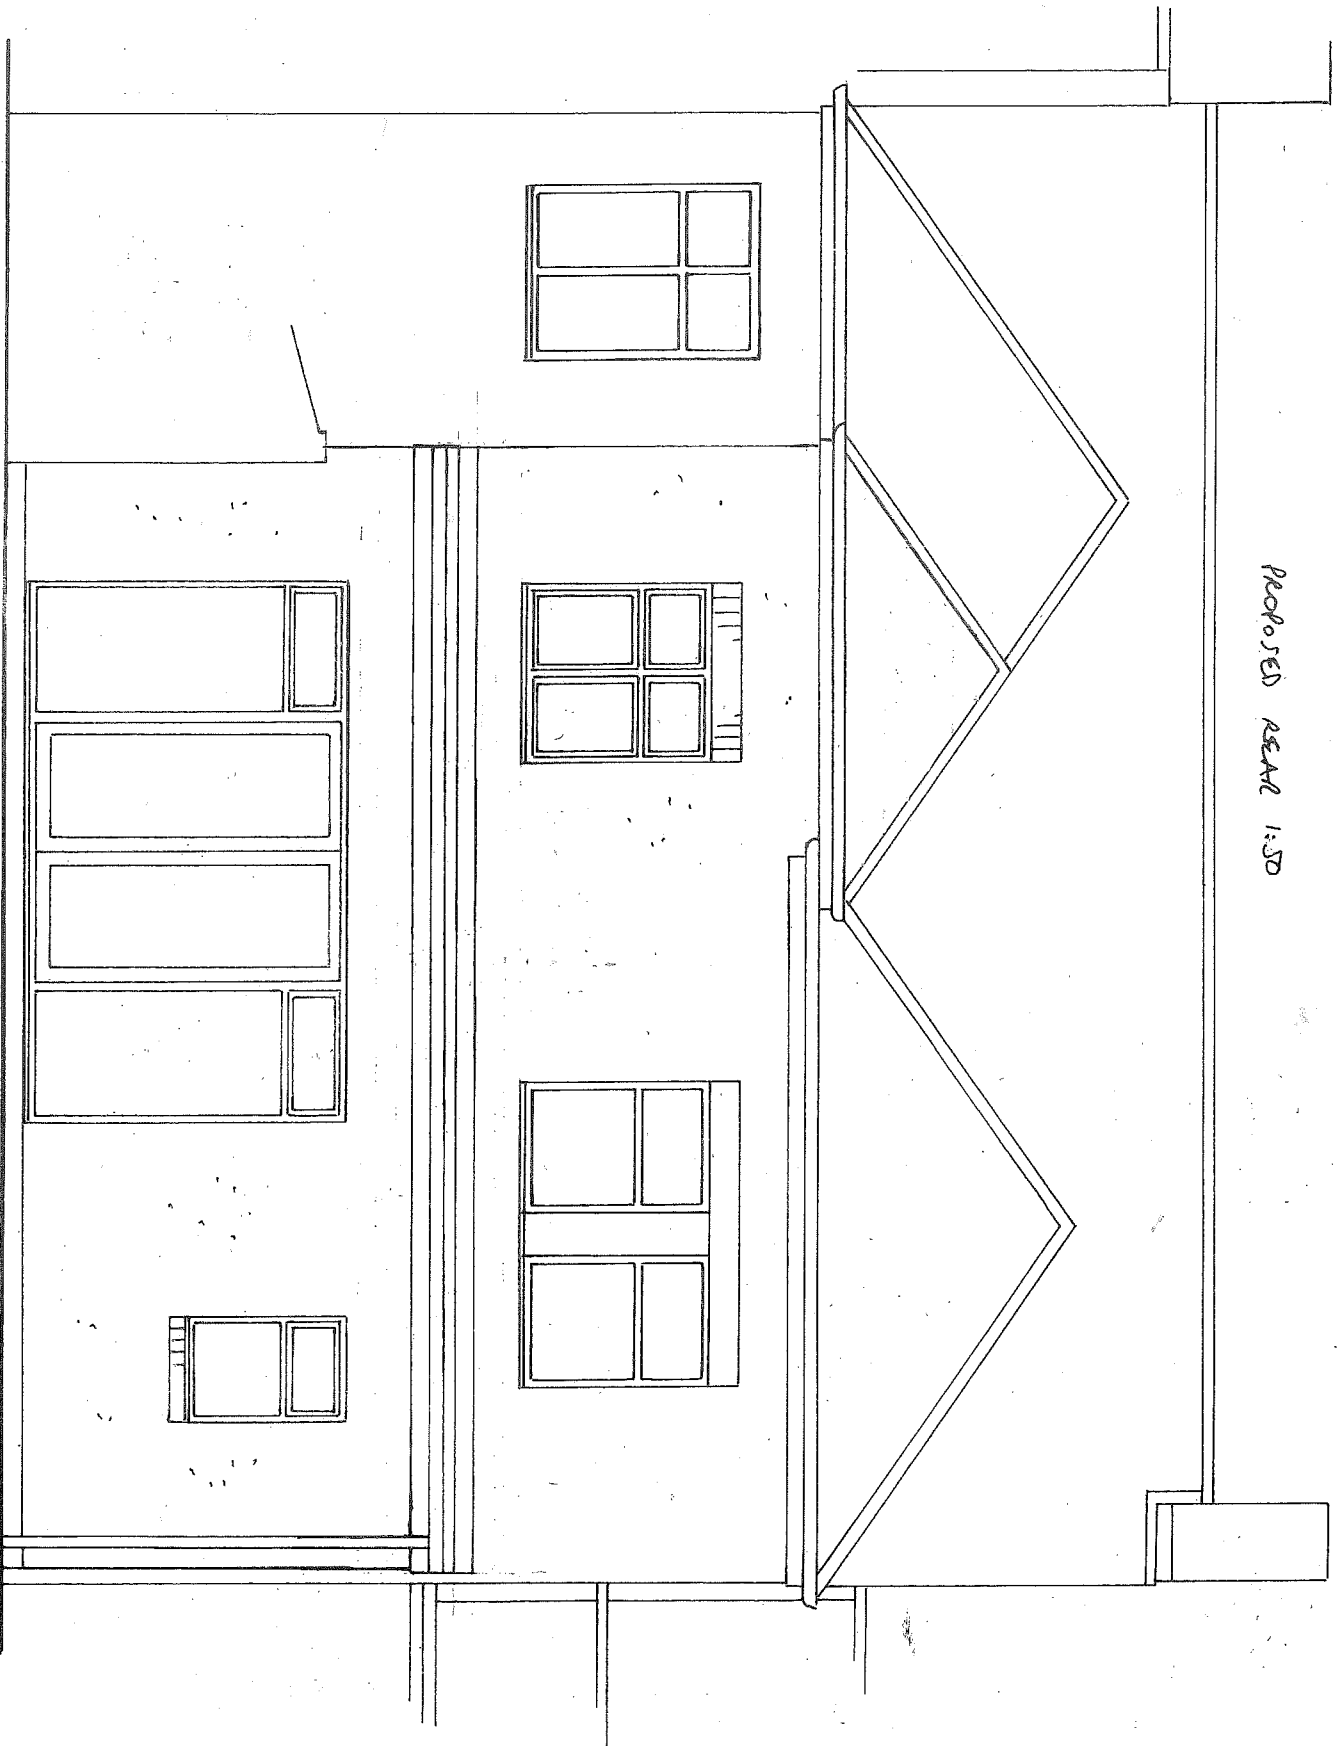


BLACK RUW GOODS, CREAM RENDER, WHITE VMC FRAMES, ETC.
TO MATCH EXISTING AS CLOSELY AS POSSIBLE. DARK GREY FIBREGLASS ROOF FINISH.

KITCHEN

PROPOSED GROUND FLOOR PLAN

1:50

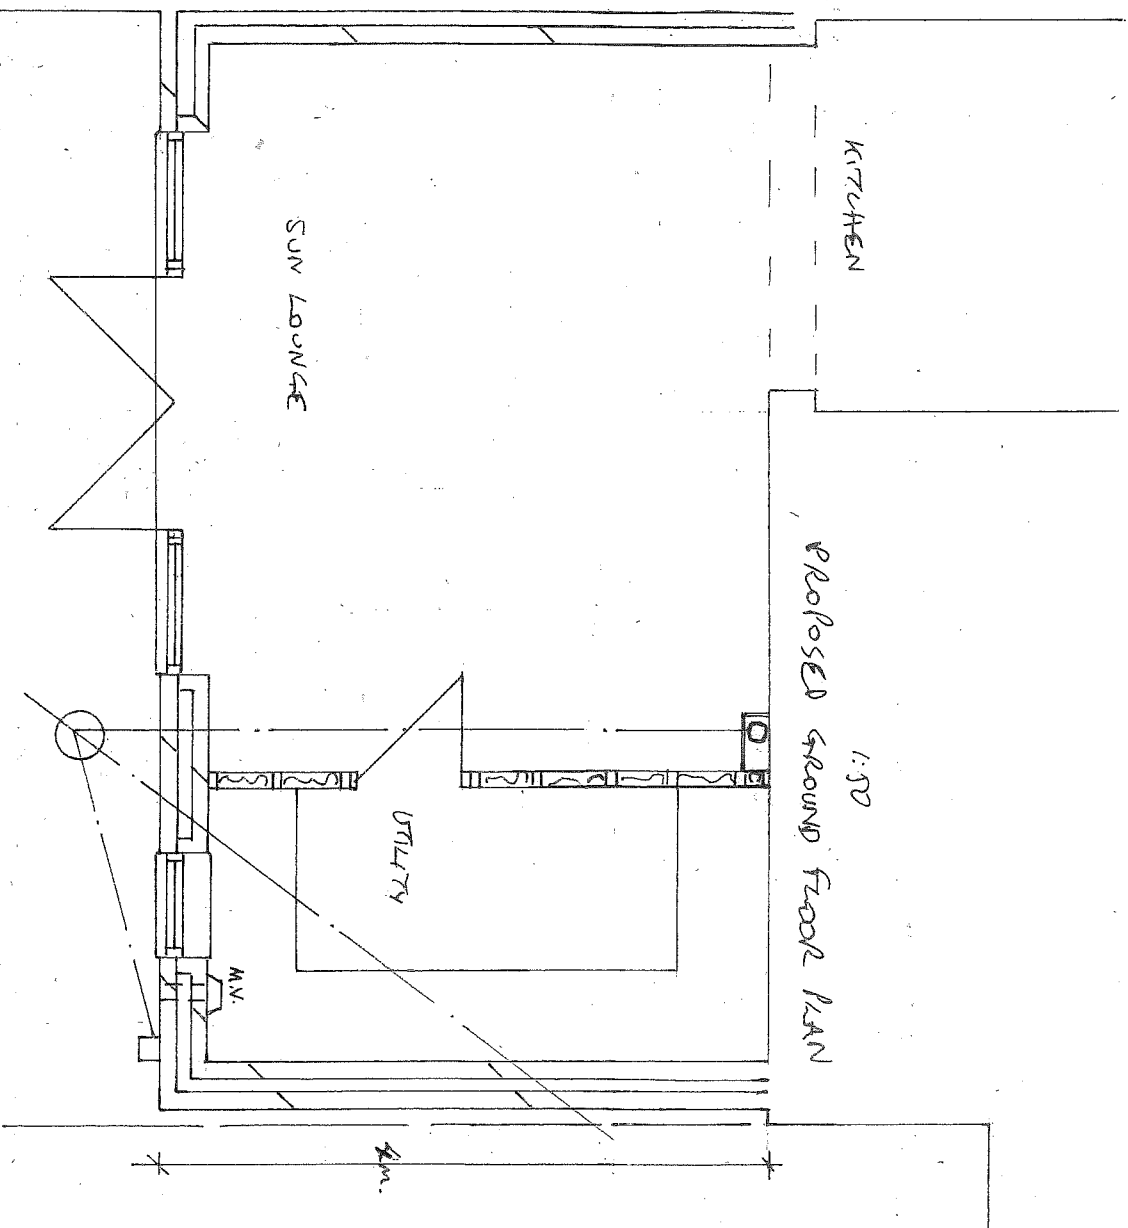

PROPOSED EXTENSION TO 102 FRONT ST., EAST BOLDON
FOR MR. & MRS. SMITH
DRG NO 1