

CLIENT
MARC SIMPSON

PROJECT
GABLE COTTAGE, BRIDLE PATH, EAST BOLDON
NE36 0PA

STAGE
PLANNING

DRAWING
EXISTING AND PROPOSED FLOOR AND ELEVATION
PLANS

PROJECT NUMBER
—

SCALES
1:100 & 1:1250

DRAWING NUMBER
001


DATE
FEBRUARY 2021

DRAWN BY
LS

CHECKED BY
MS

REVISION
—

NORTH

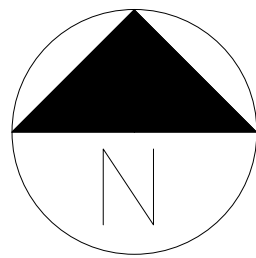

REVISION


DATE AND DESCRIPTION




EXISTING LEFT HAND SIDE ELEVATION
SCALE 1:100




EXISTING FRONT ELEVATION
SCALE 1:100

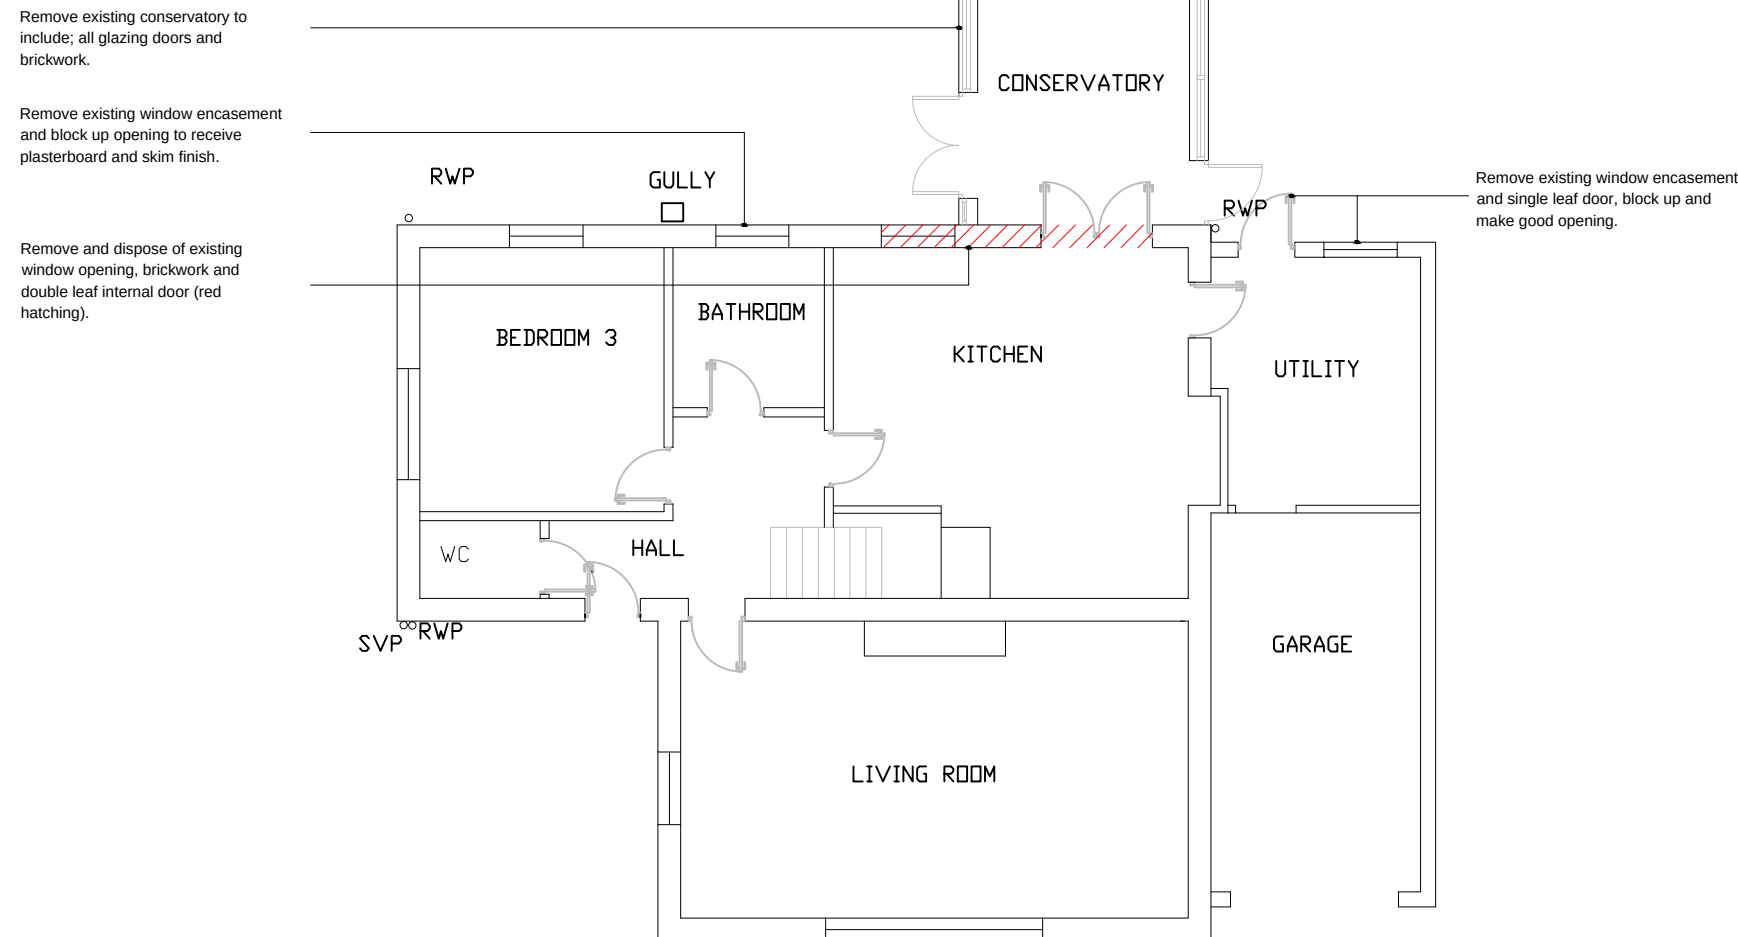


EXISTING GROUND FLOOR
SCALE 1:100

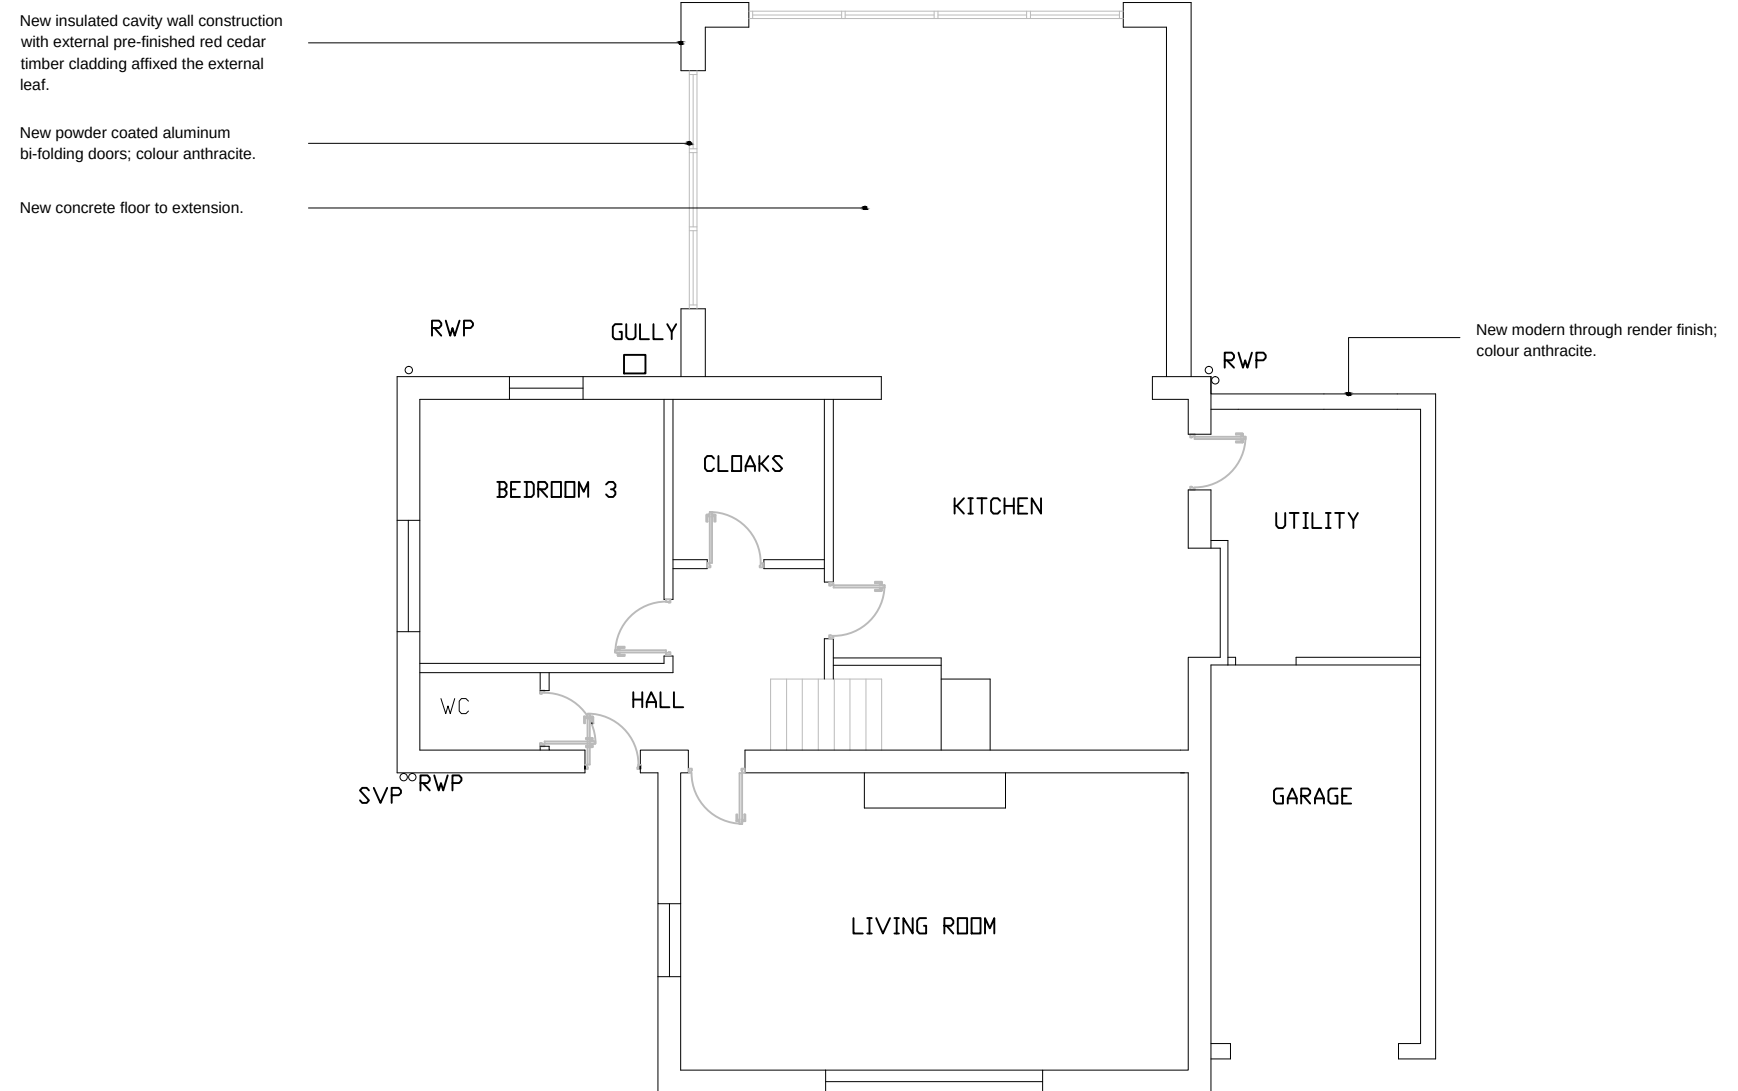

PROPOSED GROUND FLOOR
SCALE 1:100

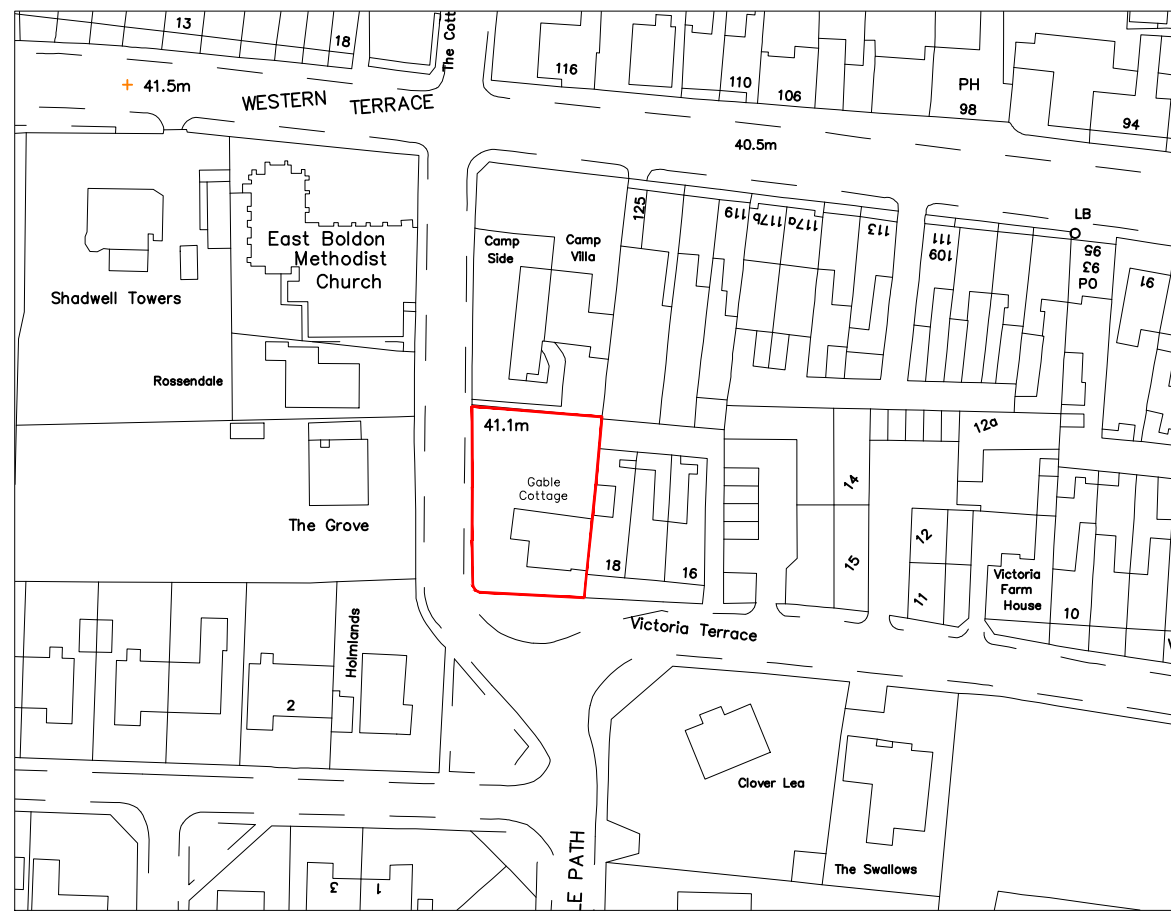

SITE LOCATION PLAN
SCALE 1:1250

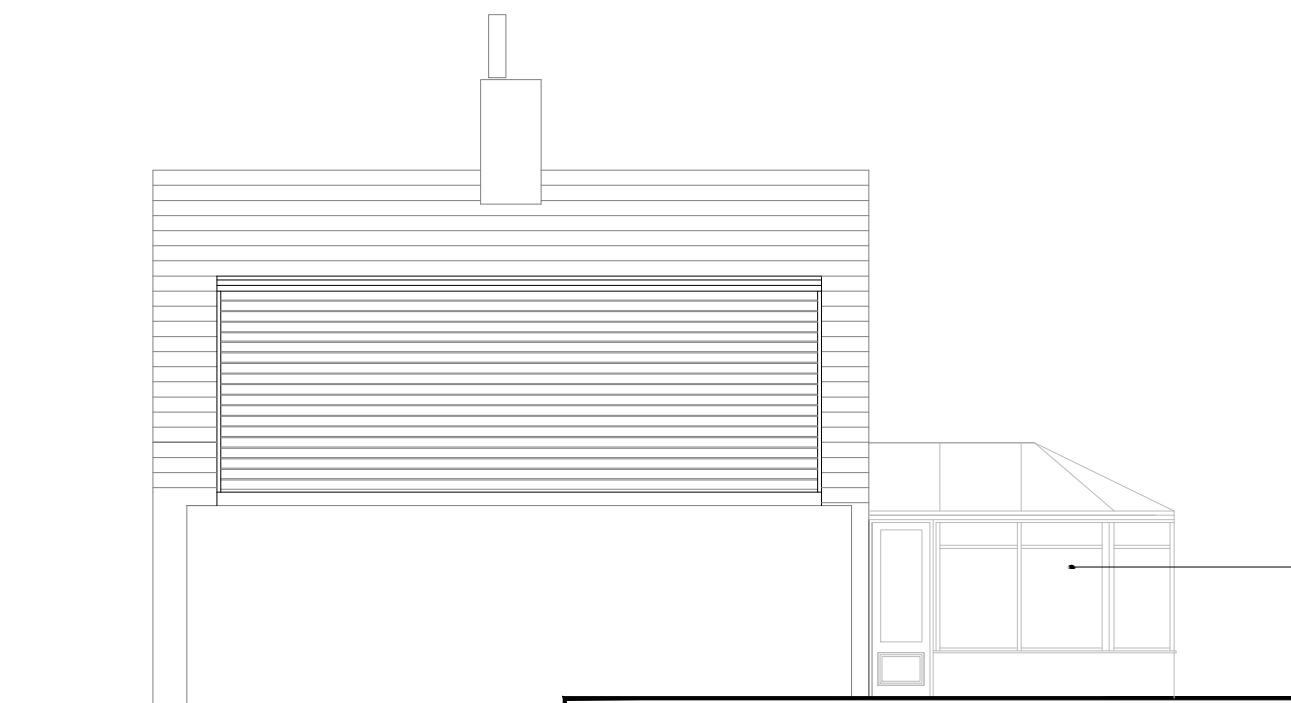

EXISTING RIGHT HAND SIDE ELEVATION
SCALE 1:100




EXISTING REAR ELEVATION
SCALE 1:100



PROPOSED LEFT HAND SIDE ELEVATION
SCALE 1:100



PROPOSED FRONT ELEVATION
SCALE 1:100

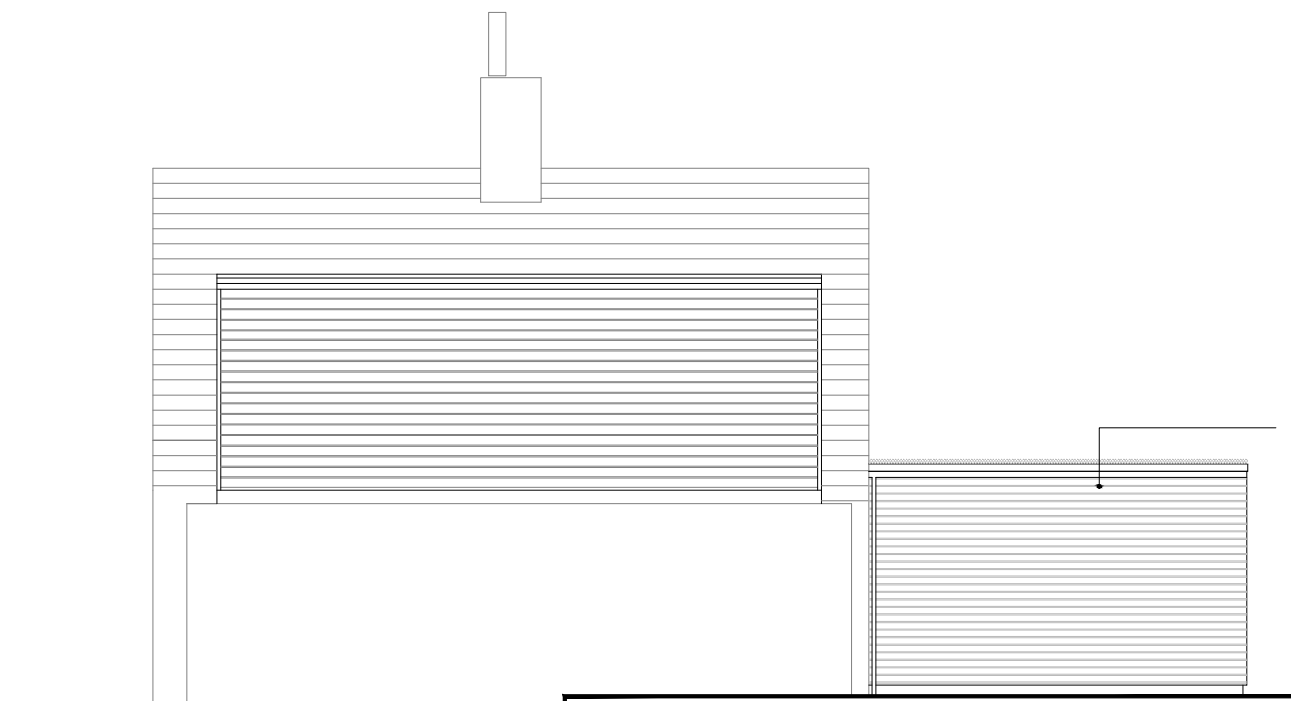

PROPOSED RIGHT HAND SIDE ELEVATION
SCALE 1:100



PROPOSED REAR ELEVATION
SCALE 1:100