



SITE LOCATION

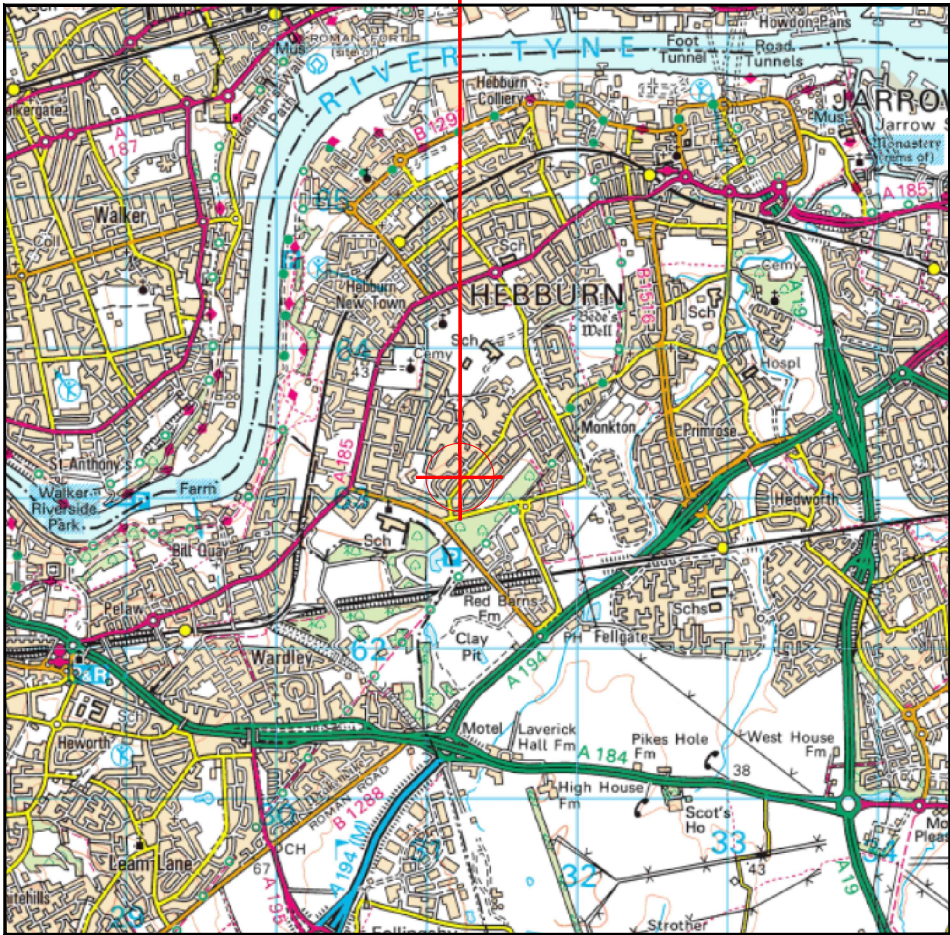


Reproduced by permission of Ordnance Survey on behalf of the Controller of Her Majesty's Stationary Office
All rights reserved. © Crown Copyright licence no. 100062043

SITE AREA PLAN

 


SITE PHOTOGRAPH

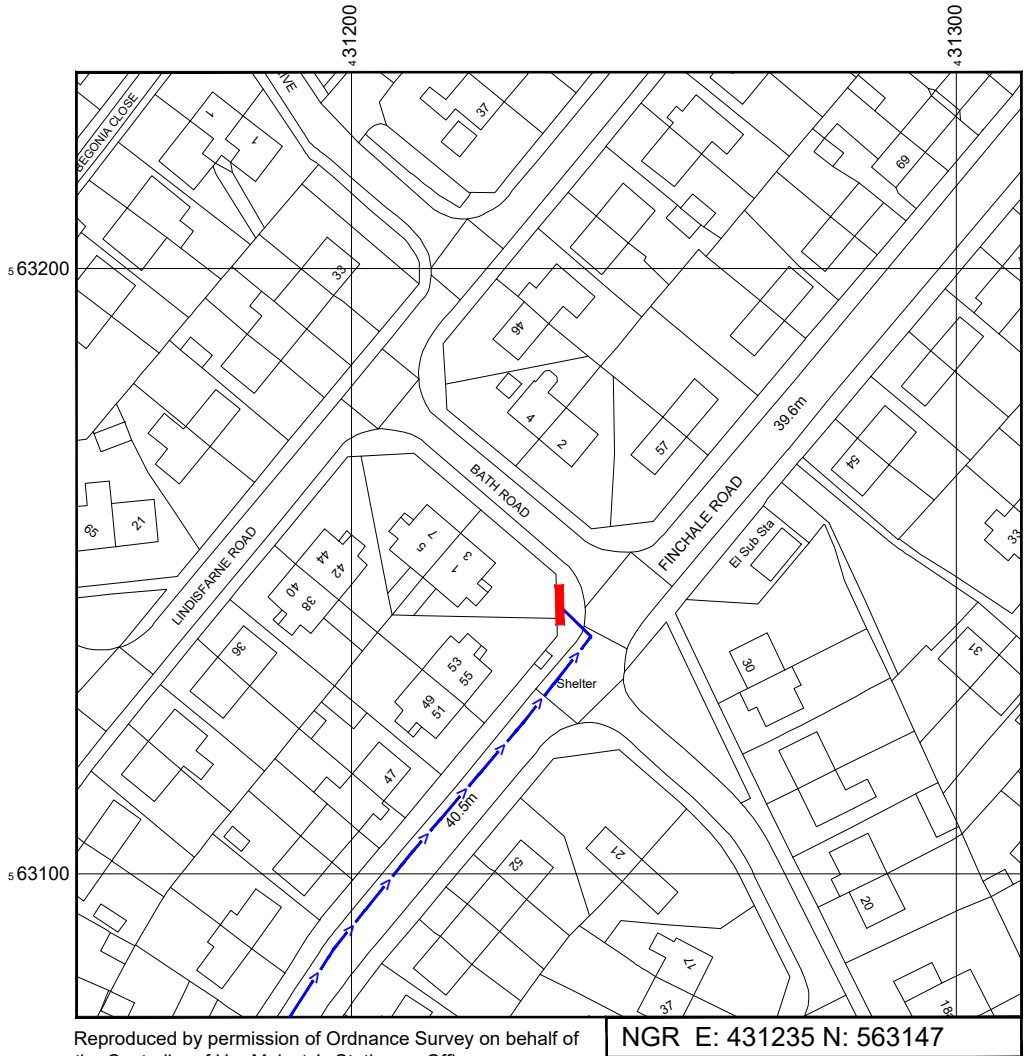

Reproduced by permission of Ordnance Survey on behalf of the Controller of Her Majesty's Stationary Office
All rights reserved. © Crown Copyright licence no. 100062043

NGR E: 431235 N: 563147

SITE LOCATION PLAN

 

GOOGLE MAPS QR CODE

GOOGLE MAPS - <https://goo.gl/maps/rt66Hw3njrb94sqv8>

GOOGLE STREETVIEW - <https://goo.gl/maps/uG9j1P8ayjcGAmH49>

NOTES:

1. ALL DIMENSIONS IN MM UNLESS OTHERWISE NOTED.

DIRECTIONS TO SITE:

Head northeast on A194(M). At White Mare Pool Interchange, take the 2nd exit onto Leam Ln/A194. At the roundabout, take the 1st exit onto Mill Ln/B1306. At the roundabout, take the 2nd exit onto Monkton Ln. Turn left onto Finchale Rd. Follow Finchale Rd and site location is on the left hand side.

Site Provider's
Property Boundary:



Access Route To Site:



Access Route:



Master:	MBNL / EE:	Project:	Purpose of Issue:	Issue:
M001	MBNL	5G UNILATERAL	Planning	A
Date:	28/06/2021	Revision / Upgrade Description:		
Drawn:	CDN	First Issue - Site nomination dated: TBC		
Checked:	DH			
Approved:	SD			

CK Hutchison
Networks (UK)
Limited

Great Brighams Mead,
Vastern Road, Reading,
Berkshire, England,
RG1 8DJ

Design Consultant & Principal Contractor:



WHP Telecoms

Unit 1 Maple Park,
Low Fields Avenue, Leeds
LS12 6HH

Tel: 01133023550
e-mail: info@whptelecoms.com

Site Name:
BATH ROAD STREETWORKS

Site ID:
STY18571

Address:
BATH ROAD, HEBBURN, SOUTH
TYNESIDE, TYNE AND WEAR, NORTH
WEST ENGLAND, ENGLAND,
NE31 2HZ


Title:
002 SITE LOCATION PLAN

Project:
5G UNILATERAL

Purpose of Issue:
PLANNING

EE Cell ID:	MBNL Cell ID:	Cell ID:
N/A	N/A	N/A

Master Drawing No:	Issue:
STY18571_M001	A

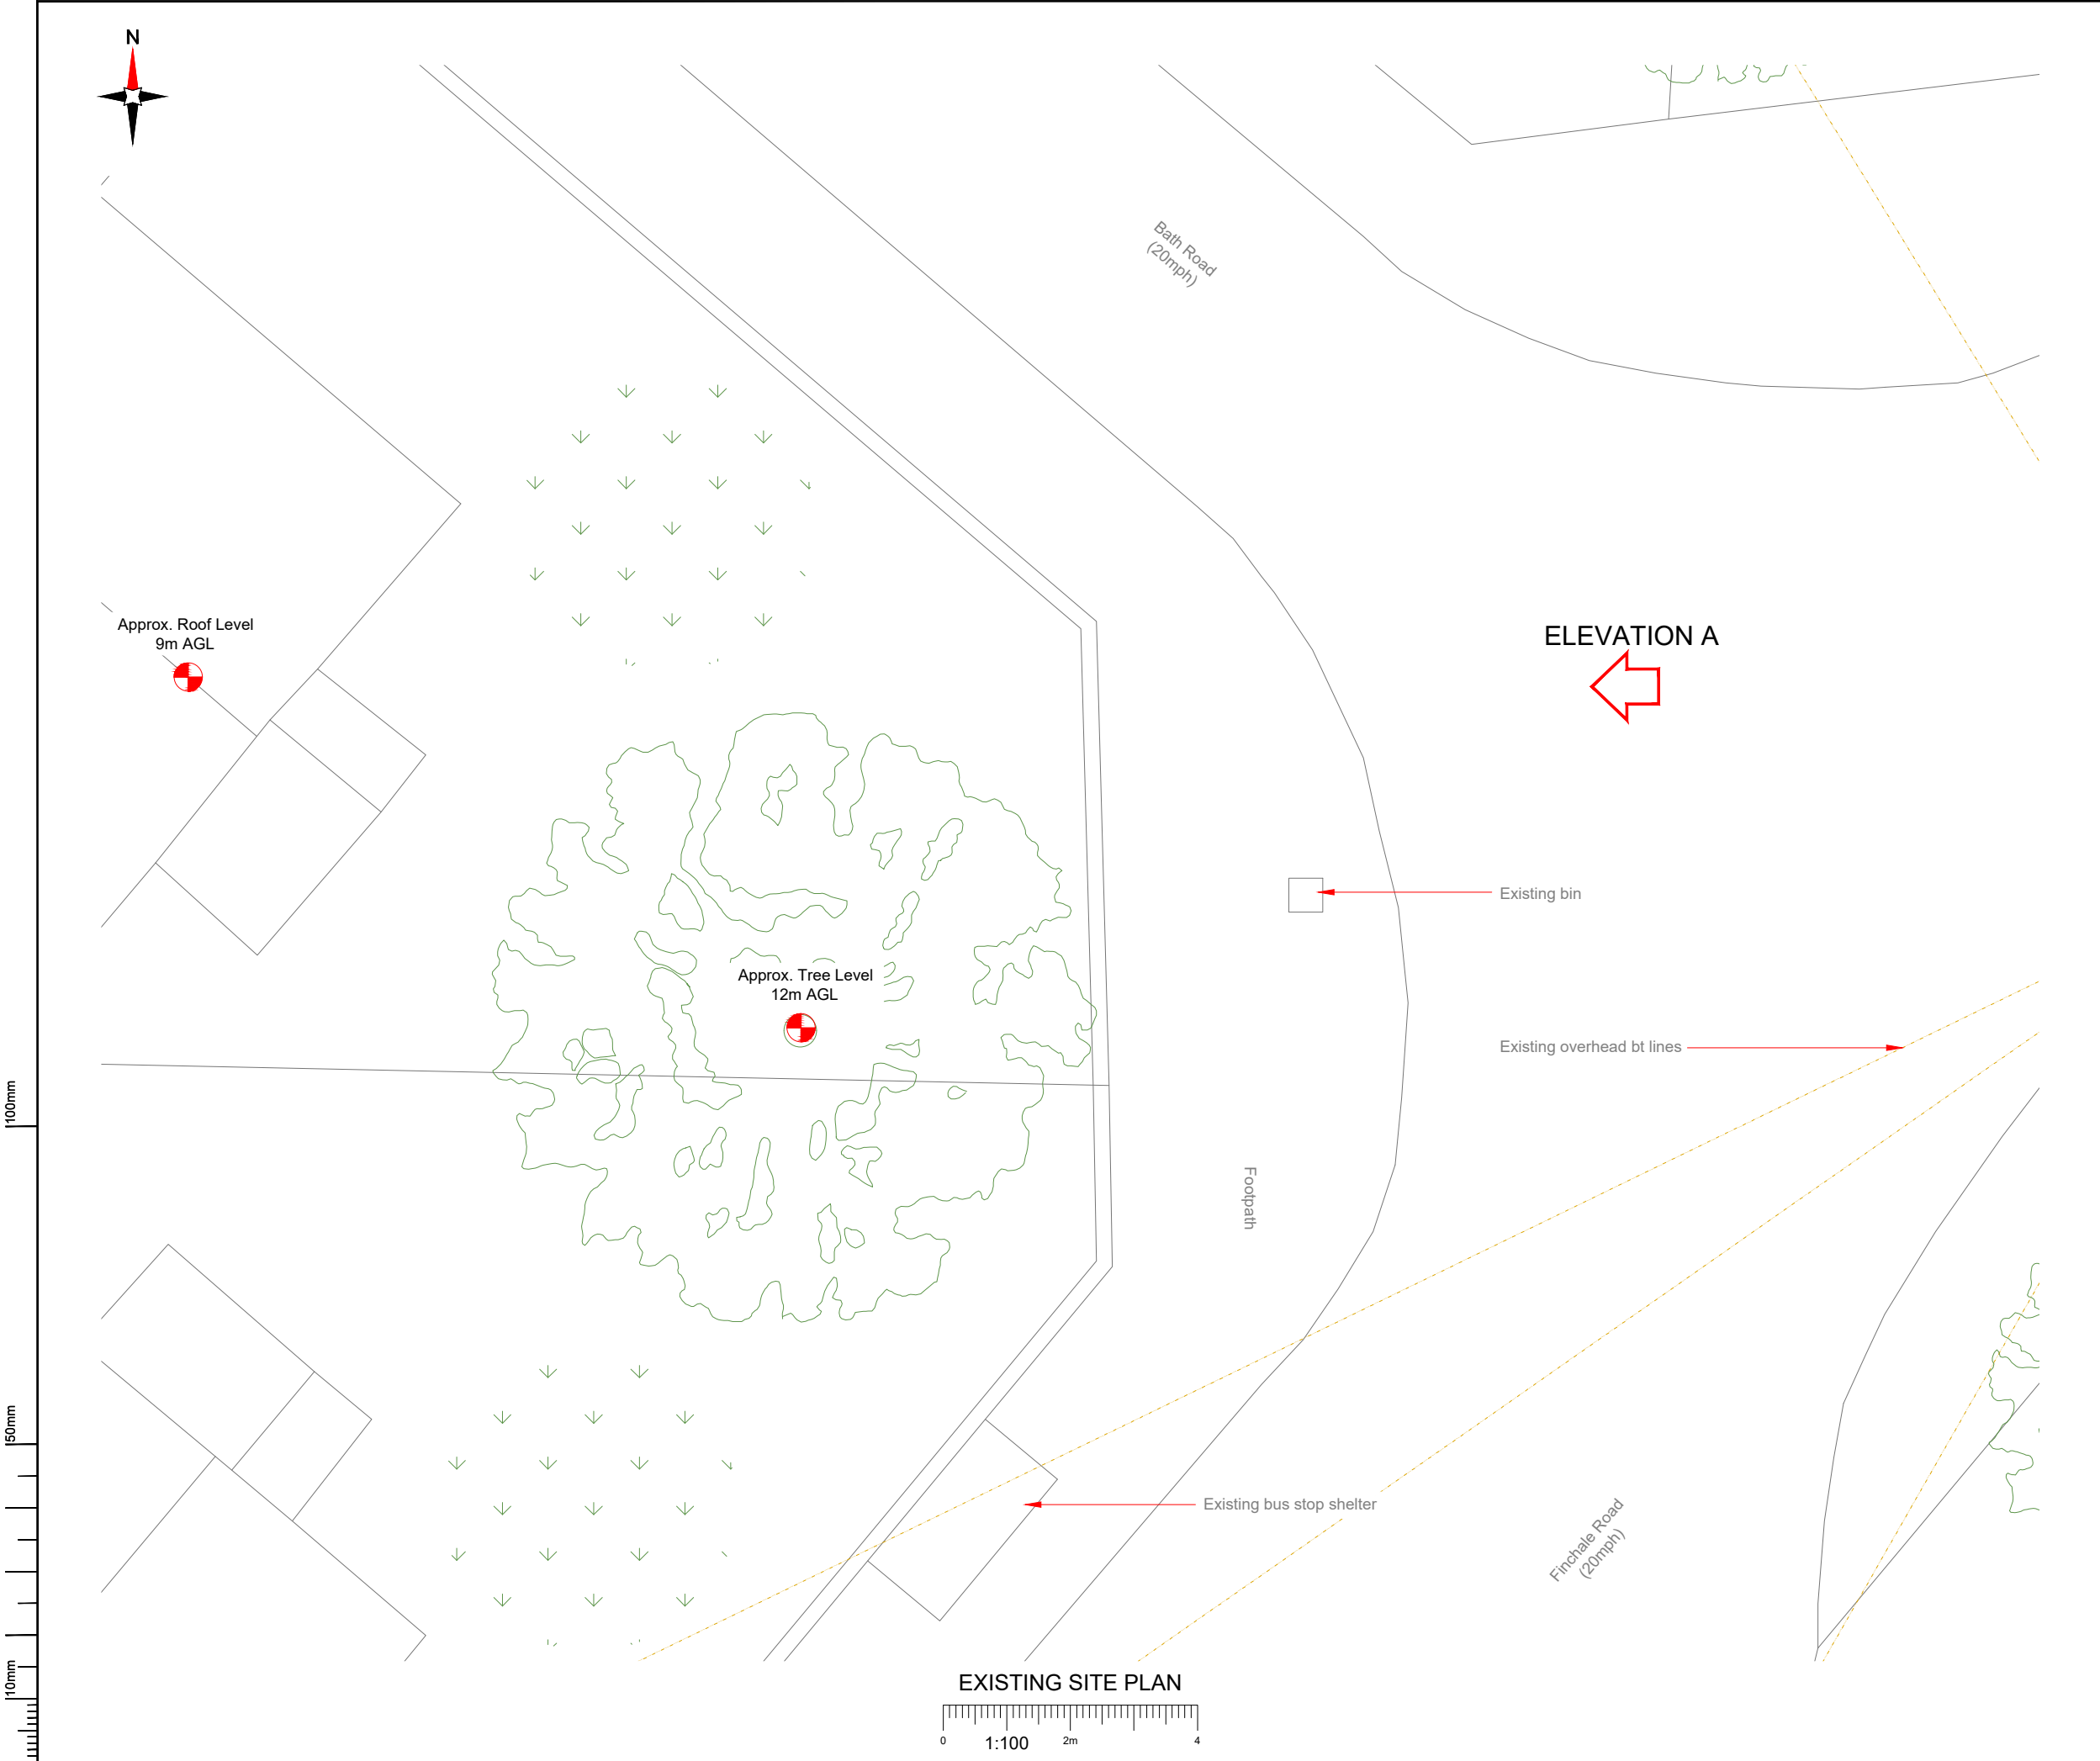

NOTES:

- ALL DIMENSIONS IN MM UNLESS OTHERWISE NOTED.

Master:	MBNL / EE:	Project:	Purpose of Issue:	Issue:
M001	MBNL	5G UNILATERAL	Planning	A
Date:	28/06/2021	Revision / Upgrade Description:		
Drawn:	CDN	First Issue - Site nomination dated: TBC		
Checked:	DH			
Approved:	SD			

CK Hutchison Networks (UK) Limited

Great Brighams Mead, Vastern Road, Reading, Berkshire, England, RG1 8DJ

Design Consultant & Principal Contractor:

WHP Telecoms

Unit 1 Maple Park, Low Fields Avenue, Leeds LS12 6HH

Tel: 01133023550 e-mail: info@whptelecoms.com

Site Name:

BATH ROAD STREETWORKS

Site ID:

STY18571

Address:

BATH ROAD, HEBBURN, SOUTH TYNESIDE, TYNE AND WEAR, NORTH WEST ENGLAND, ENGLAND, NE31 2HZ

Title:

100 EXISTING SITE PLAN

Project:

5G UNILATERAL

Purpose of Issue:

PLANNING

EE Cell ID:	MBNL Cell ID:	Cell ID:
N/A	N/A	N/A

Master Drawing No:

STY18571_M001


Issue:

A


100mm

50mm

10mm

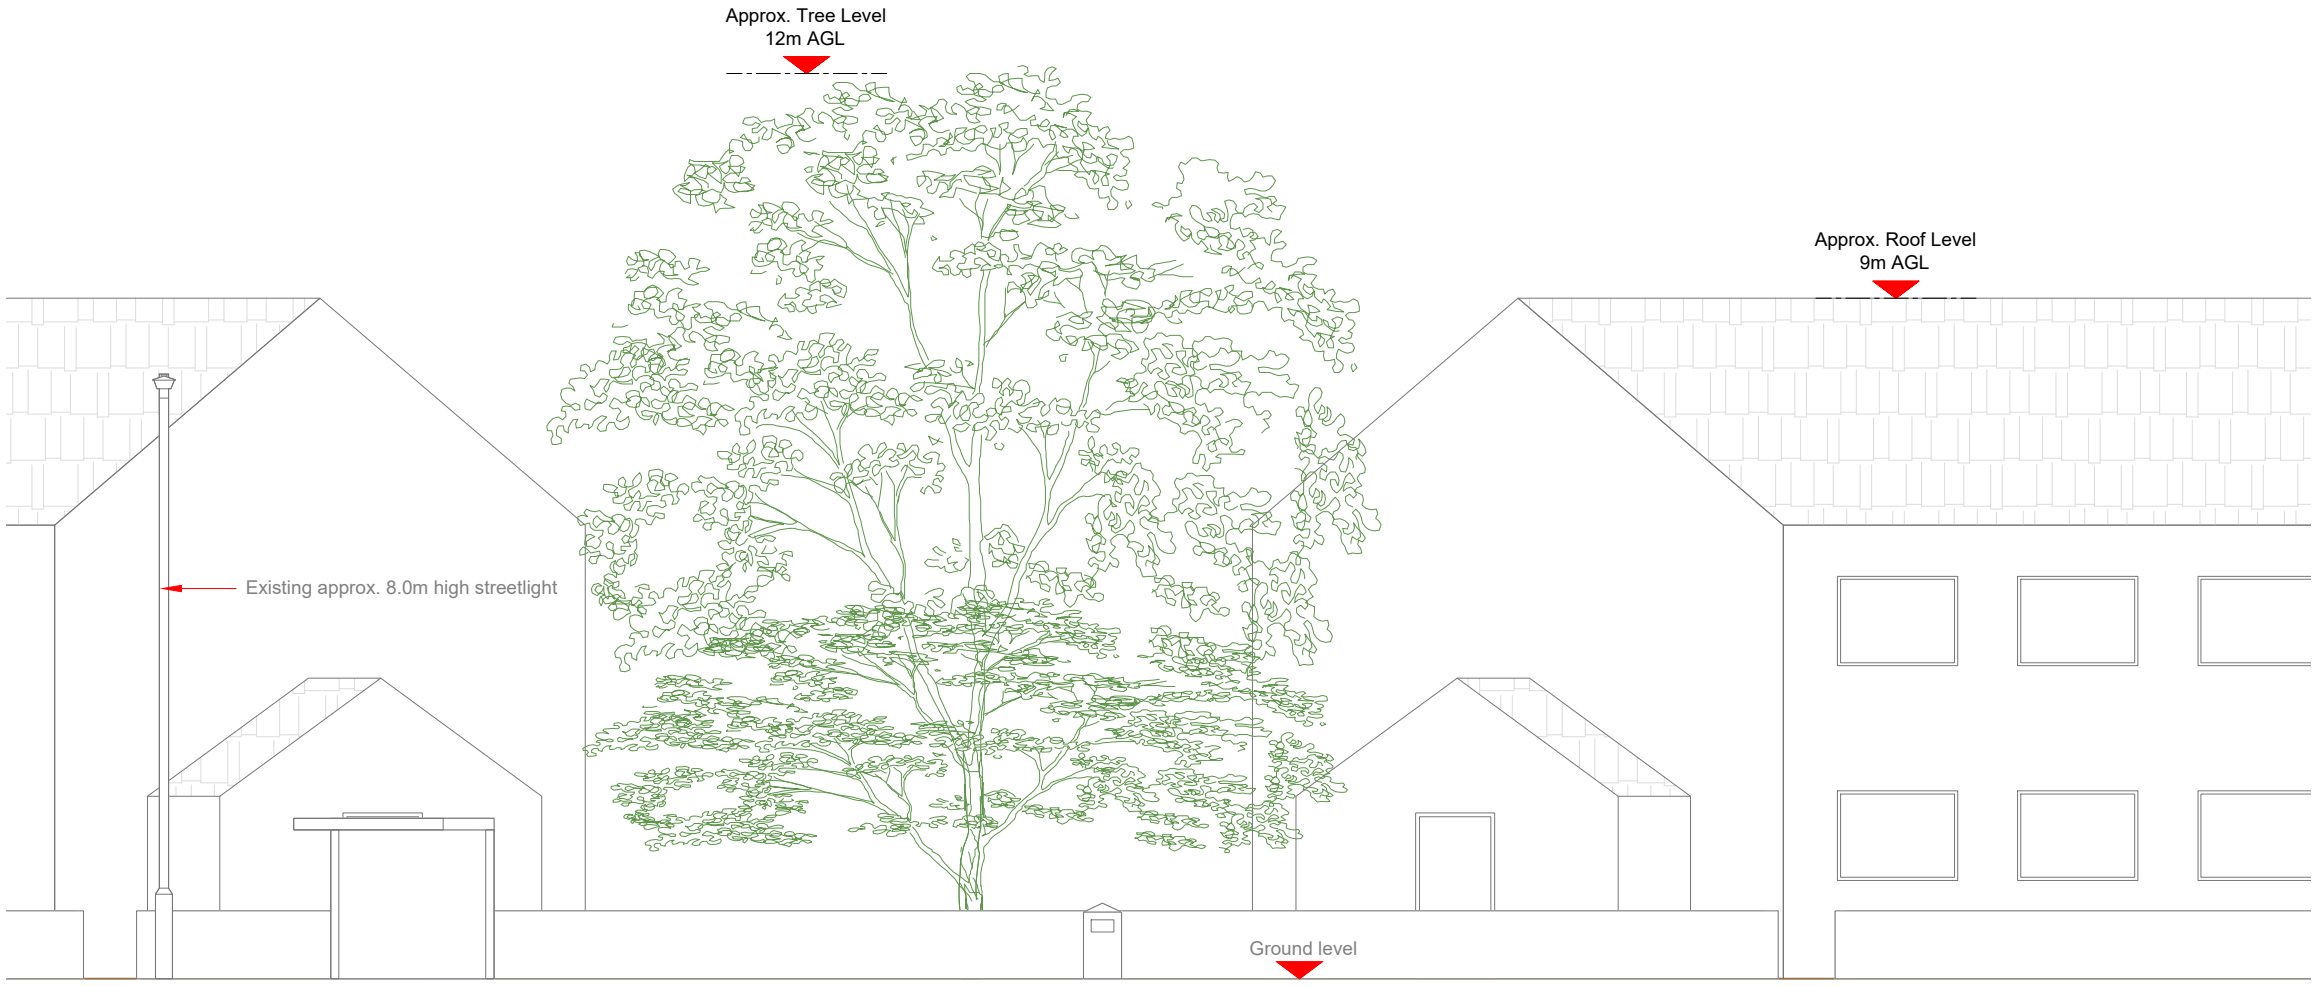

EXISTING ELEVATION A

 

- NOTES:
1. ALL DIMENSIONS IN MM UNLESS OTHERWISE NOTED.

Master:	MBNL / EE:	Project:	Purpose of Issue:	Issue:
M001	MBNL	5G UNILATERAL	Planning	A
Date:	28/06/2021	Revision / Upgrade Description:		
Drawn:	CDN	First Issue - Site nomination dated: TBC		
Checked:	DH			
Approved:	SD			

CK Hutchison
Networks (UK)
Limited

Great Brighams Mead,
Vastern Road, Reading,
Berkshire, England,
RG1 8DJ

Design Consultant & Principal Contractor:



WHP Telecoms

Unit 1 Maple Park,
Low Fields Avenue, Leeds
LS12 6HH

Tel: 01133023550
e-mail: info@whptelecoms.com

Site Name:
BATH ROAD STREETWORKS

Site ID:
STY18571

Address:
BATH ROAD, HEBBURN, SOUTH
TYNESIDE, TYNE AND WEAR, NORTH
WEST ENGLAND, ENGLAND,
NE31 2HZ

Title:
150 EXISTING ELEVATION A

Project:
5G UNILATERAL

Purpose of Issue:
PLANNING

EE Cell ID:	MBNL Cell ID:	Cell ID:
N/A	N/A	N/A
Master Drawing No:		
STY18571_M001		
Issue:		
A		



Approx. Roof Level
9m AGL



Approx. Tree Level
12m AGL



Bath Road
(20mph)

ELEVATION A



475
100

2900
3000

Proposed Phase 8 monopole c/w
wraparound cabinet at base

Existing bin

Proposed 2No. cabinets

Existing overhead bt lines


Proposed G-100876 cabinet

Footpath

Existing bus stop shelter

Finchale Road
(20mph)

PROPOSED SITE PLAN

 

Antenna Aperture ID	Proposed 4G/5G Bearing
A1	10°
A2	10°
B1	130°
B2	130°
C1	250°
C2	250°

NOTES:
1. ALL DIMENSIONS IN MM UNLESS OTHERWISE NOTED.

Master:	MBNL / EE:	Project:	Purpose of Issue:	Issue:
M001	MBNL	5G UNILATERAL	Planning	A
Date:	28/06/2021	Revision / Upgrade Description:		
Drawn:	CDN	First Issue - Site nomination dated: TBC		
Checked:	DH			
Approved:	SD			

**CK Hutchison
Networks (UK)
Limited**

Great Brighams Mead,
Vastern Road, Reading,
Berkshire, England,
RG1 8DJ

Design Consultant & Principal Contractor:



WHP Telecoms
Unit 1 Maple Park,
Low Fields Avenue, Leeds
LS12 6HH

Tel: 01133023550
e-mail: info@whptelecoms.com

Site Name:
BATH ROAD STREETWORKS

Site ID:
STY18571

Address:
**BATH ROAD, HEBBURN, SOUTH
TYNESIDE, TYNE AND WEAR, NORTH
WEST ENGLAND, ENGLAND,
NE31 2HZ**


Title:
210 PROPOSED SITE PLAN

Project:
5G UNILATERAL

Purpose of Issue:
PLANNING

EE Cell ID: N/A	MBNL Cell ID: N/A	Cell ID: N/A
---------------------------	-----------------------------	------------------------

Master Drawing No: STY18571_M001	Issue: A
--	--------------------

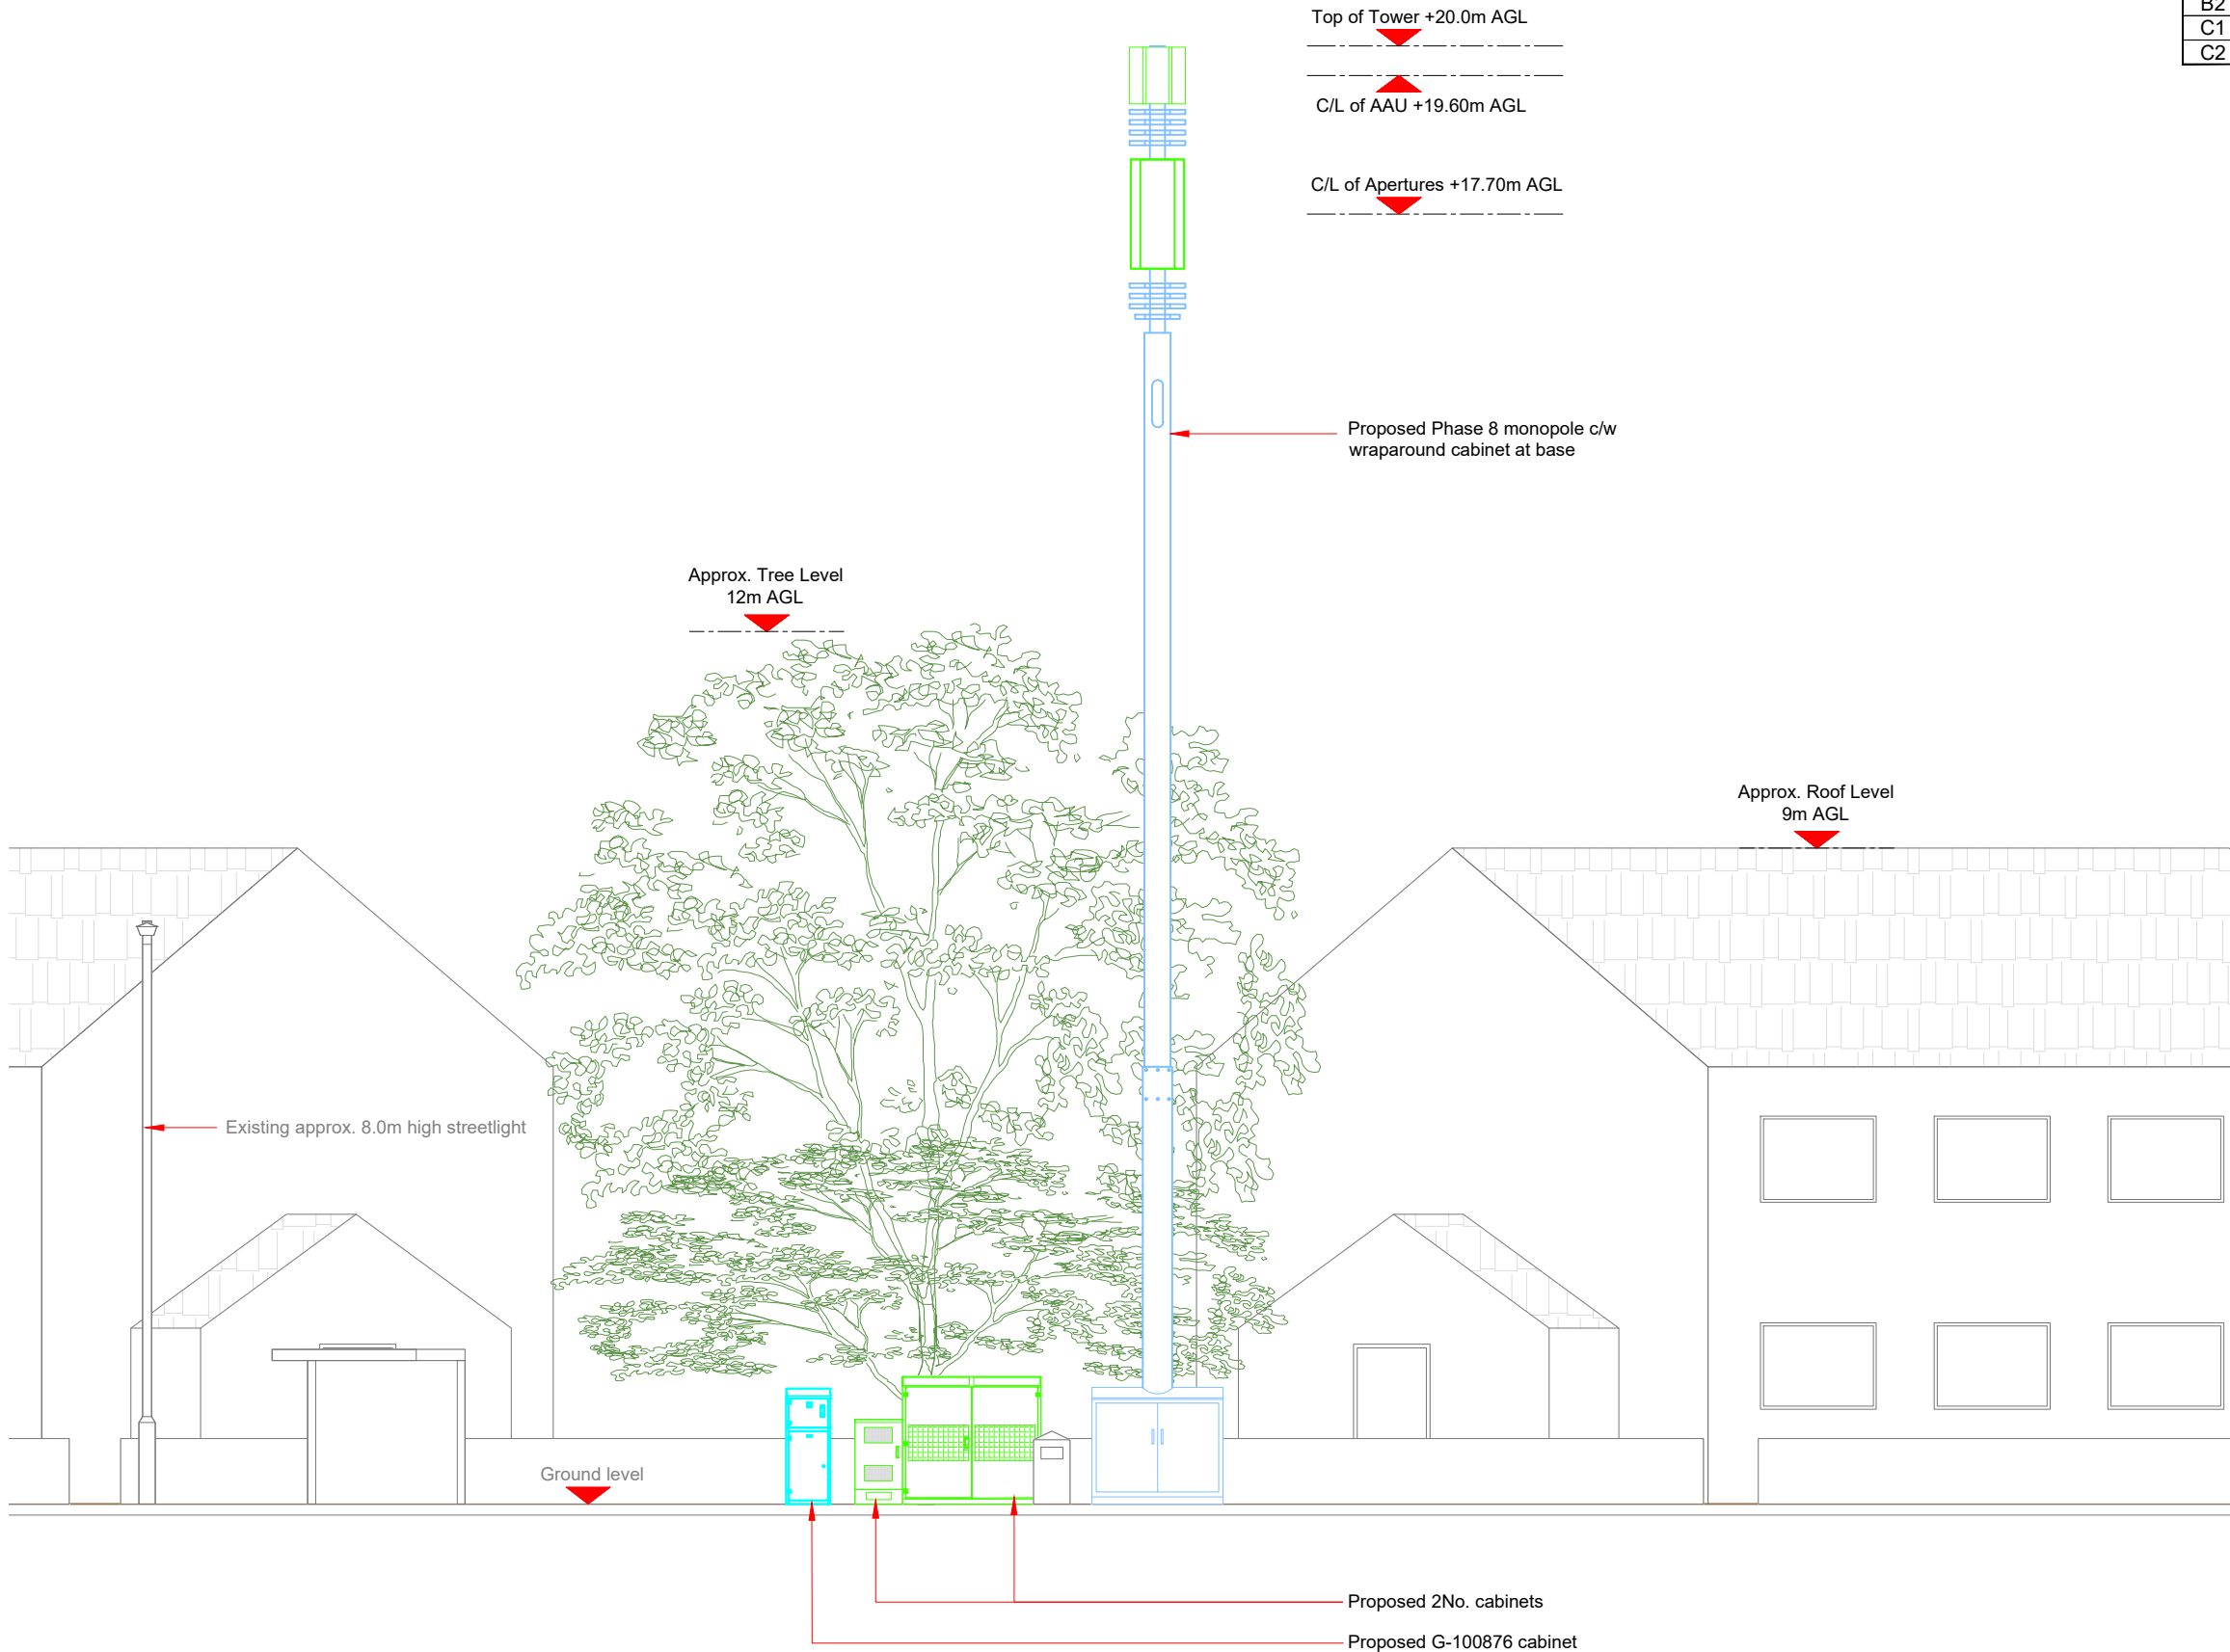

Antenna Aperture ID	Proposed 4G/5G Bearing
A1	10°
A2	10°
B1	130°
B2	130°
C1	250°
C2	250°

- NOTES:
1. ALL DIMENSIONS IN MM UNLESS OTHERWISE NOTED.

Master:	MBNL / EE:	Project:	Purpose of Issue:	Issue:
M001	MBNL	5G UNILATERAL	Planning	A
Date:	28/06/2021	Revision / Upgrade Description:		
Drawn:	CDN	First Issue - Site nomination dated: TBC		
Checked:	DH			
Approved:	SD			

CK Hutchison Networks (UK) Limited

Great Brighams Mead,
Vastern Road, Reading,
Berkshire, England,
RG1 8DJ

Design Consultant & Principal Contractor:



WHP Telecoms

Unit 1 Maple Park,
Low Fields Avenue, Leeds
LS12 6HH

Tel: 01133023550
e-mail: info@whptelecoms.com

Site Name:
BATH ROAD STREETWORKS

Site ID:
STY18571

Address:
**BATH ROAD, HEBBURN, SOUTH
TYNESIDE, TYNE AND WEAR, NORTH
WEST ENGLAND, ENGLAND,
NE31 2HZ**

Title:
260 PROPOSED ELEVATION

Project:
5G UNILATERAL

Purpose of Issue:
PLANNING

EE Cell ID:	MBNL Cell ID:	Cell ID:
N/A	N/A	N/A

Master Drawing No:	Issue:
STY18571_M001	A