




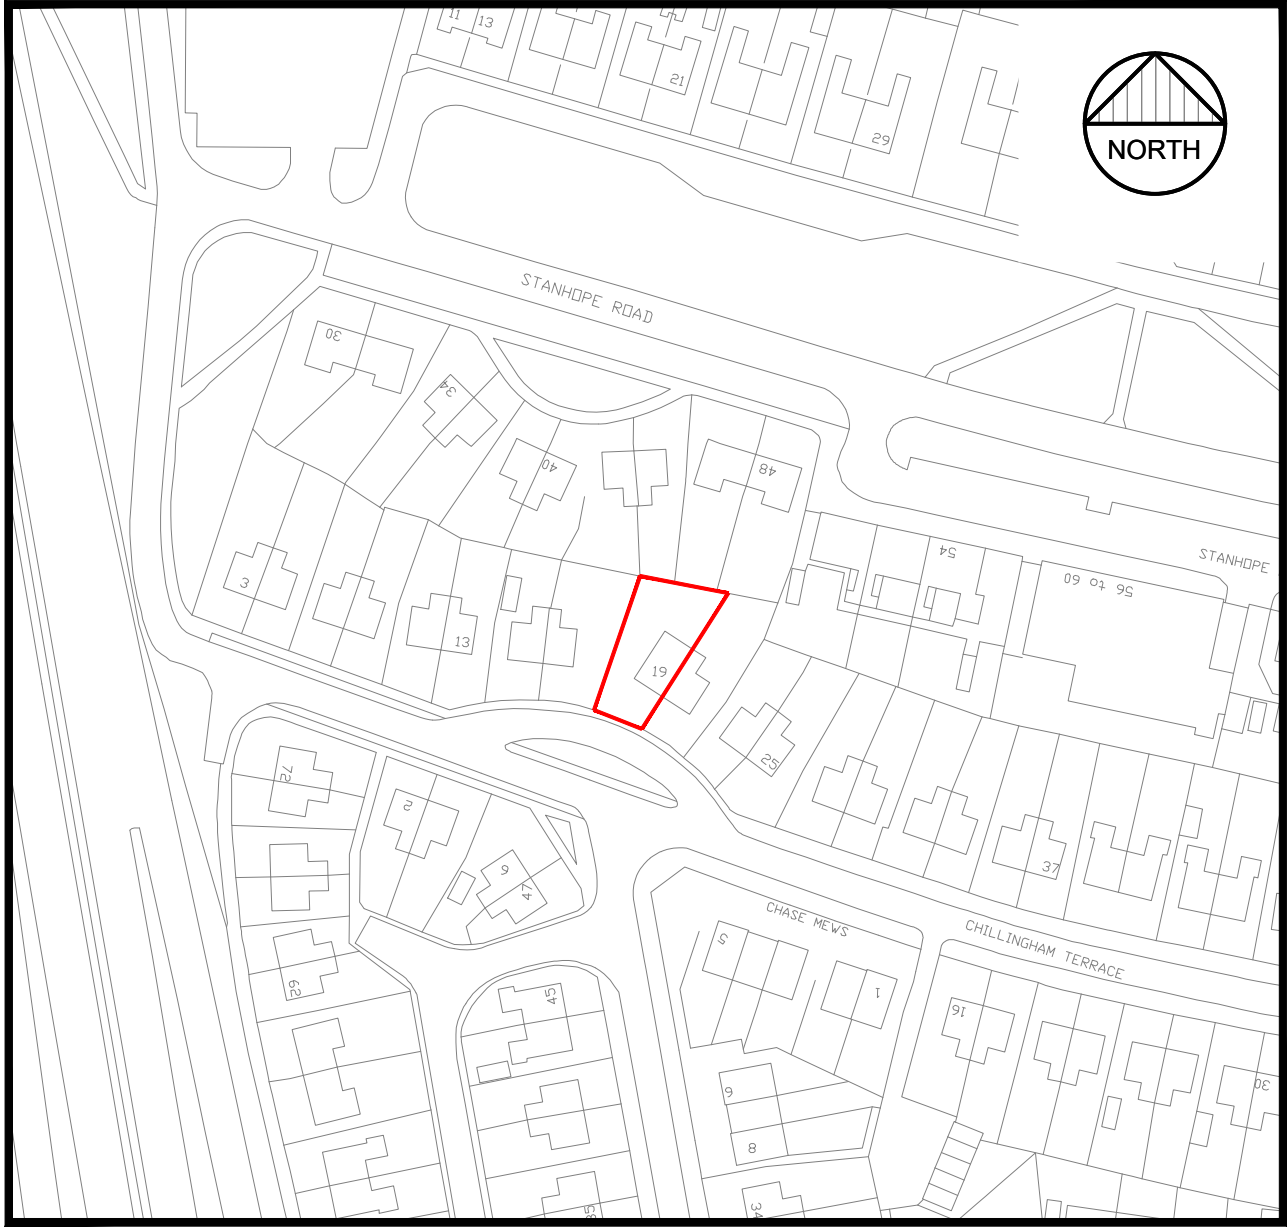

LOCATION PLAN 1:1250

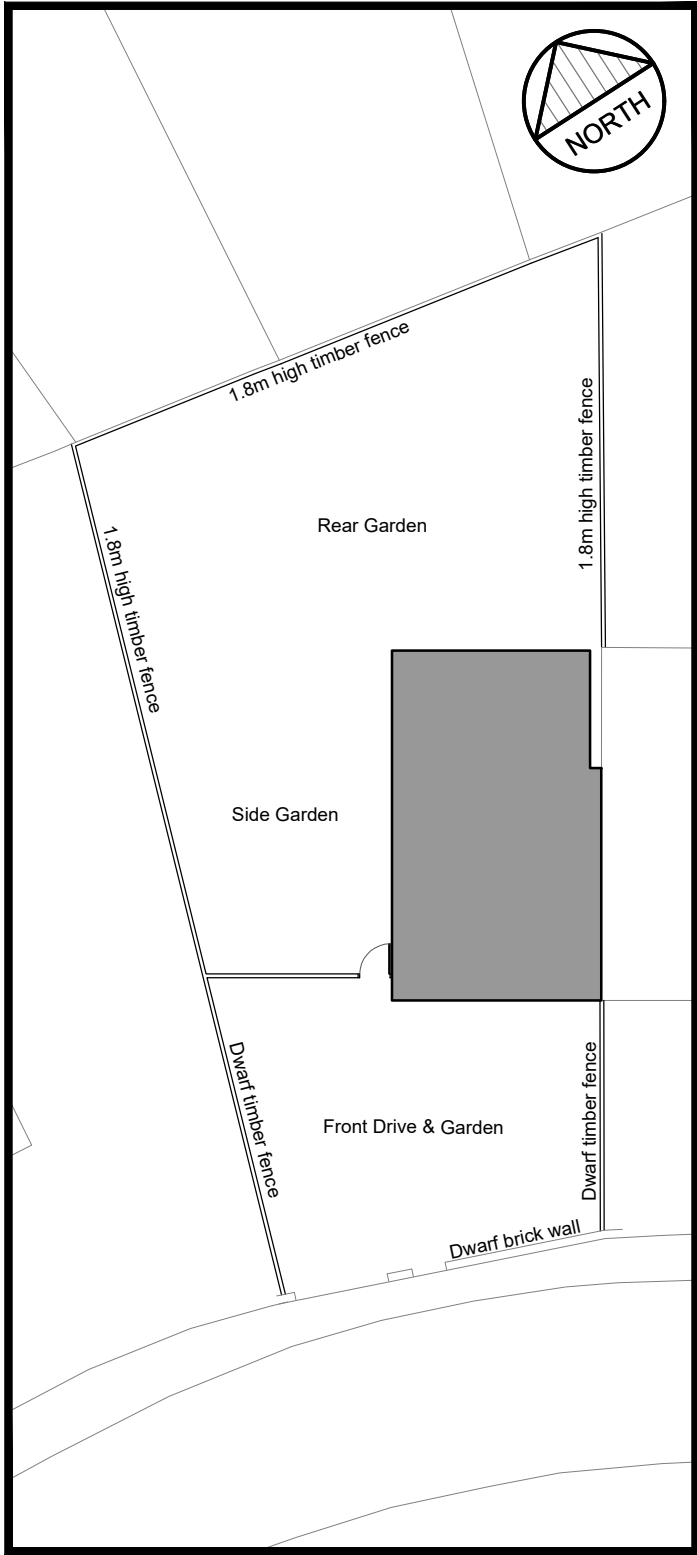

EXISTING SITE PLAN 1:200

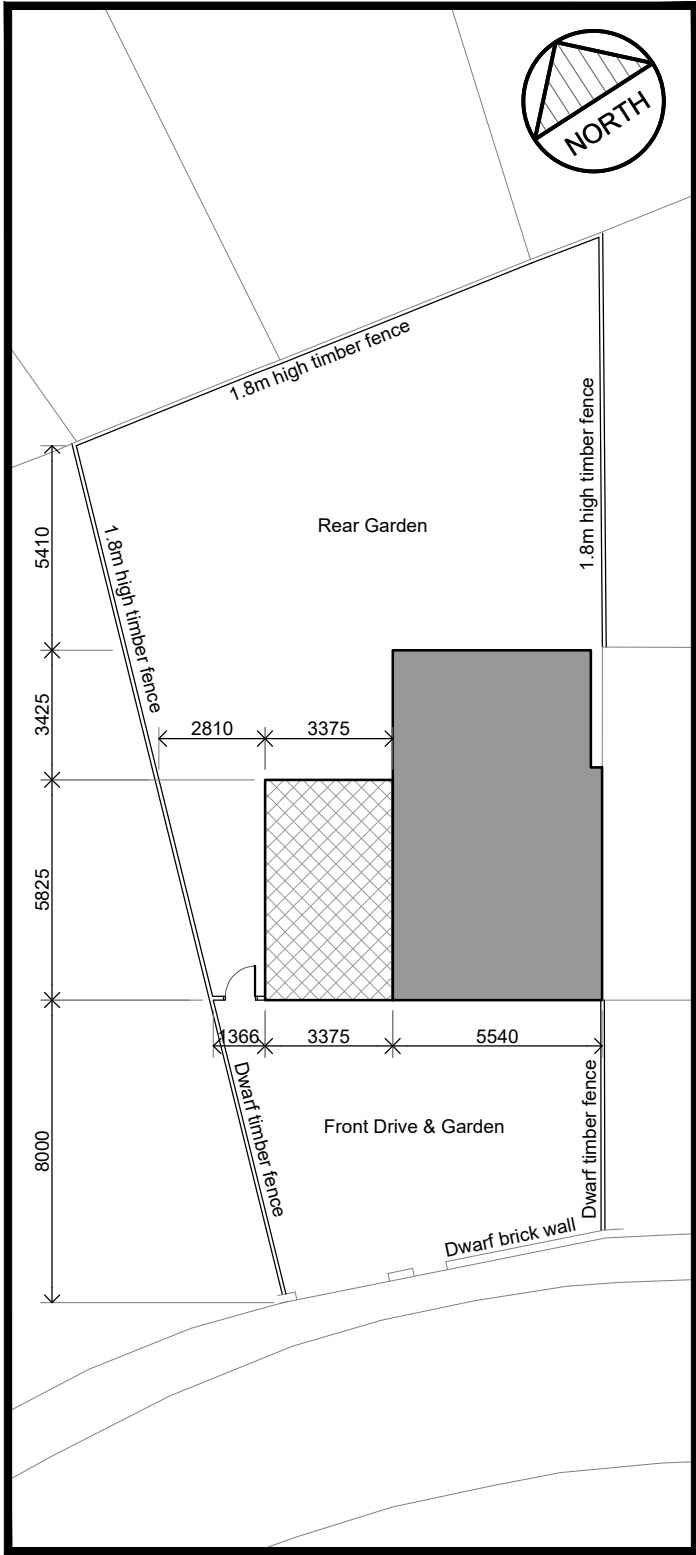

PROPOSED SITE PLAN 1:200

This drawing is Copyright. Check all dimensions on site. Inform
Architect/SO of any discrepancies. Work to figured dimensions only.

Project		Content		Status		Project No.	
19 Chillingham Terrace		Side Extension		Planning Application		21CT	
Jarrow		-Location & Site Plan-		Scale	Drawn	Date	Drawing No.
NE32 3UA				As Noted		25/07/21	01
						Revision	Suffix