




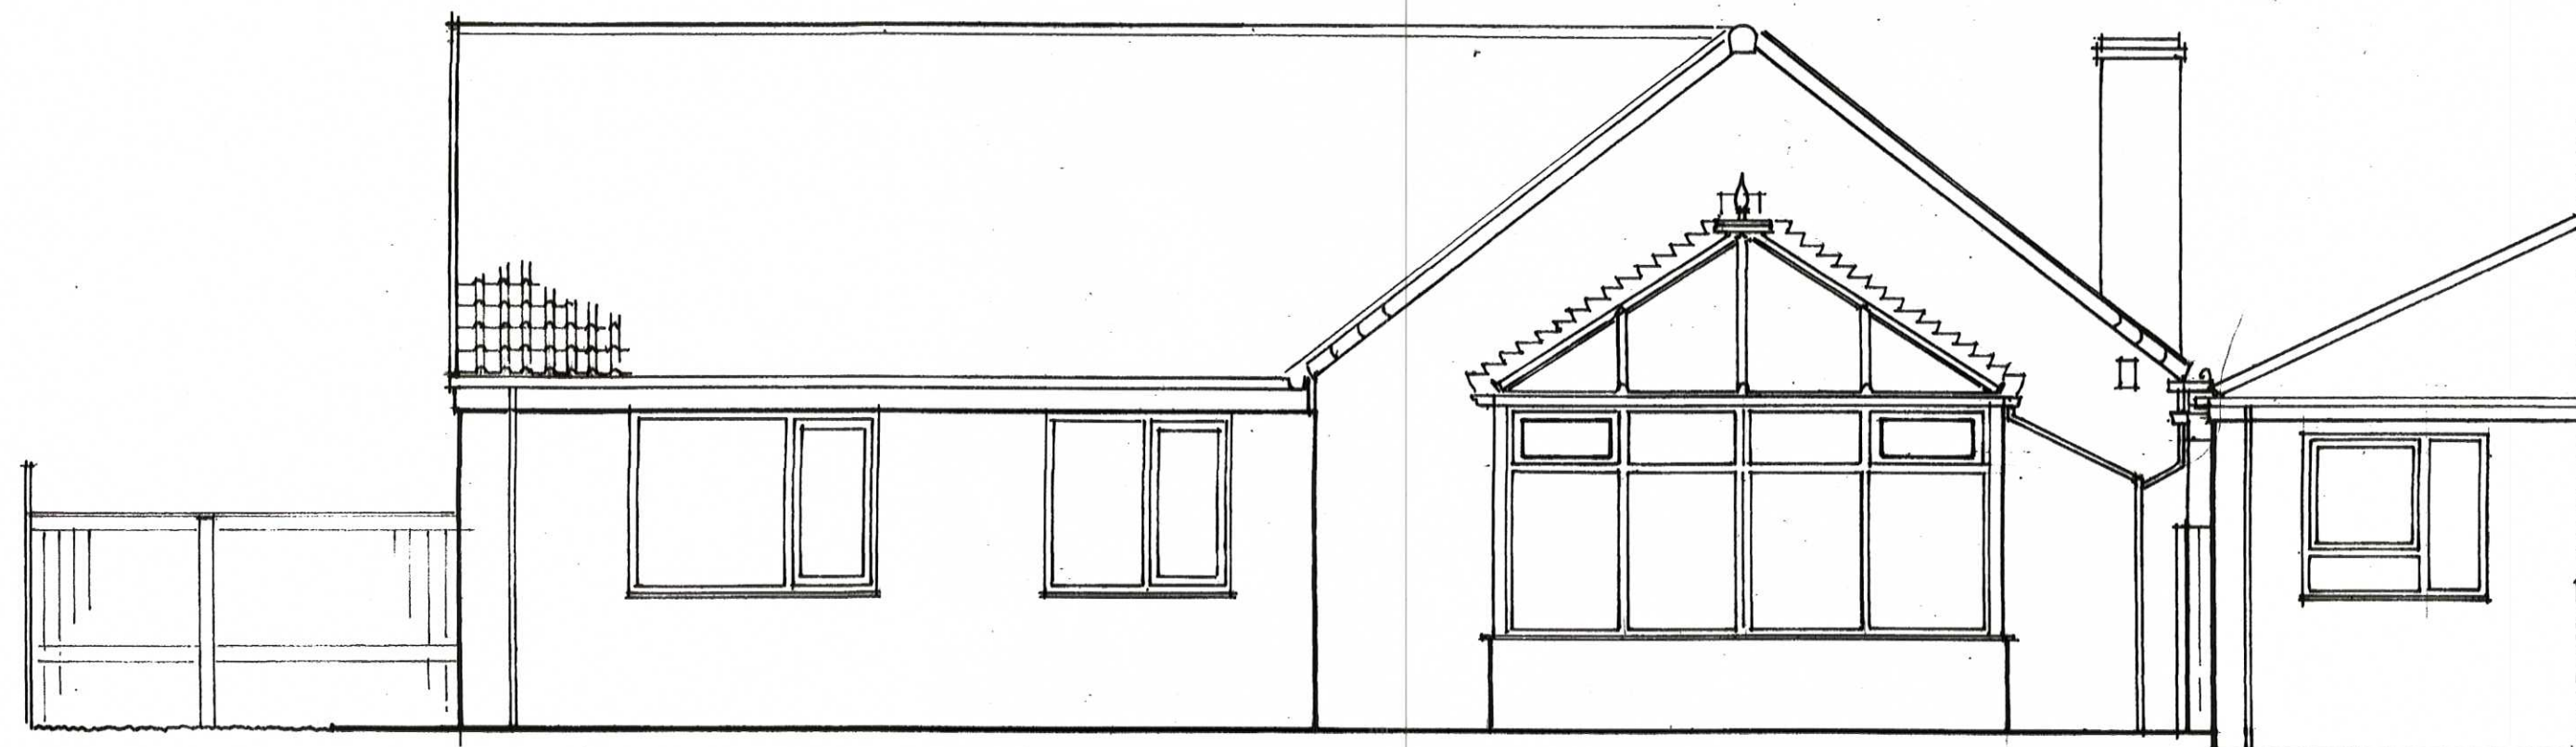

REAR ELEVATION-EXISTING.

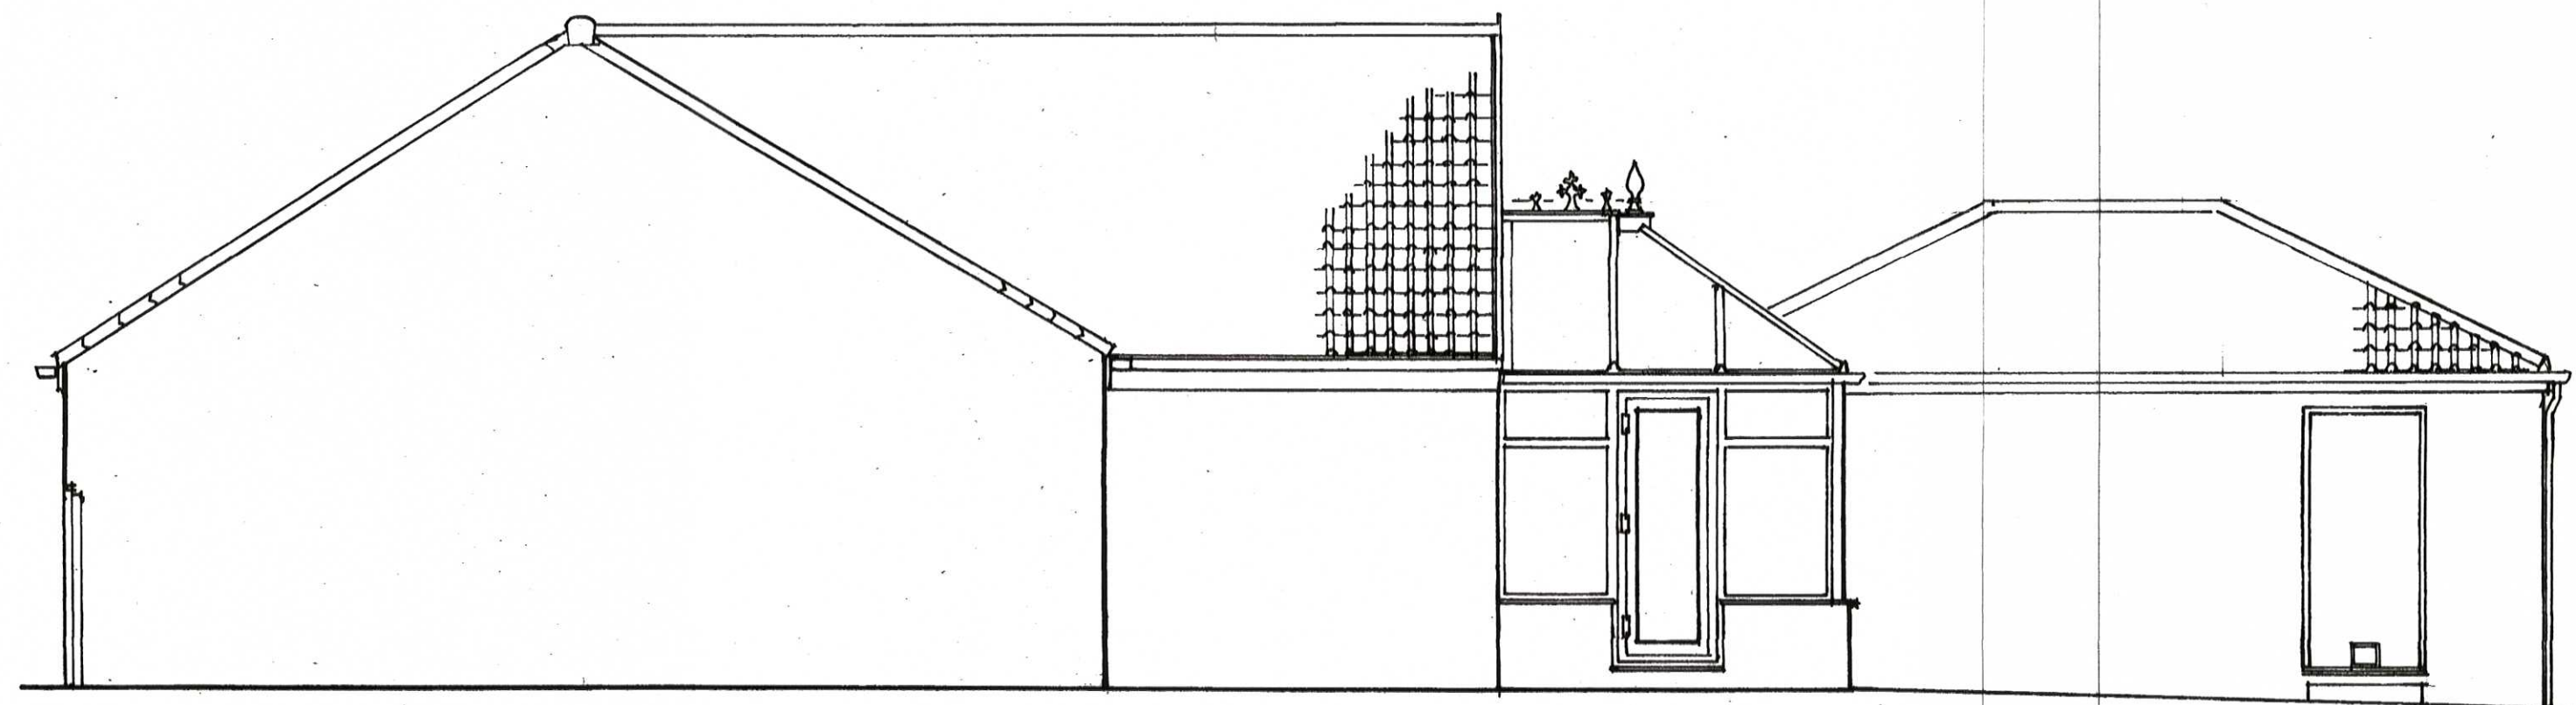


GABLE (SOUTH) ELEVATION-EXISTING.

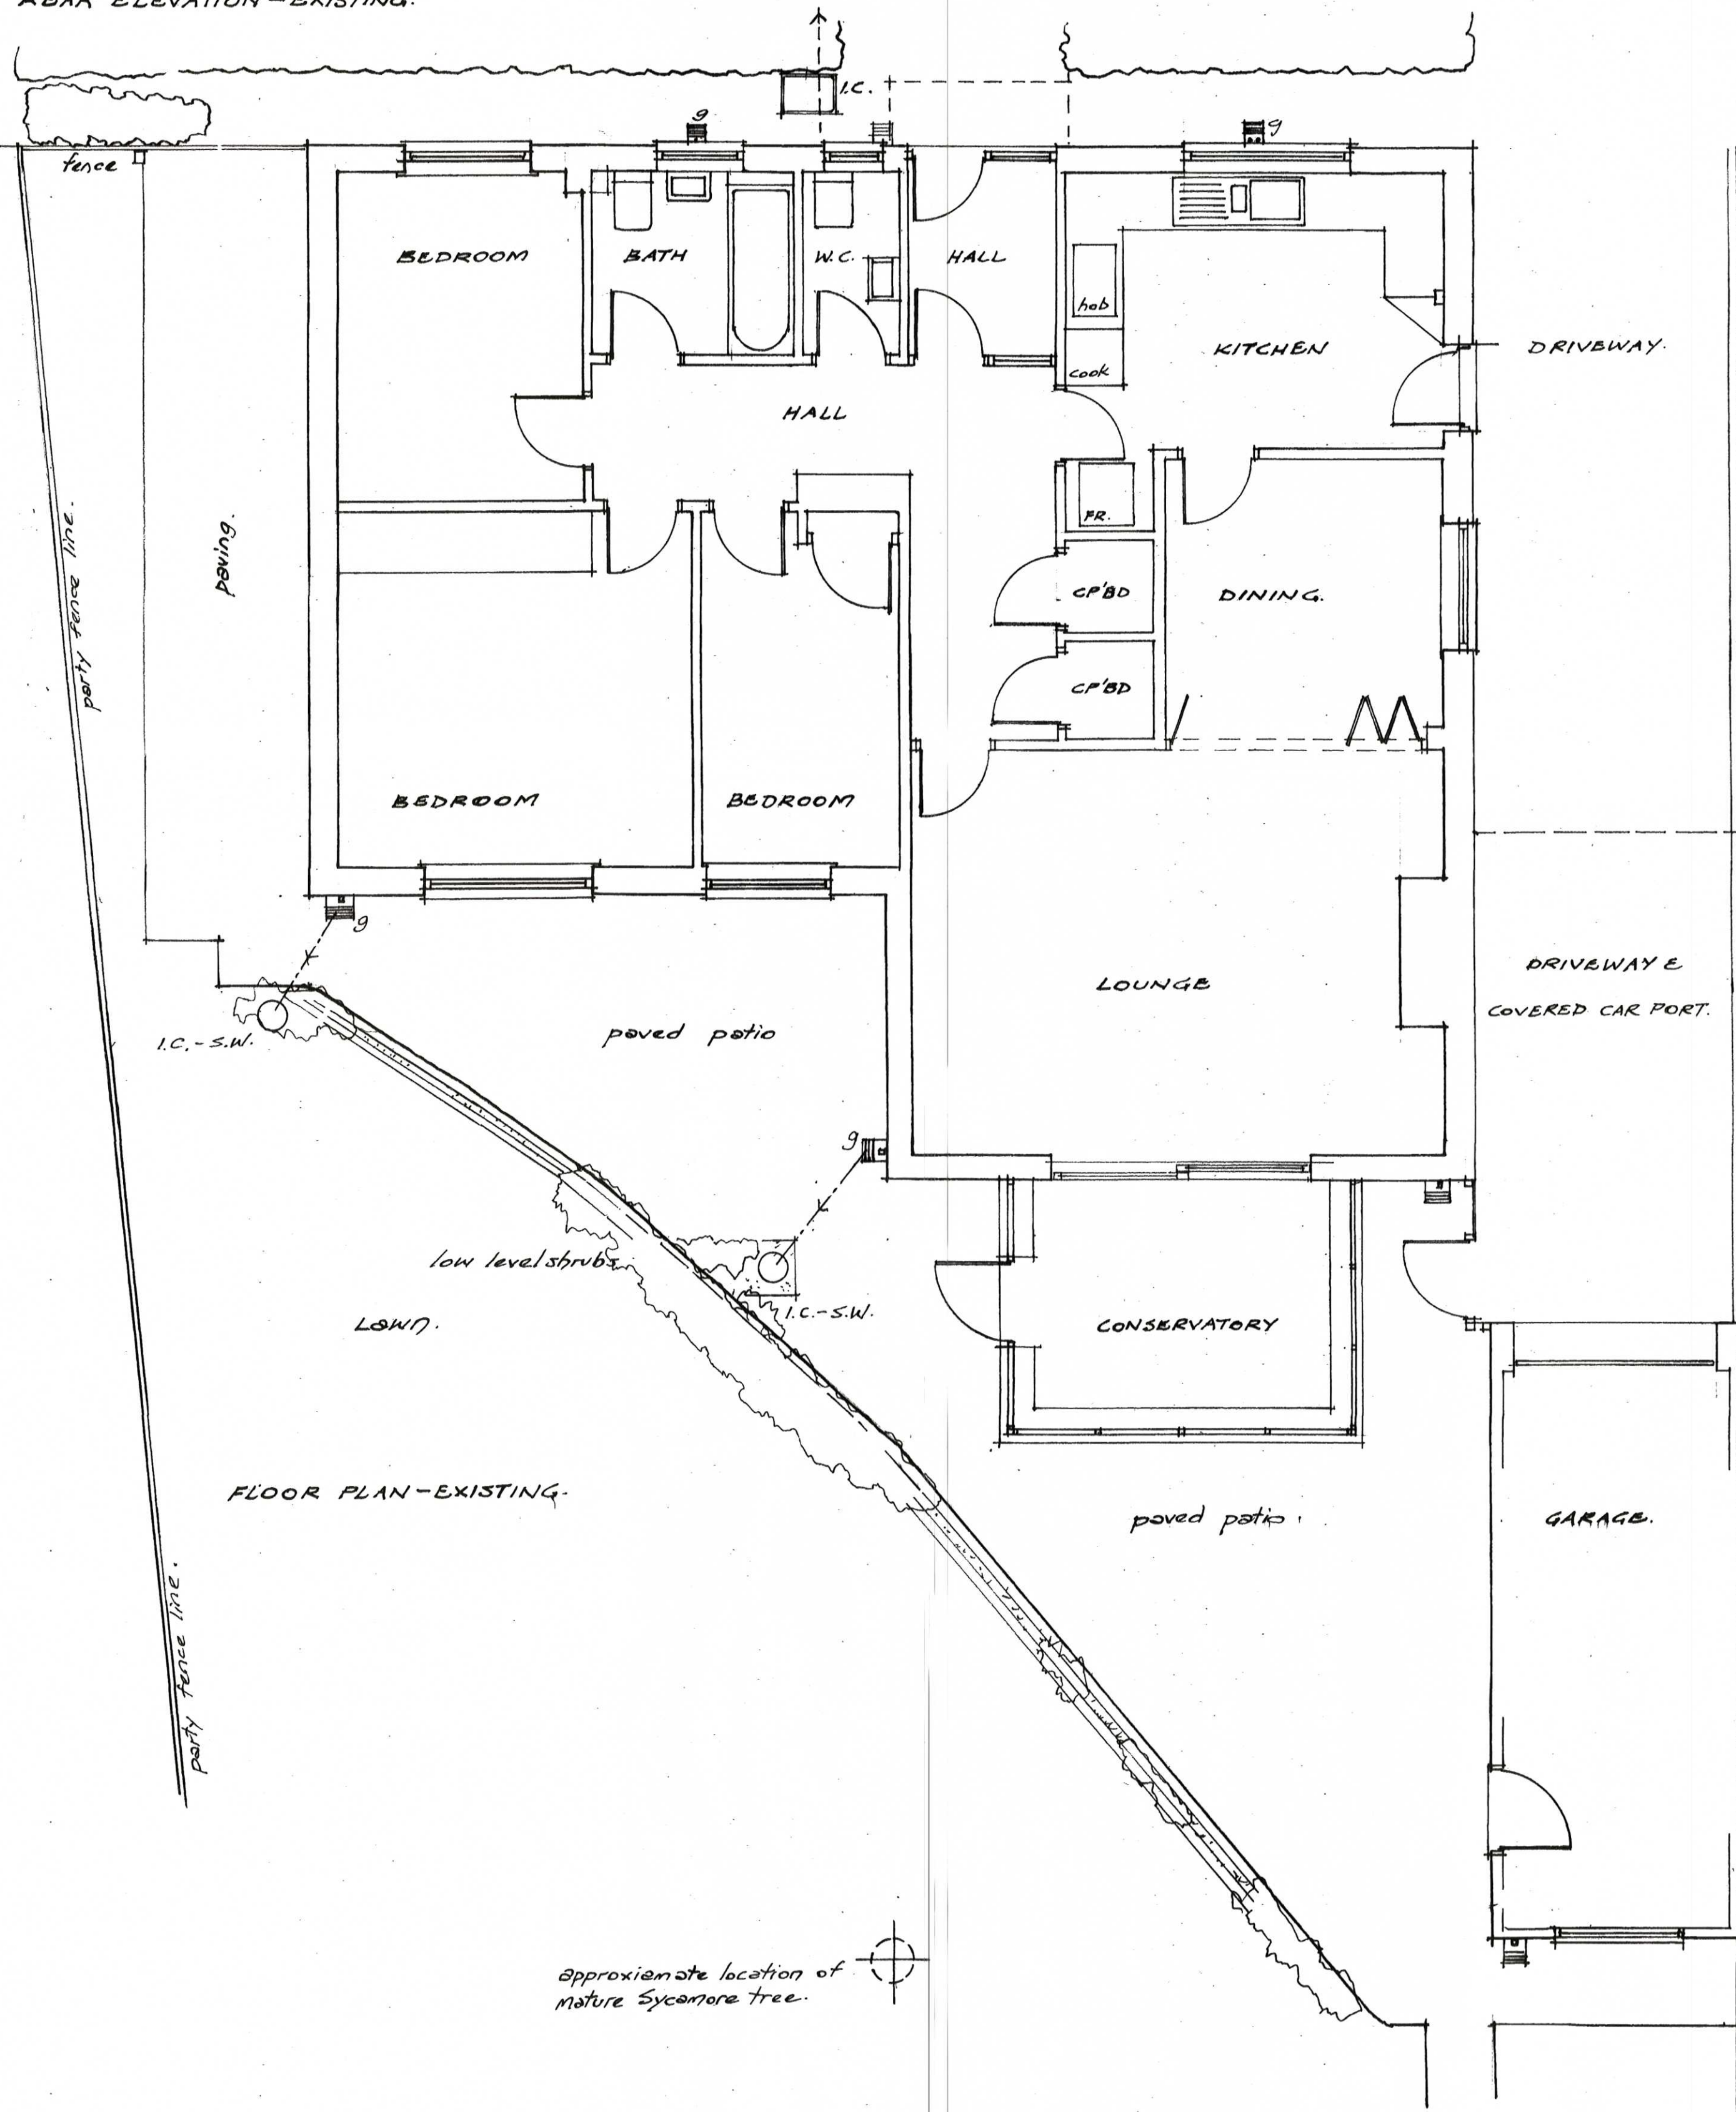

FLOOR PLAN-EXISTING.



FRONT ELEVATION-EXISTING.

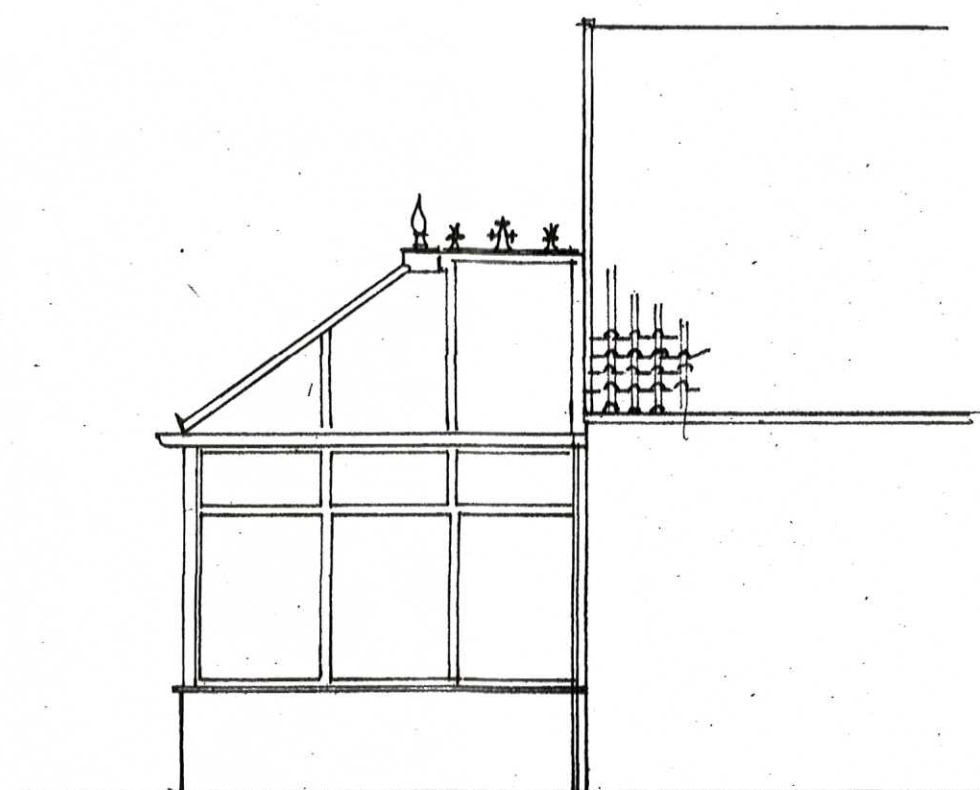

SIDE ELEVATION-CONSERVATORY.

EXISTING

AMENDMENTS/ADDITIONS	DATE	PROPOSED EXTENSIONS & ALTERATIONS, 11, MOOR COURT, WHITBURN, SOUTH TYNESIDE SRG TJU FOR: MR & MRS S. RICHARDSON	DWG No SR 1 SCALE 1-50 JULY 2021

