


1. Do not scale off this drawing. Use figured dimensions only
2. All dimensions are in millimeters unless otherwise noted
3. All dimensions to be checked on site.
4. All omissions & discrepancies to be reported to the architect immediately
5. Check site conditions prior to commencement of works
6. This drawings is to be read in conjunction with other consultants & specialists drawings

Re v	Description	Date
P0 1	Issued For Comment	12.08.21
P0 2	Revision to site plan to include demolition of store and timber dormer	13.09.21
P0 3	Planning Issue	21.09.2021



GA - Existing Rear Elevation
1 : 100

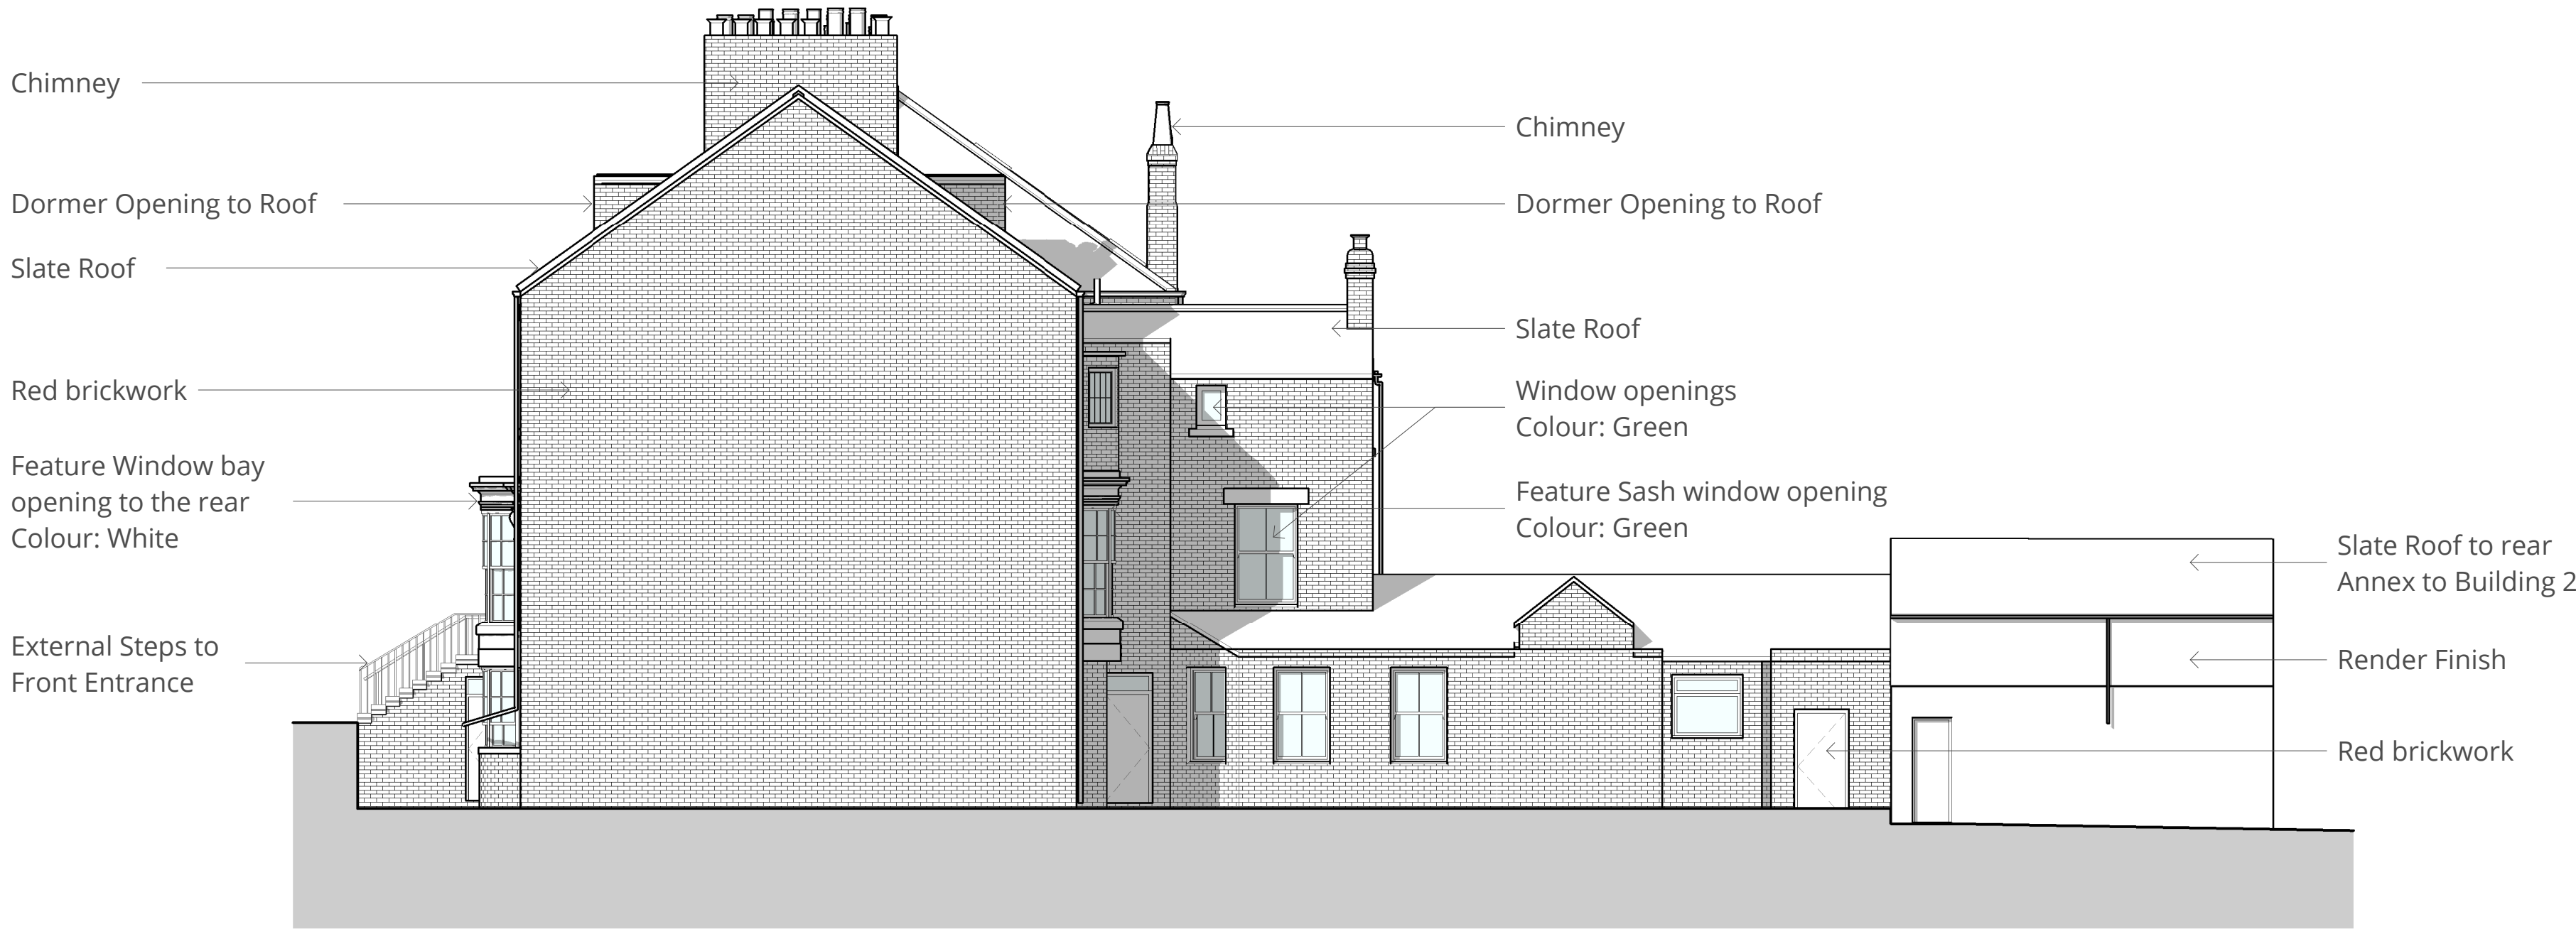

GA - Existing Side 2 Elevation
1 : 100

EDWARDS
ARCHITECTURE

4 Vita House, Fish Quay, North Shields. NE30 1JA
T: 0191 649 8404
E: info@edwardsarchitecture.co.uk
W: www.edwardsarchitecture.co.uk

Project
20063 - Beach Road, South Shields
Mandeville Properties

Drawing Title
Existing Elevations