

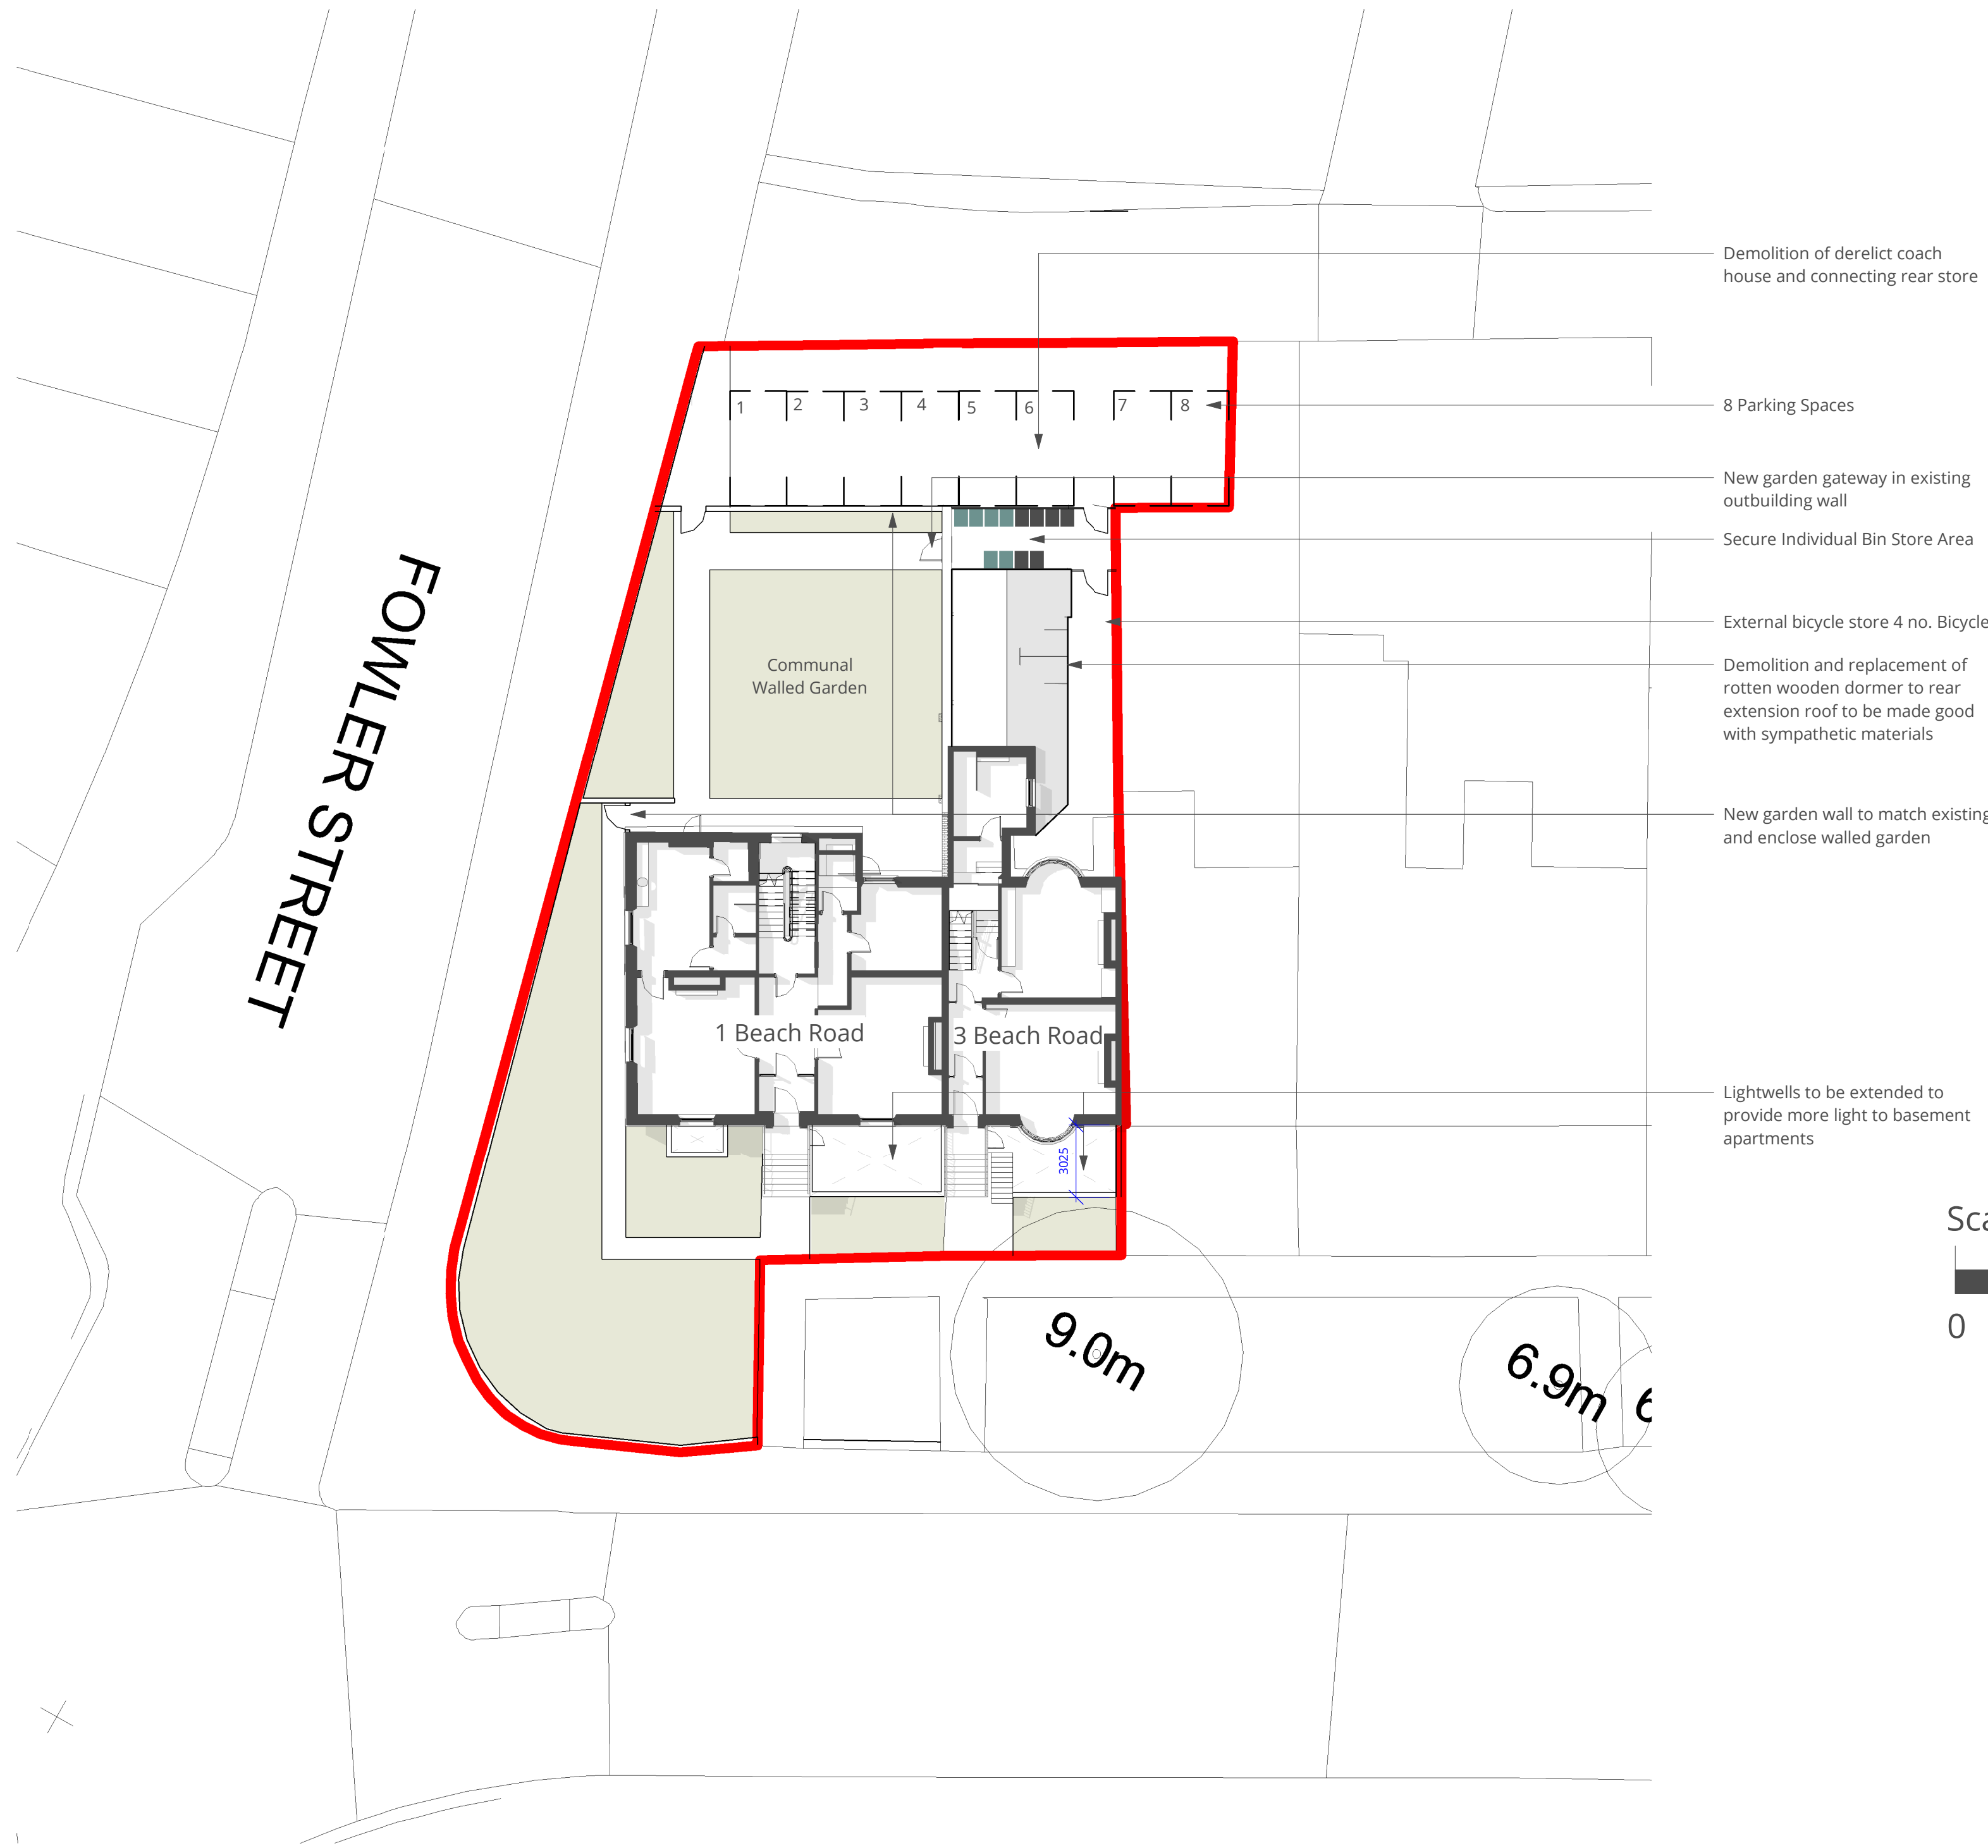


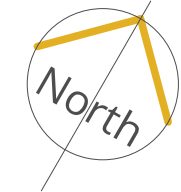

- © Edwards Architecture Ltd.
1. Do not scale off this drawing. Use figured dimensions only
 2. All dimensions are in millimeters unless otherwise noted
 3. All dimensions to be checked on site.
 4. All omissions & discrepancies to be reported to the architect immediately
 5. Check site conditions prior to commencement of works
 6. This drawings is to be read in conjunction with other consultants & specialists drawings

R e v	Description	Date
P0 1	Issued For Comment	07.09.21
P0 2	Revision to site plan to include demolition of store and timber dormer	13.09.21
P0 3	Planning Issue	21.09.21
P0 4	Revised Planning Issue	26.10.21
P0 5	Revision to lightwells	16.12.21

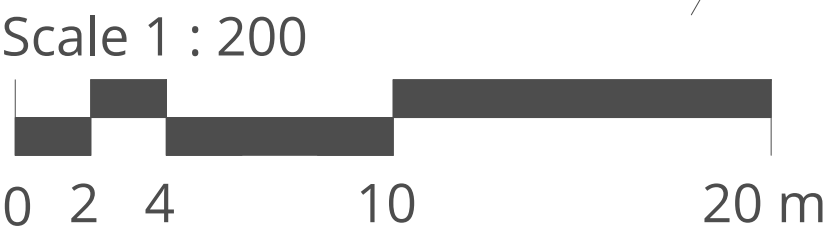

EDWARDS
ARCHITECTURE

4 Vita House, Fish Quay, North Shields. NE30 1JA
T: 0191 649 8404
E: info@edwardsarchitecture.co.uk
W: www.edwardsarchitecture.co.uk

Project
20063 - Beach Road, South Shields
Mandeville Properties
Drawing Title
Proposed Site Plan

Scale at A1					Information Issued			
1 : 200					For Comment			
Project	Originator	Stage/ Volume	Level/ Locat.	Type	Role	Number	Rev	
20063 - EArch	PL	CM	DR	A	0011	P05		

Site Plan as Proposed
1 : 200