
 


68 Cleadon Lea Site Plan - Existing

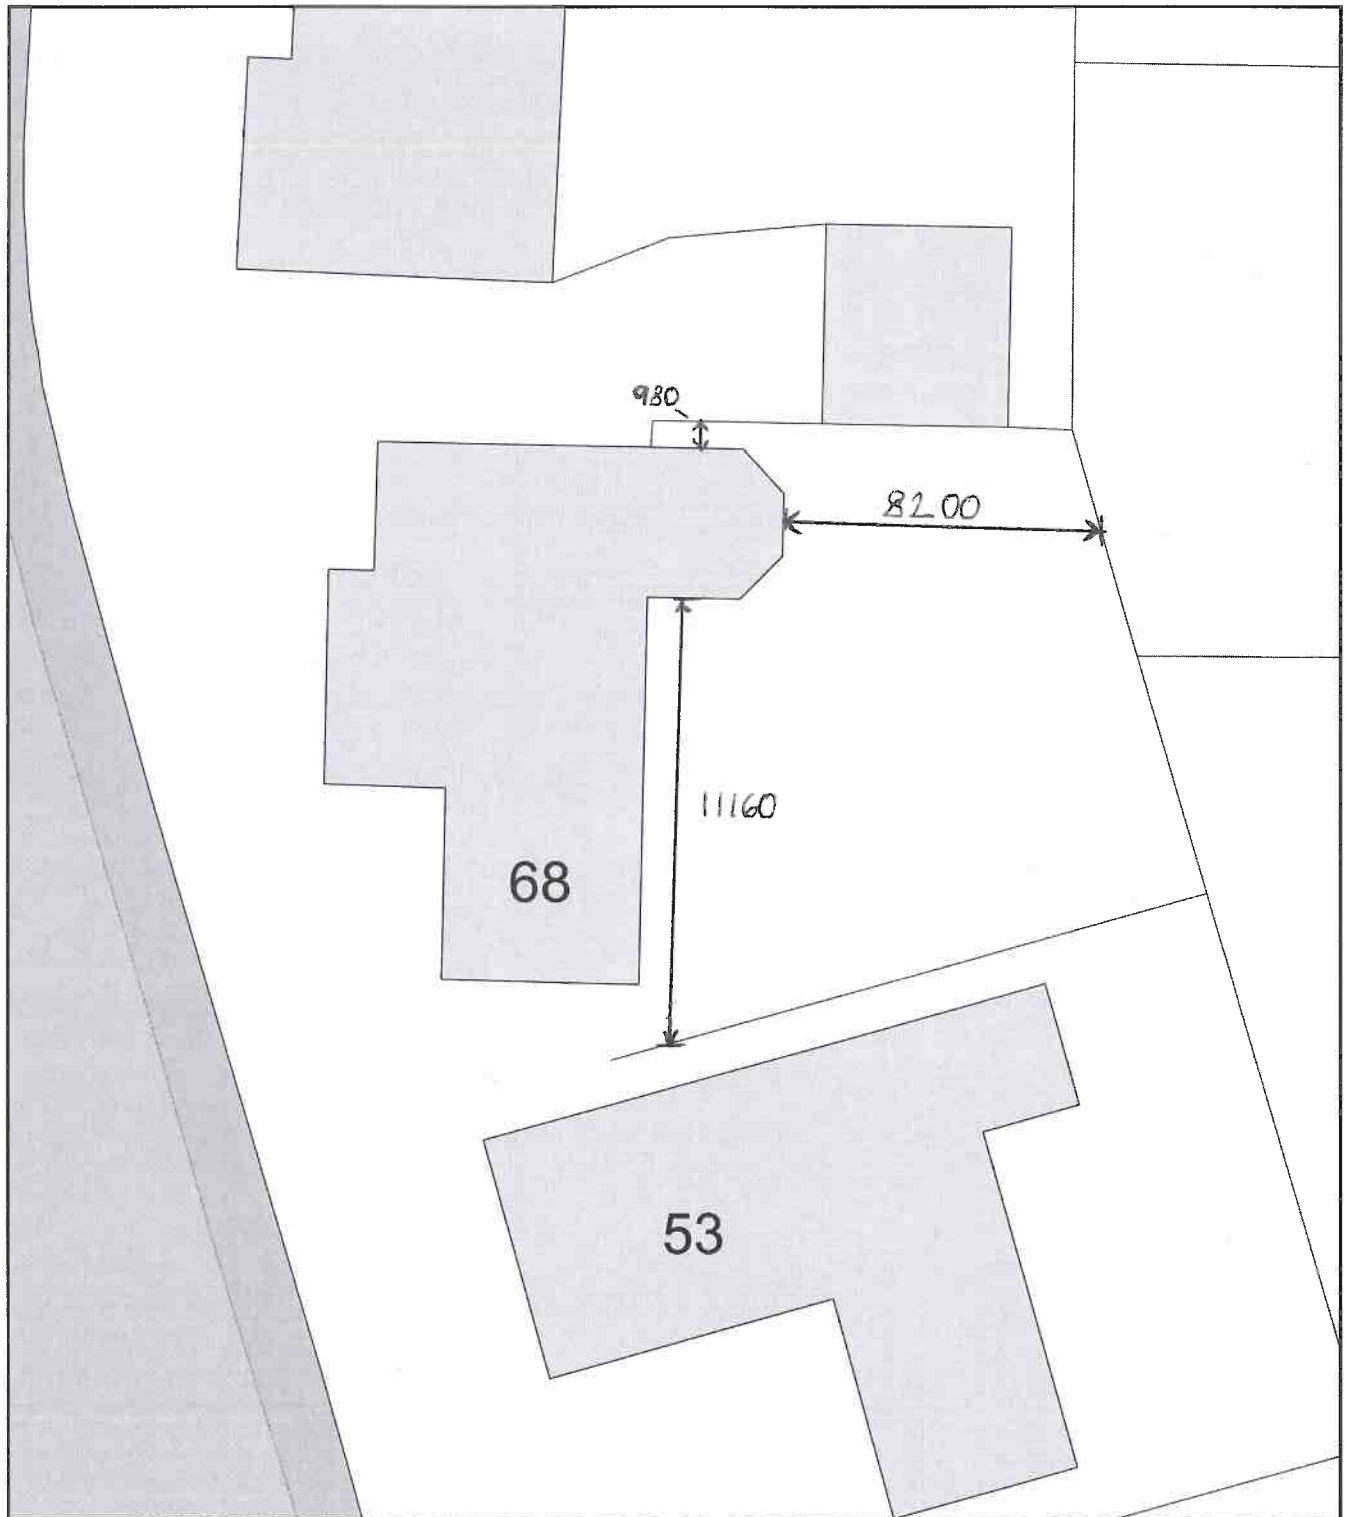

Plan Produced for: Peter McCluskey

Date Produced: 08 Nov 2021

Plan Reference Number: TQRQM21309140633590

Scale: 1:200 @ A4