



GENERAL NOTES

- 1. ONLY FIGURED DIMENSIONS ARE TO BE WORKED FROM. THE CONTRACTOR IS TO CHECK ALL DIMENSIONS ON SITE AND REPORT ANY DISCREPANCIES TO THE DESIGNER.
- 2. ALL DIMENSIONS ARE IN MILLIMETRES UNLESS NOTED OTHERWISE.

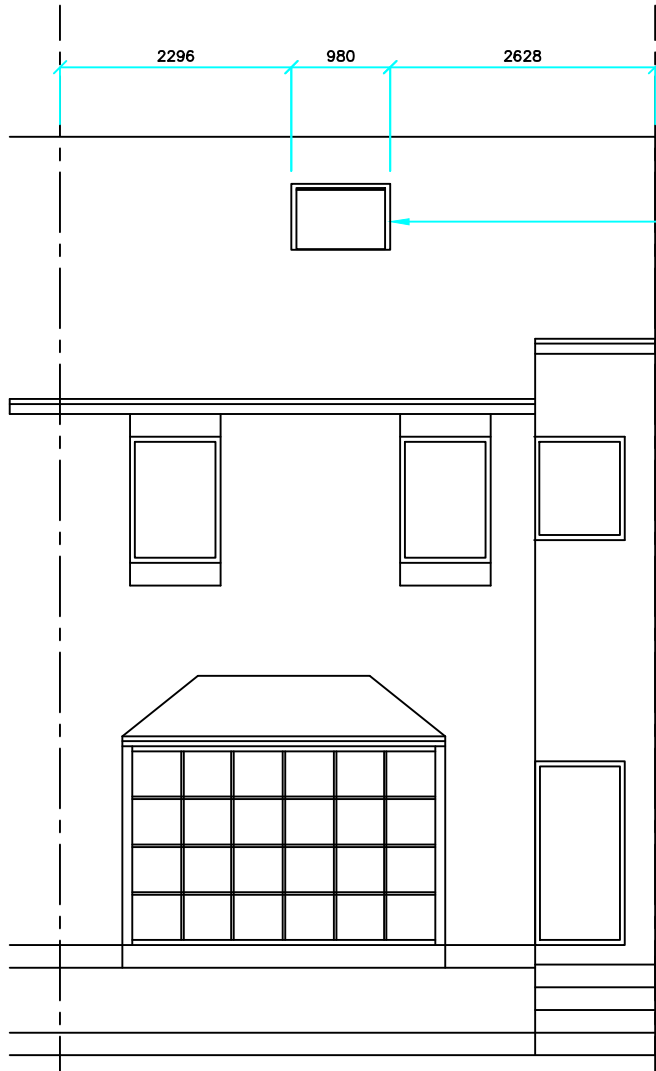

1340mm x 980mm VELUX
ROOFLIGHTS TO NORTH
SLOPE

PROPOSED FRONT
ELEVATION
(NORTH)

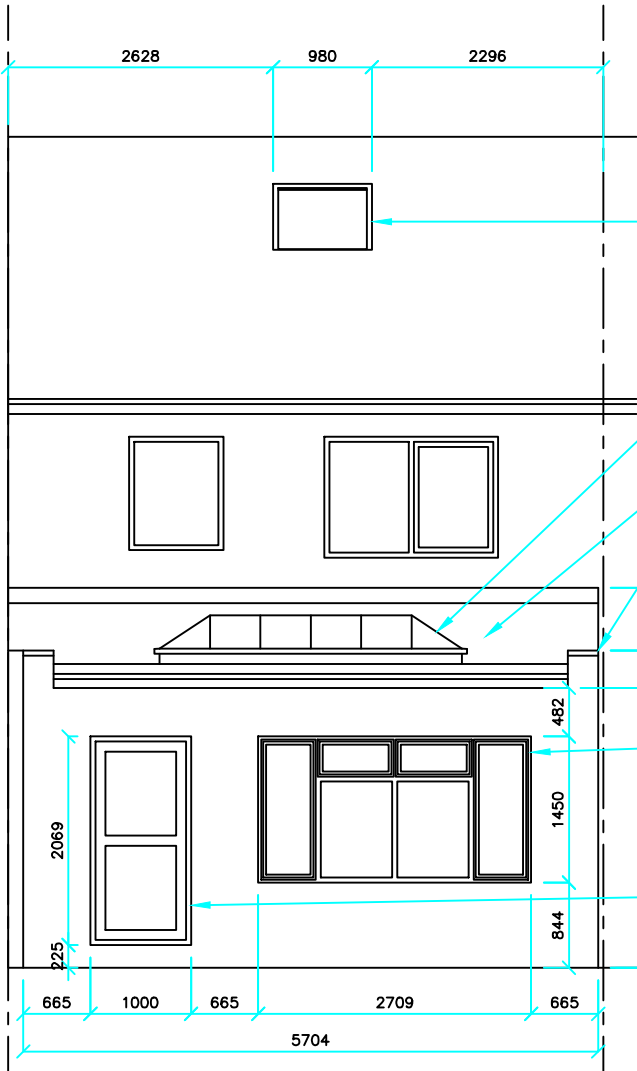

1340mm x 980mm VELUX
ROOFLIGHTS TO SOUTH
SLOPE

3000mm x 1500mm
LANTERN ROOFLIGHT ABOVE

EXISTING PITCHED ROOF TO
REMAIN, NEW ROOF COVERING
DRESSED UNDER EXISTING TILES

CAVITY WALL
100mm BRICKWORK TO MATCH EXISTING
100mm CAVITY COMPRISING OF 75mm
ROCK FIBRE INSULATION AND 25mm AIR GAP
100mm BLOCKWORK
12.5mm BOARD AND SKIM

2709x1450 WINDOW
TO MATCH EXISTING

2069x1000 DOOR TO
MATCH EXISTING

PROPOSED REAR
ELEVATION
(SOUTH)

REV A – ROOF LANTERN ADDED
REV B – EXTENDED FROM 3420mm TO 4000mm, ROOF
LANTERN SIZE INCREASED

Client: Mark Lane

Project: 117B Front Street
East Boldon

Drawing Title: Proposed Front
& Rear Elevations

Drawing No: 0122 – 13 Rev: B

Scale: 1:75 © A3 By: AB Date: JAN '22