



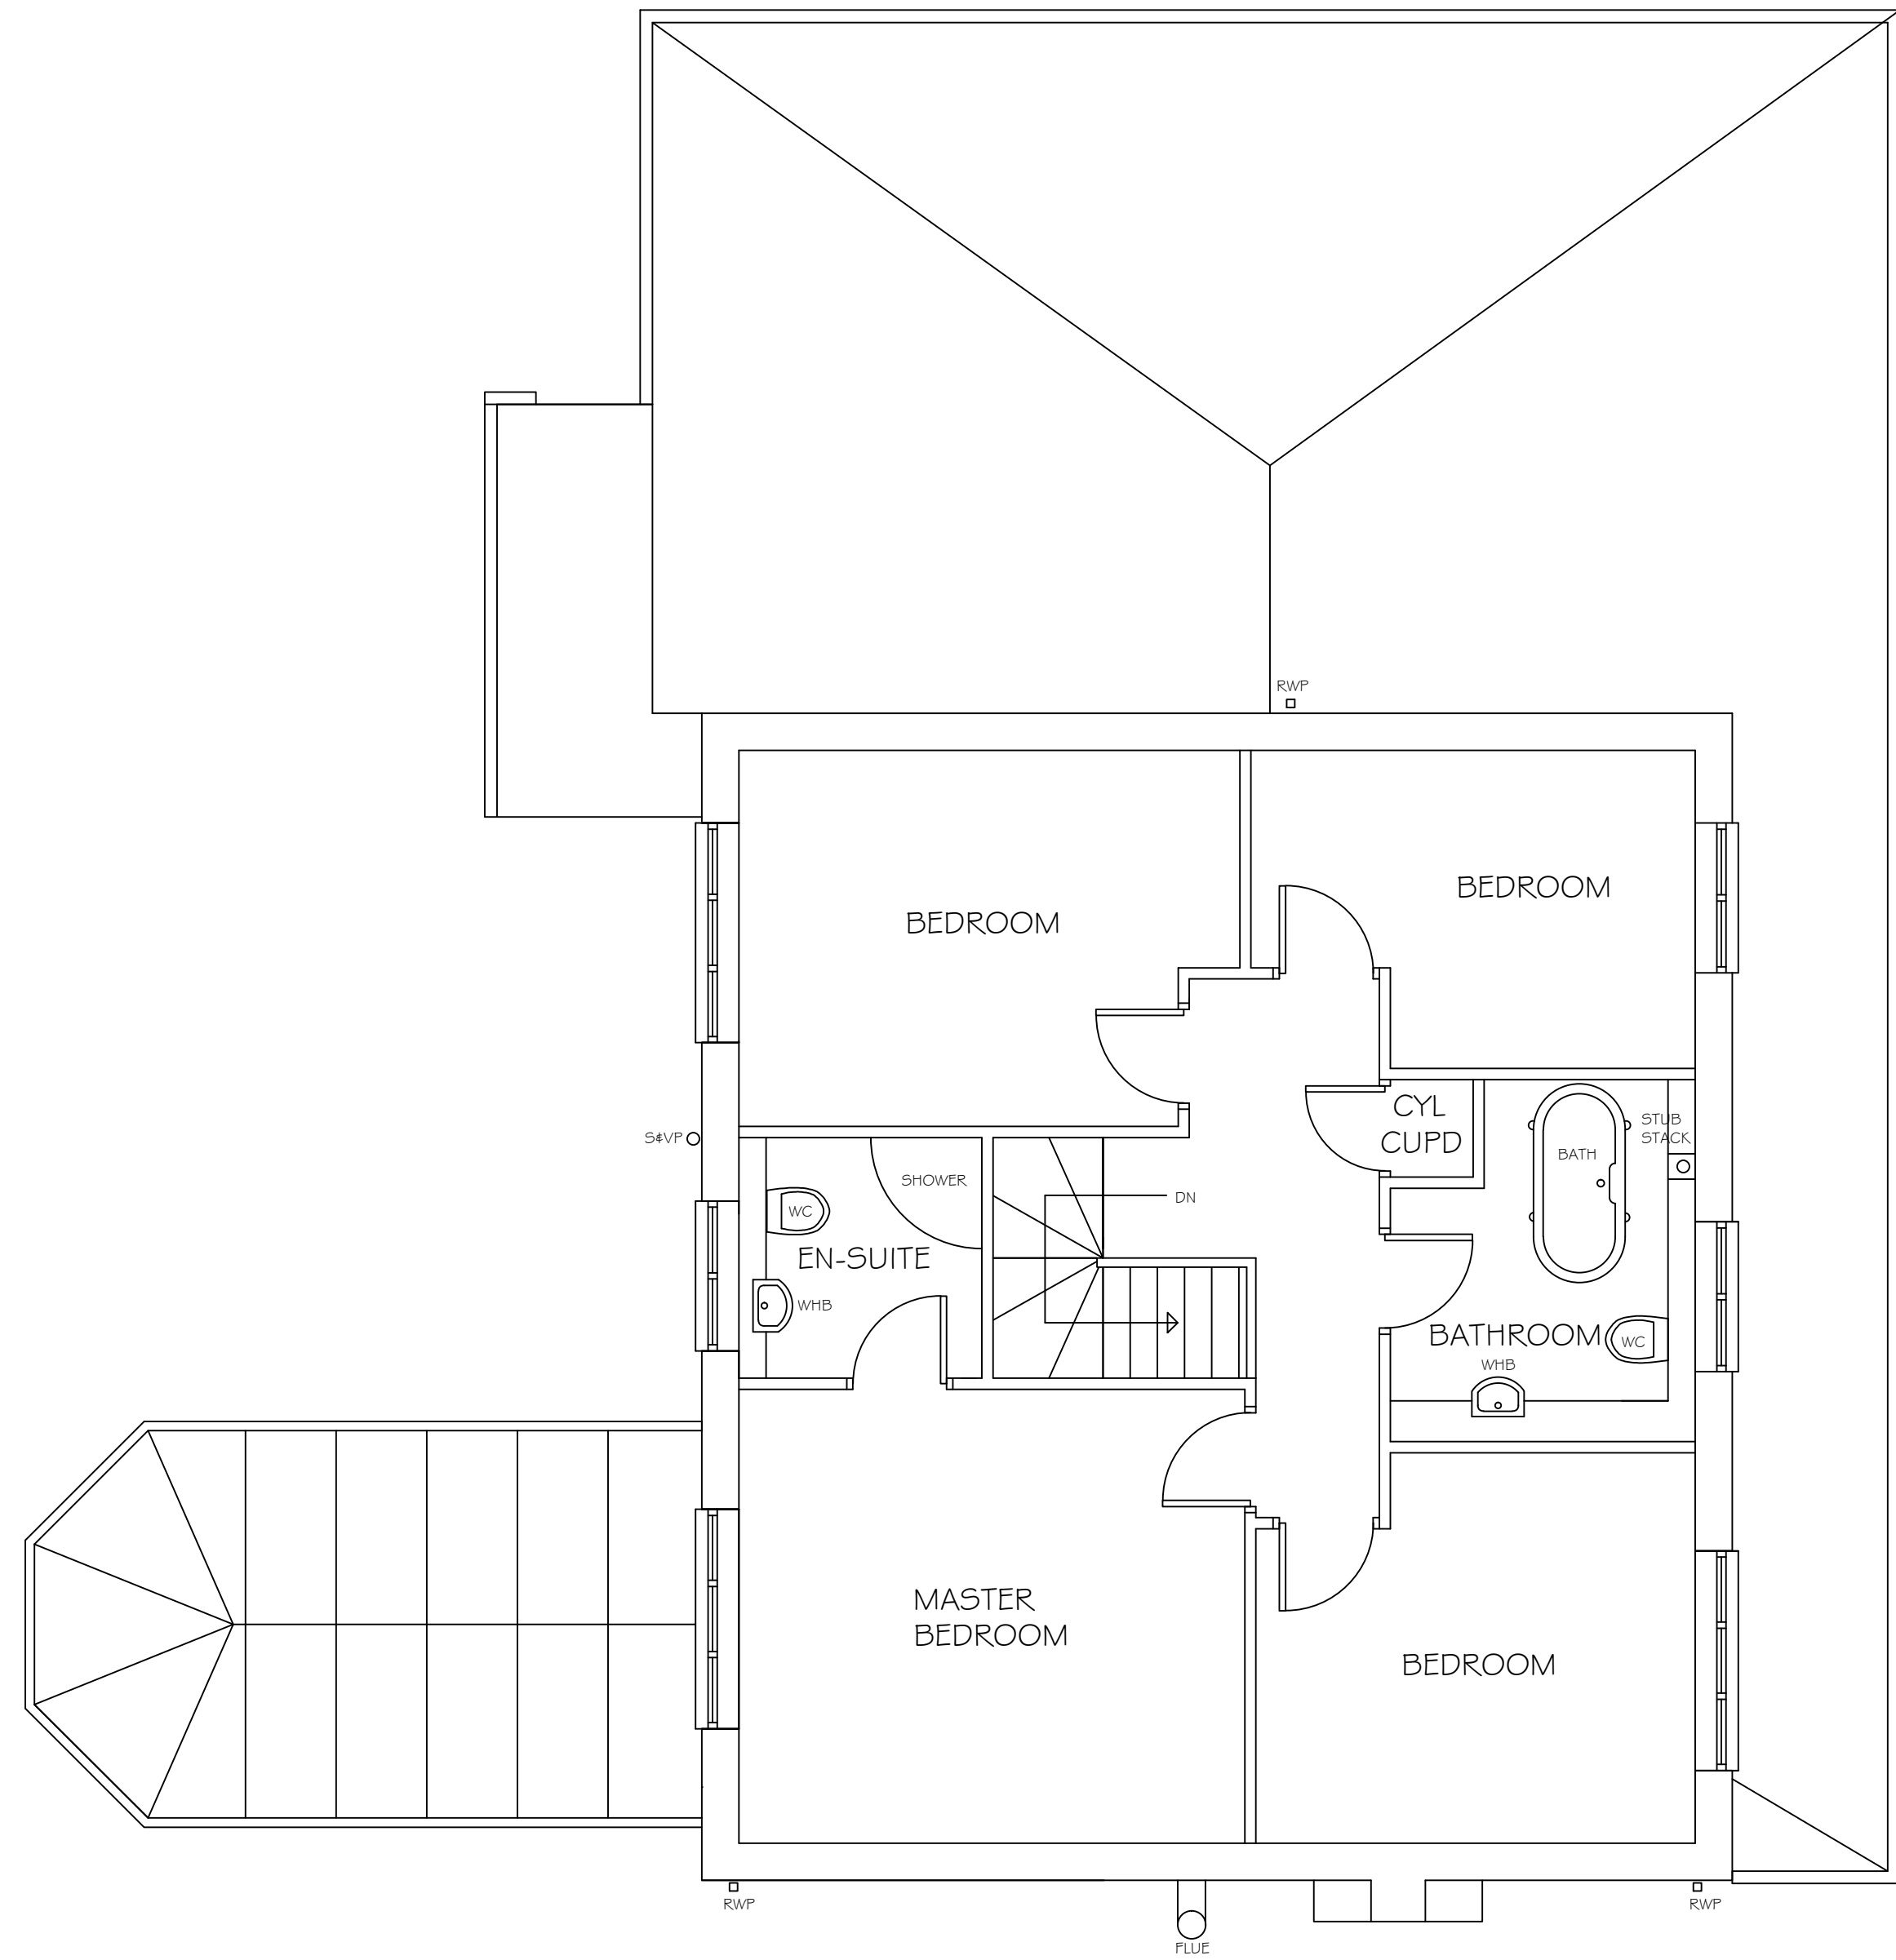

EXISTING FIRST FLOOR PLAN

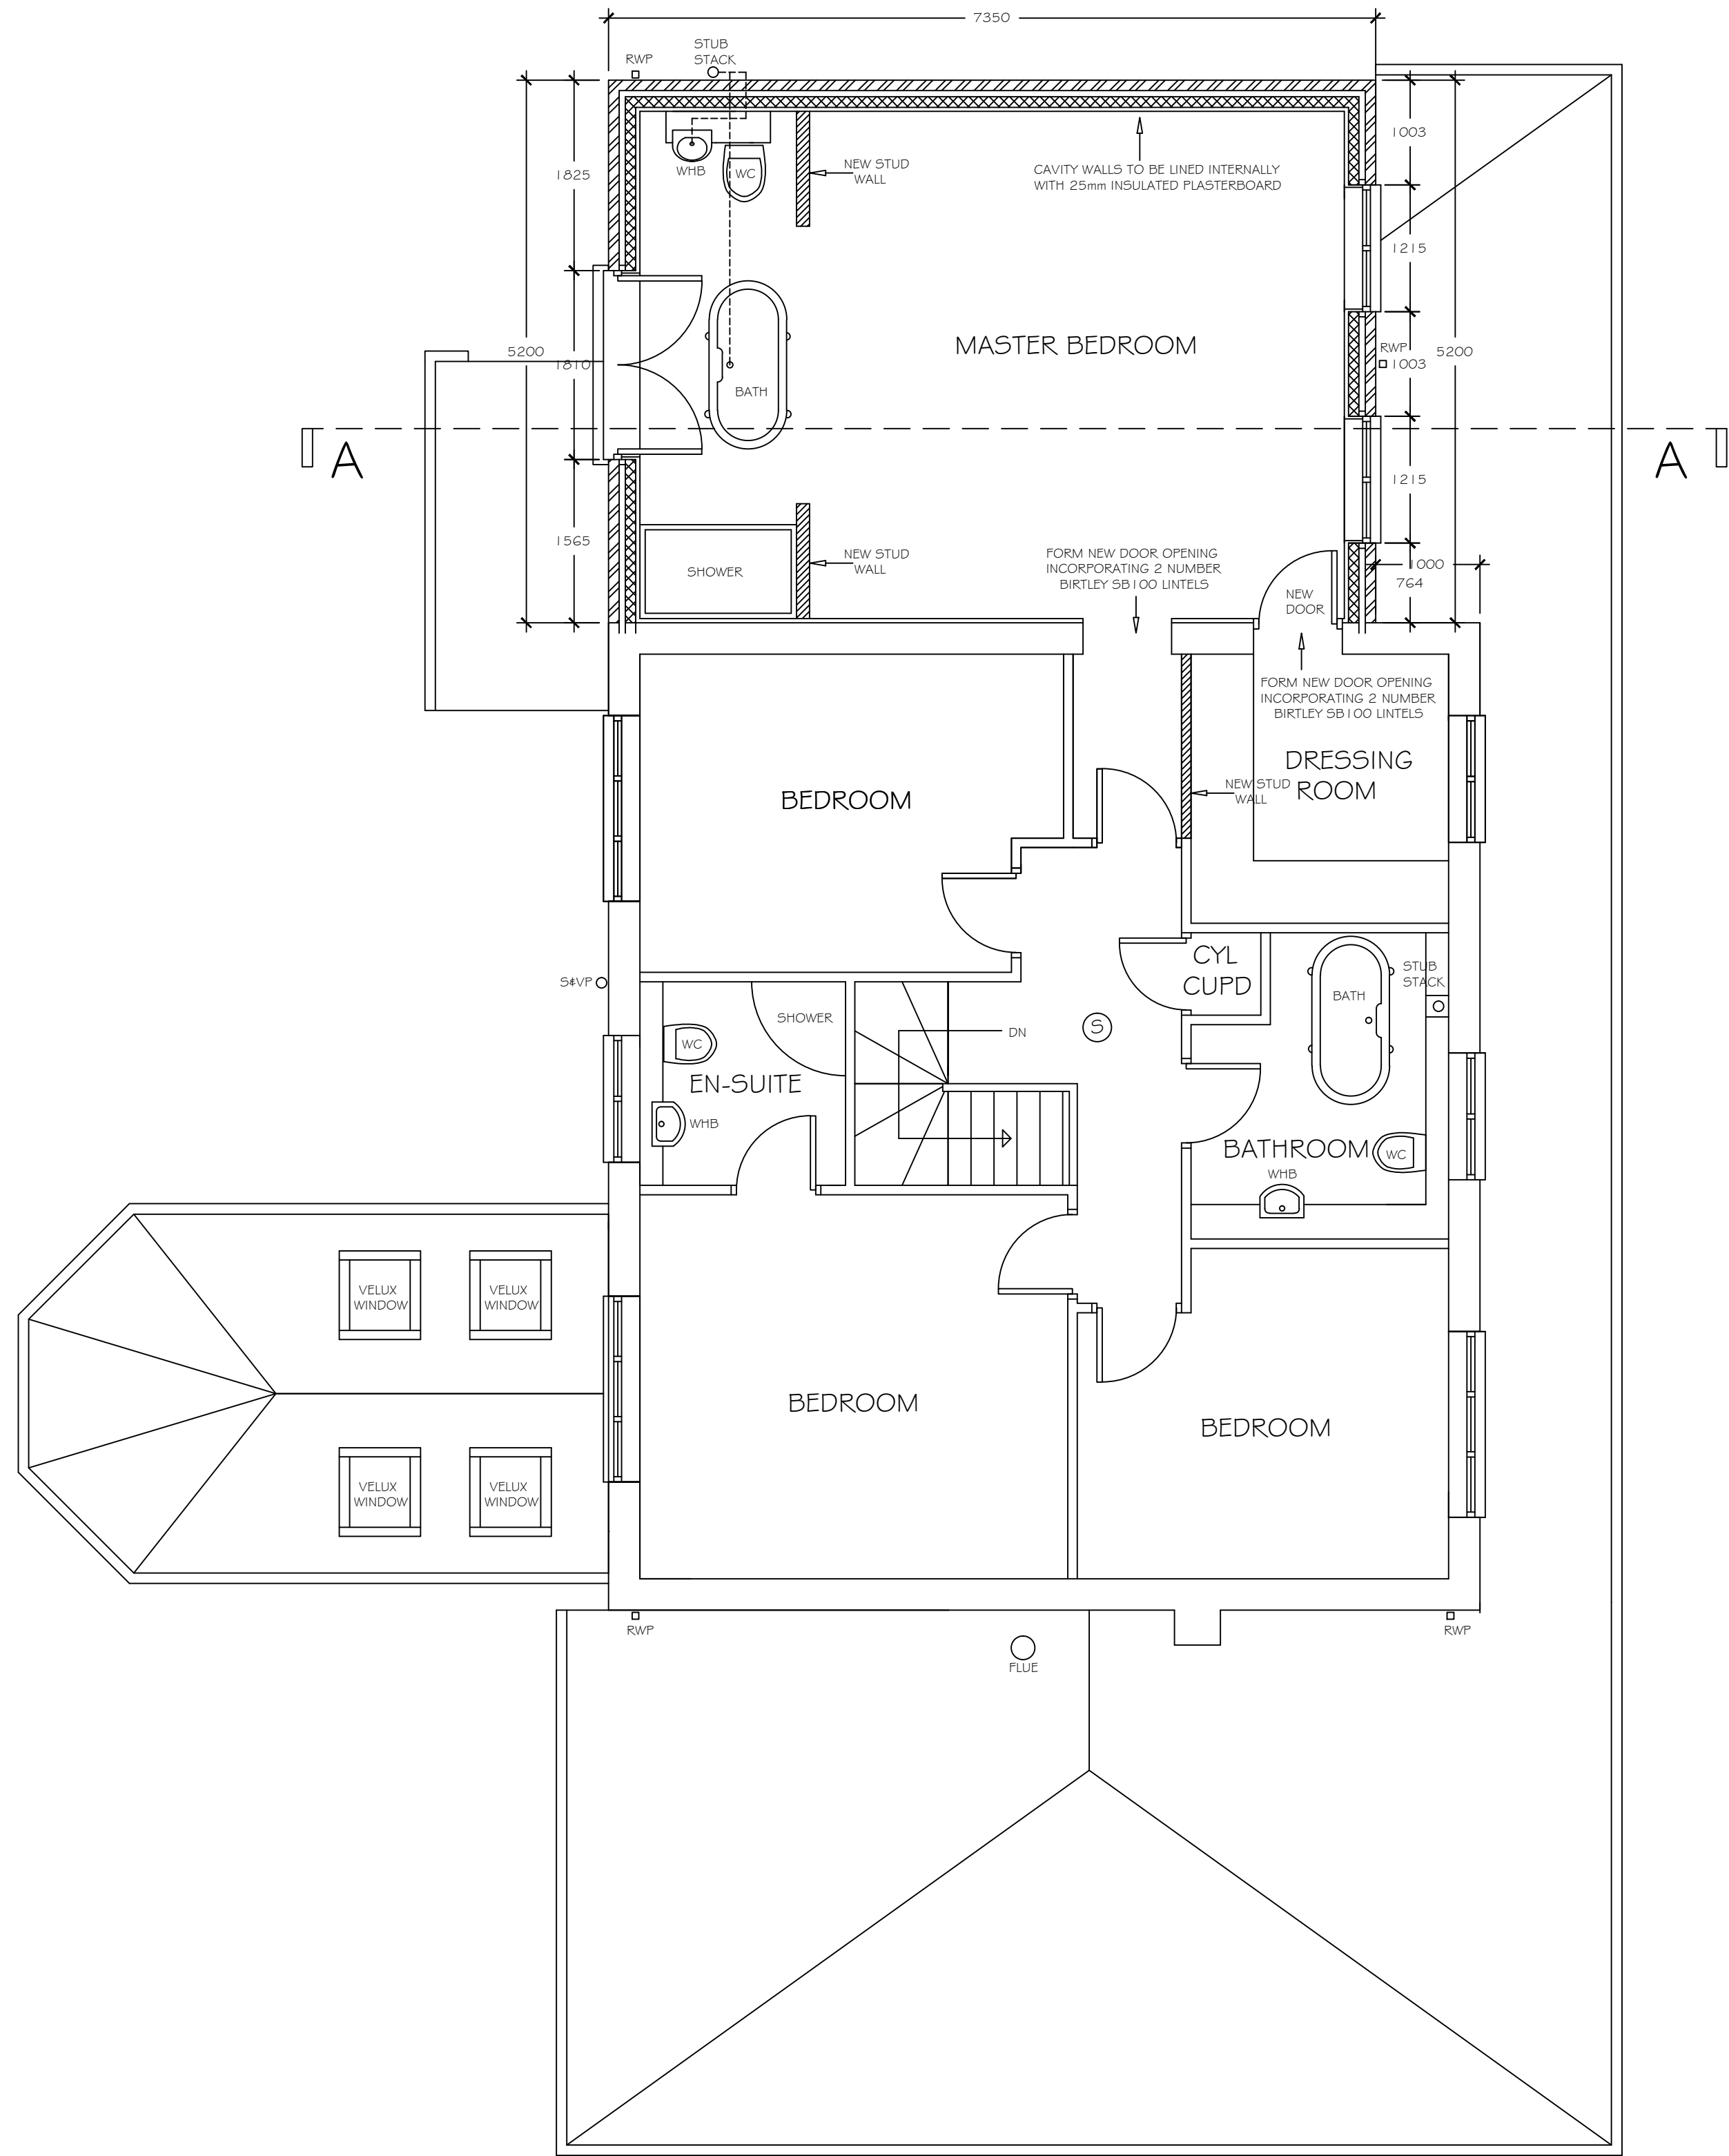

PROPOSED FIRST FLOOR PLAN

FIRE ALARM SYMBOLS

Ⓢ SMOKE DETECTOR

REVISION	DESCRIPTION	DRAWN BY	DATE
A	FIRST FLOOR EXTENSION ABOVE GARAGE SET BACK 1.000mm FROM THE FRONT OF THE HOUSE	K.BUTLER	26.08.2022
KBdesign Architectural Services 9, FAIRHOLME AVENUE SOUTH SHIELDS, TYNE & WEAR, NE34 6DB. TEL : 07824427223 Email : mail@kbdesign.org.uk			
TITLE			
PROPOSED EXTENSIONS 60, SHEARWATER, WHITBURN EXISTING & PROPOSED FIRST FLOOR PLANS			
SCALE 1:50	DATE 01.06.2022	DRAWN BY K.BUTLER	
PROJECT No 0630	DRAWING No 3072	Revision A	
THIS DRAWING AND/OR SPECIFICATION IS THE SOLE PROPERTY AND COPYRIGHT OF KB DESIGN AND MAY NOT BE DISCLOSED TO ANY THIRD PARTY OR REPRODUCED IN WHOLE OR IN PART WITHOUT THE PRIOR CONSENT OF AN AUTHORISED REPRESENTATIVE OF KB DESIGN.			