




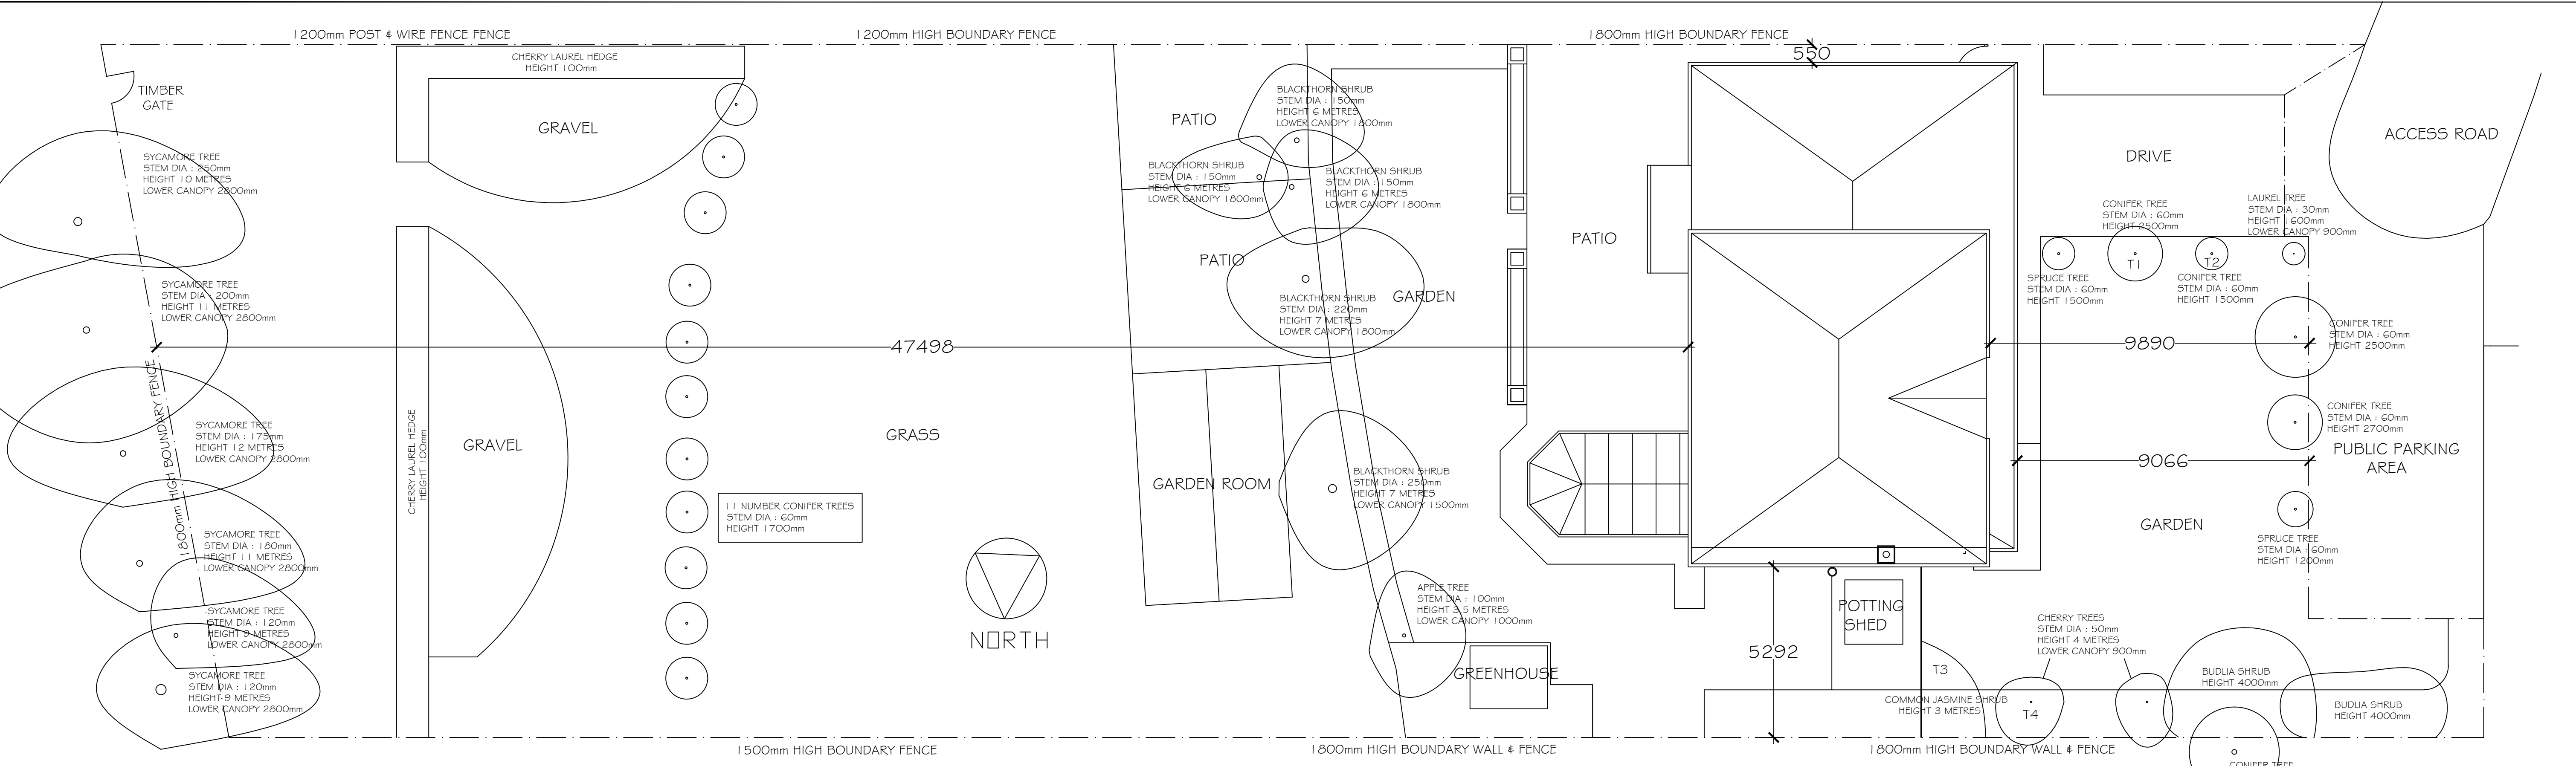

EXISTING SITE PLAN

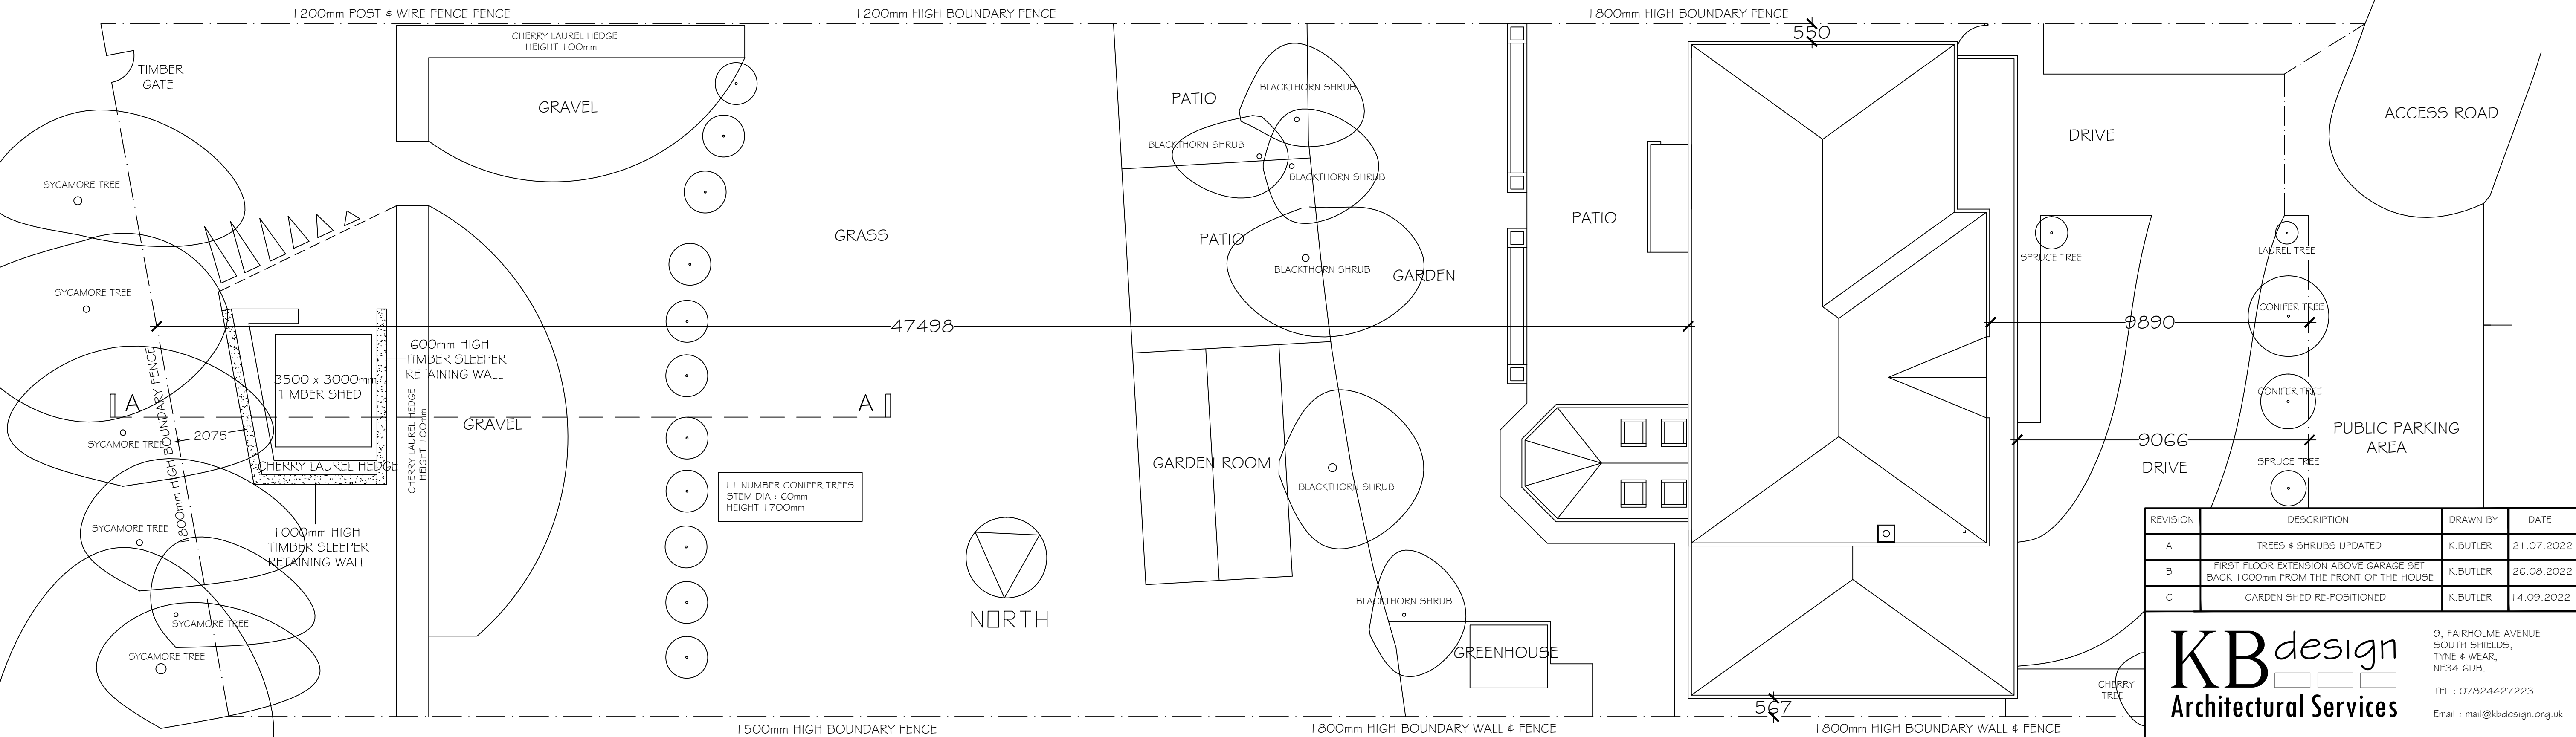

PROPOSED SITE PLAN

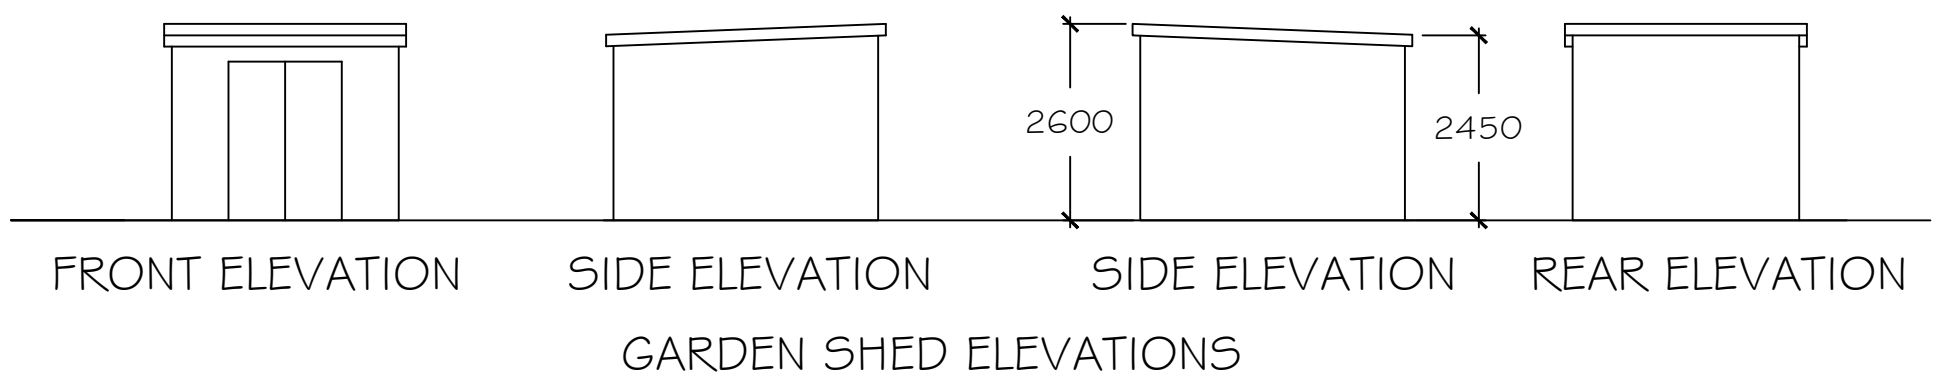

REVISION	DESCRIPTION	DRAWN BY	DATE
A	TREES & SHRUBS UPDATED	K.BUTLER	21.07.2022
B	FIRST FLOOR EXTENSION ABOVE GARAGE SET BACK 1000mm FROM THE FRONT OF THE HOUSE	K.BUTLER	26.08.2022
C	GARDEN SHED RE-POSITIONED	K.BUTLER	14.09.2022

KBdesign
Architectural Services

9, FAIRHOLME AVENUE
SOUTH SHIELDS,
TYNE & WEAR,
NE34 6DB.
TEL : 07824427223
Email : mail@kbdesign.org.uk

TITLE PROPOSED EXTENSIONS 60, SHEARWATER, WHITBURN EXISTING & PROPOSED SITE LAYOUT PLANS		
SCALE 1:100	DATE 01.06.2022	DRAWN BY K.BUTLER
PROJECT No 0630	DRAWING No 3074	Revision C
THIS DRAWING AND/OR SPECIFICATION IS THE SOLE PROPERTY AND COPYRIGHT OF KB DESIGN AND MAY NOT BE DISCLOSED TO ANY THIRD PARTY OR REPRODUCED IN WHOLE OR IN PART WITHOUT THE PRIOR CONSENT OF AN AUTHORISED REPRESENTATIVE OF KB DESIGN.		