


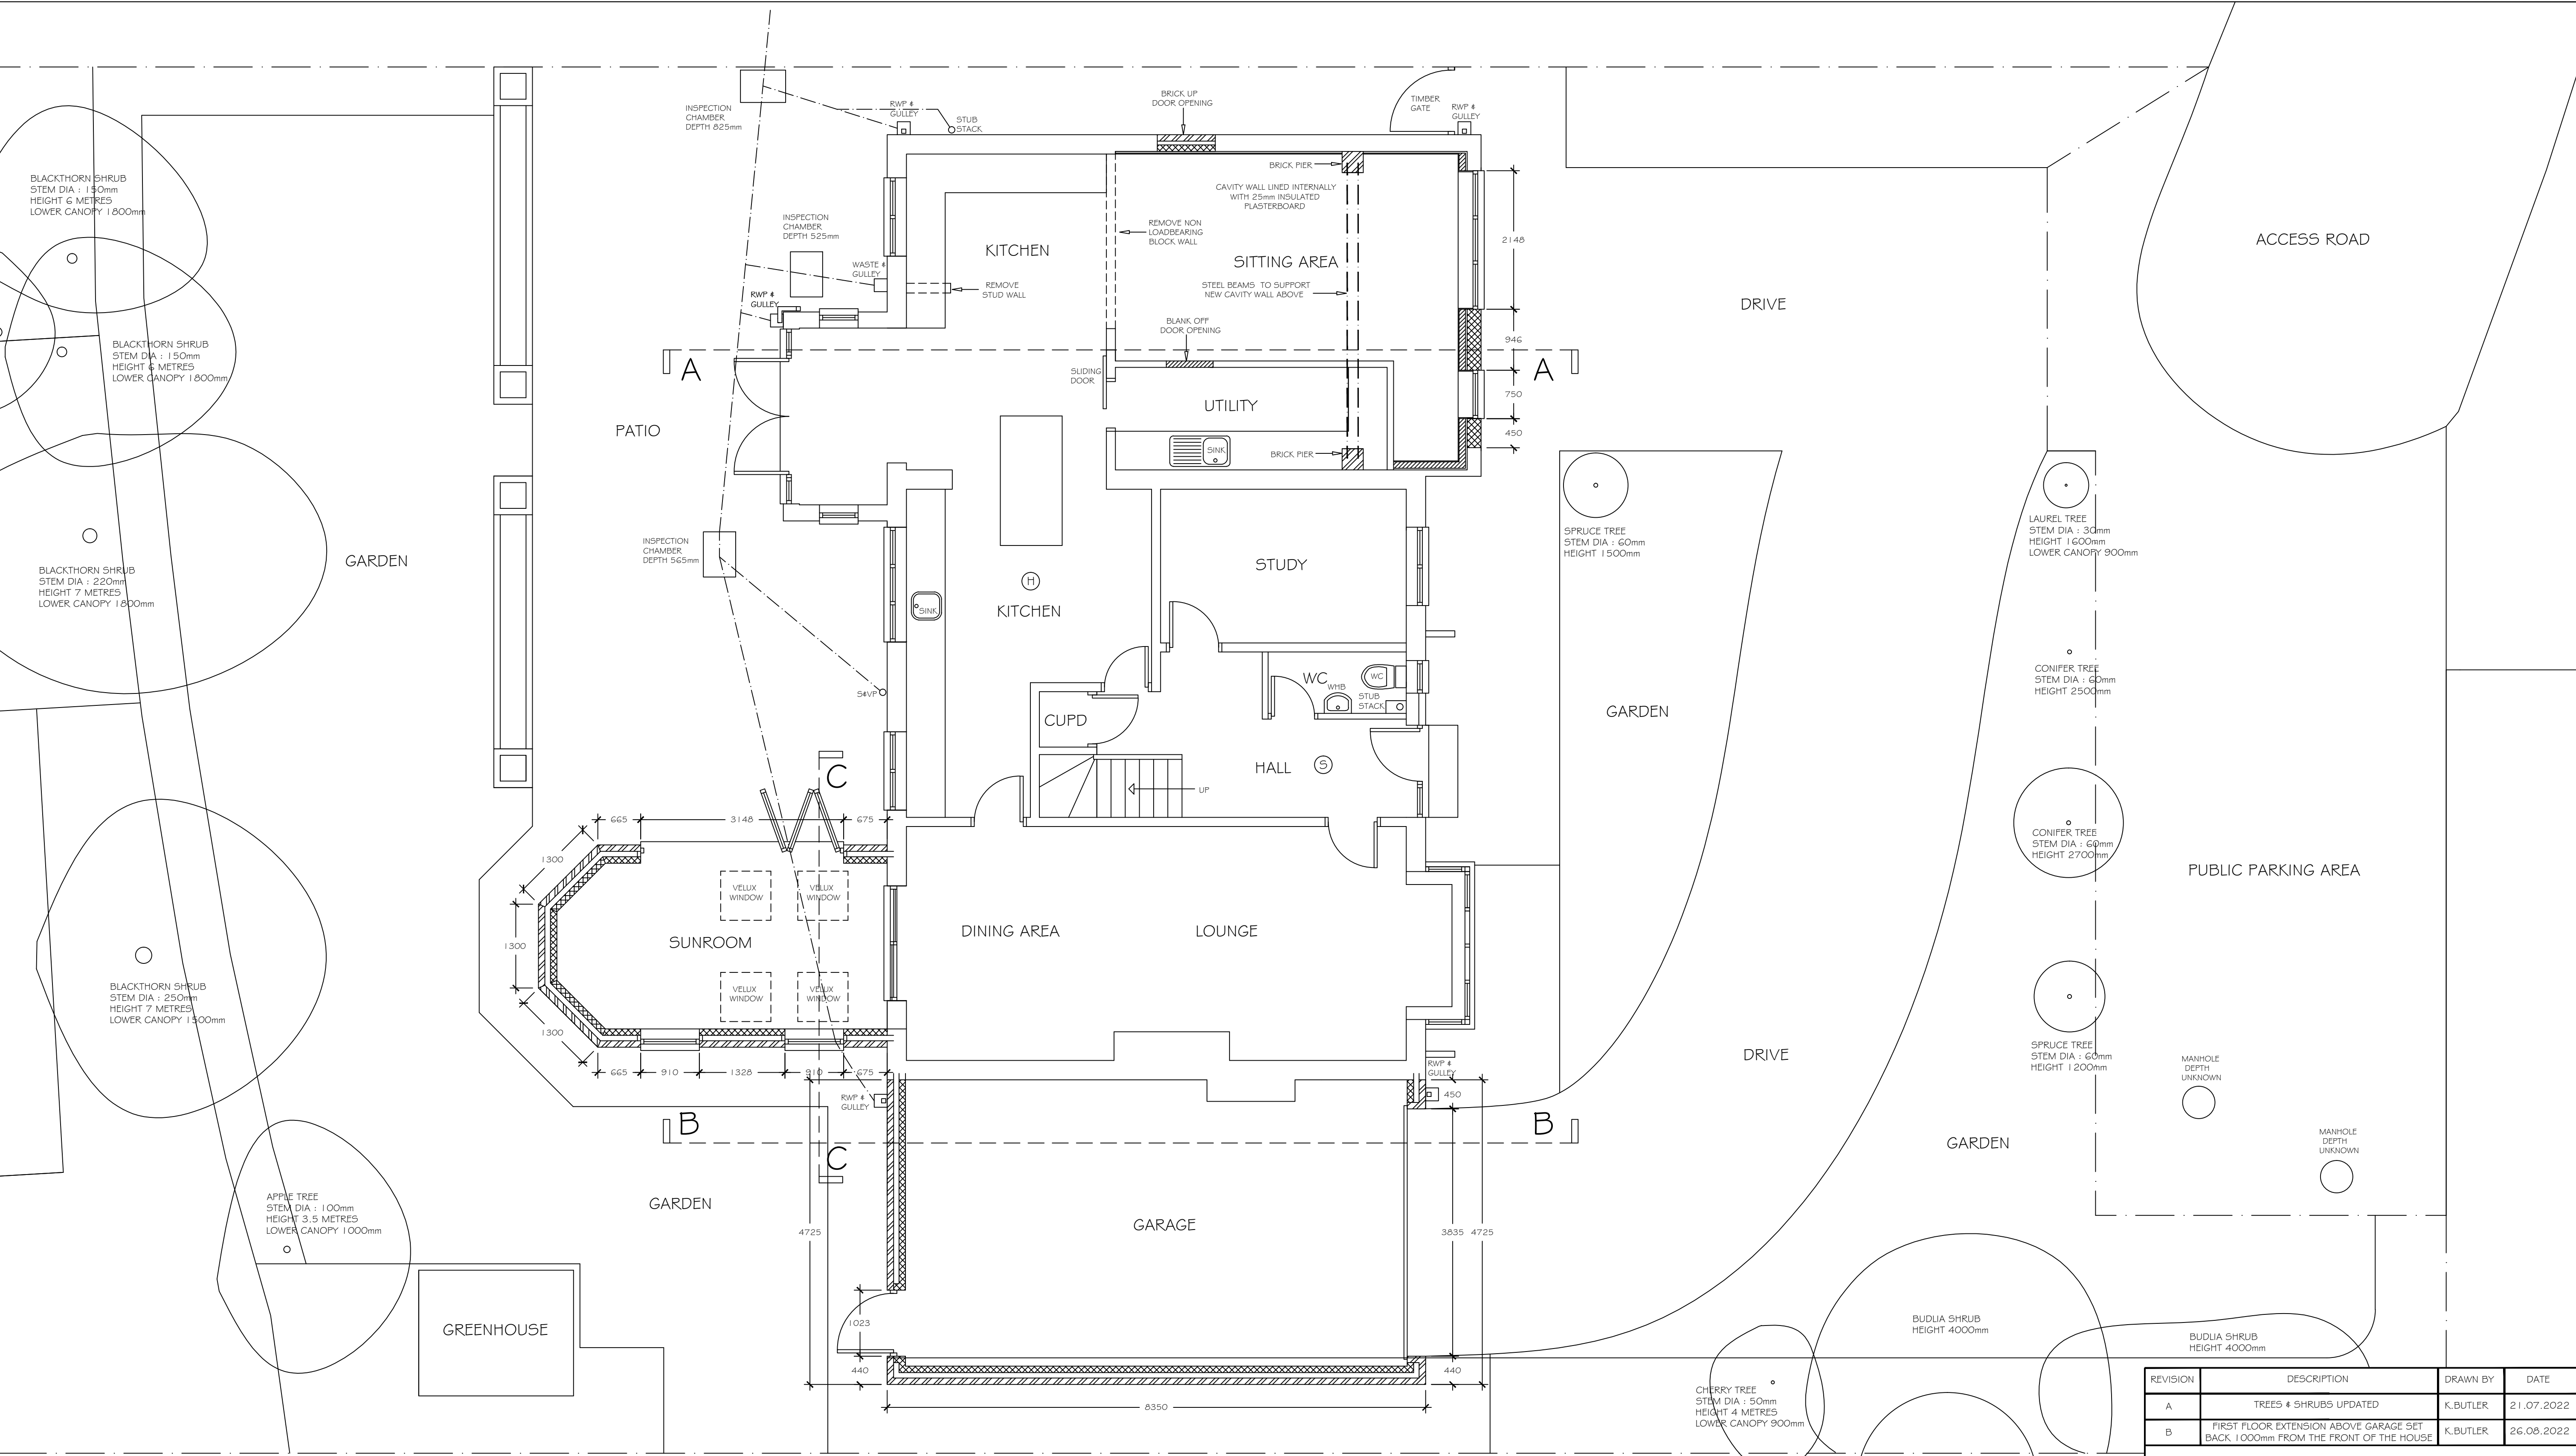

PROPOSED GROUND FLOOR PLAN

FIRE ALARM SYMBOLS

Ⓢ

 SMOKE DETECTOR

Ⓜ

 HEAT DETECTOR

REVISION	DESCRIPTION	DRAWN BY	DATE
A	TREES & SHRUBS UPDATED	K.BUTLER	21.07.2022
B	FIRST FLOOR EXTENSION ABOVE GARAGE SET BACK 1.000mm FROM THE FRONT OF THE HOUSE	K.BUTLER	26.08.2022

KBdesign

Architectural Services

9, FAIRHOLME AVENUE
SOUTH SHIELDS,
TYNE & WEAR,
NE34 6DB.
TEL : 07824427223
Email : mail@kbdesign.org.uk

TITLE

PROPOSED EXTENSIONS
60, SHEARWATER, WHITBURN
PROPOSED GROUND FLOOR PLAN

SCALE 1:50	DATE 01.06.2022	DRAWN BY K.BUTLER
PROJECT No 0630	DRAWING No 3071	Revision B

THIS DRAWING AND/OR SPECIFICATION IS THE SOLE PROPERTY AND COPYRIGHT OF KB DESIGN AND MAY NOT BE DISCLOSED TO ANY THIRD PARTY OR REPRODUCED IN WHOLE OR IN PART WITHOUT THE PRIOR CONSENT OF AN AUTHORISED REPRESENTATIVE OF KB DESIGN,