




FLOOR PLAN NARRATIVE:

- A. PROPOSED NEW ENCLOSED STAIRS WITHIN SOUTH WESTERN SITE CORNER.
- B. EXISTING STAIRS EXTENDED UP TO SECOND FLOOR
- C. PROPOSED ELEVATION LINE TO MATCH EXISTING.
- D. ALL ENSUITE, BATHROOM AND KITCHEN LOCATIONS SUBJECT TO DRAINAGE CAPACITY AND LOCATION.
- E. ALL LAYOUTS SUBJECT TO PLANNING, BUILDING CONTROL AND FIRE OFFICERS REQUIREMENTS.
- F. ALL LAYOUTS SUBJECT TO FULL STRUCTURAL AND M&E DESIGN AND SURVEYS.
- G. ACCESS HATCH TO ROOF FOR MAINTENANCE PURPOSES ONLY. SUBJECT H&S AND FIRE OFFICER APPROVAL.



BUZZERS BAR PROPOSED AREA SCHEDULE			
SECOND FLOOR LEVEL			
	GIFA SQ.M	SIZE	MIN NDCC SQ.M
APARTMENTS			
FLAT 7	70.61	2B/3 PERSON	61.00
FLAT 8	65.88	2B/3 PERSON	61.00
FLAT 9	67.79	2B/3 PERSON	61.00
FLAT 10	40.06	1B/2 PERSON	37.00
FLAT 11	40.16	1B/2 PERSON	37.00

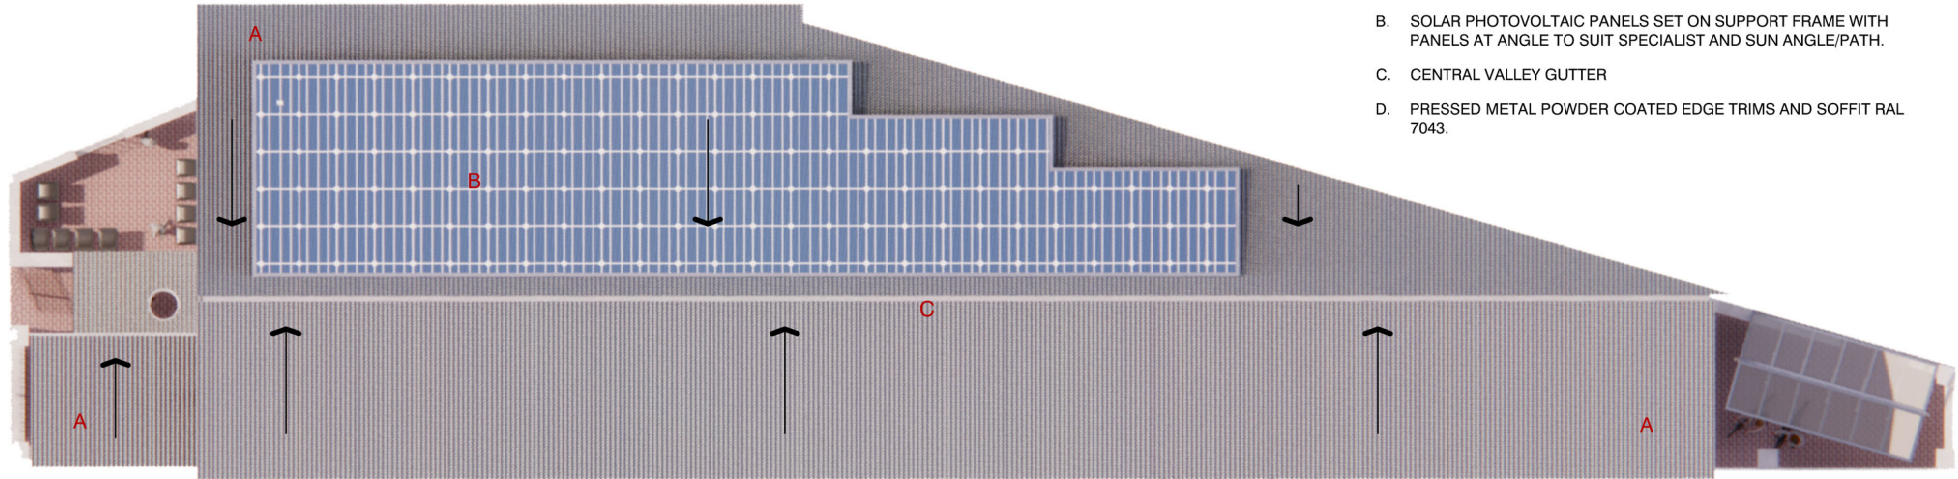

ROOF PLAN NARRATIVE:

- A. PROFILED METAL ROOF CLADDING - 5 DEGREE PITCH GALVANIZED.
- B. SOLAR PHOTOVOLTAIC PANELS SET ON SUPPORT FRAME WITH PANELS AT ANGLE TO SUIT SPECIALIST AND SUN ANGLE/PATH.
- C. CENTRAL VALLEY GUTTER
- D. PRESSED METAL POWDER COATED EDGE TRIMS AND SOFFIT RAL 7043.

ROOF PLAN 1:200 @A3

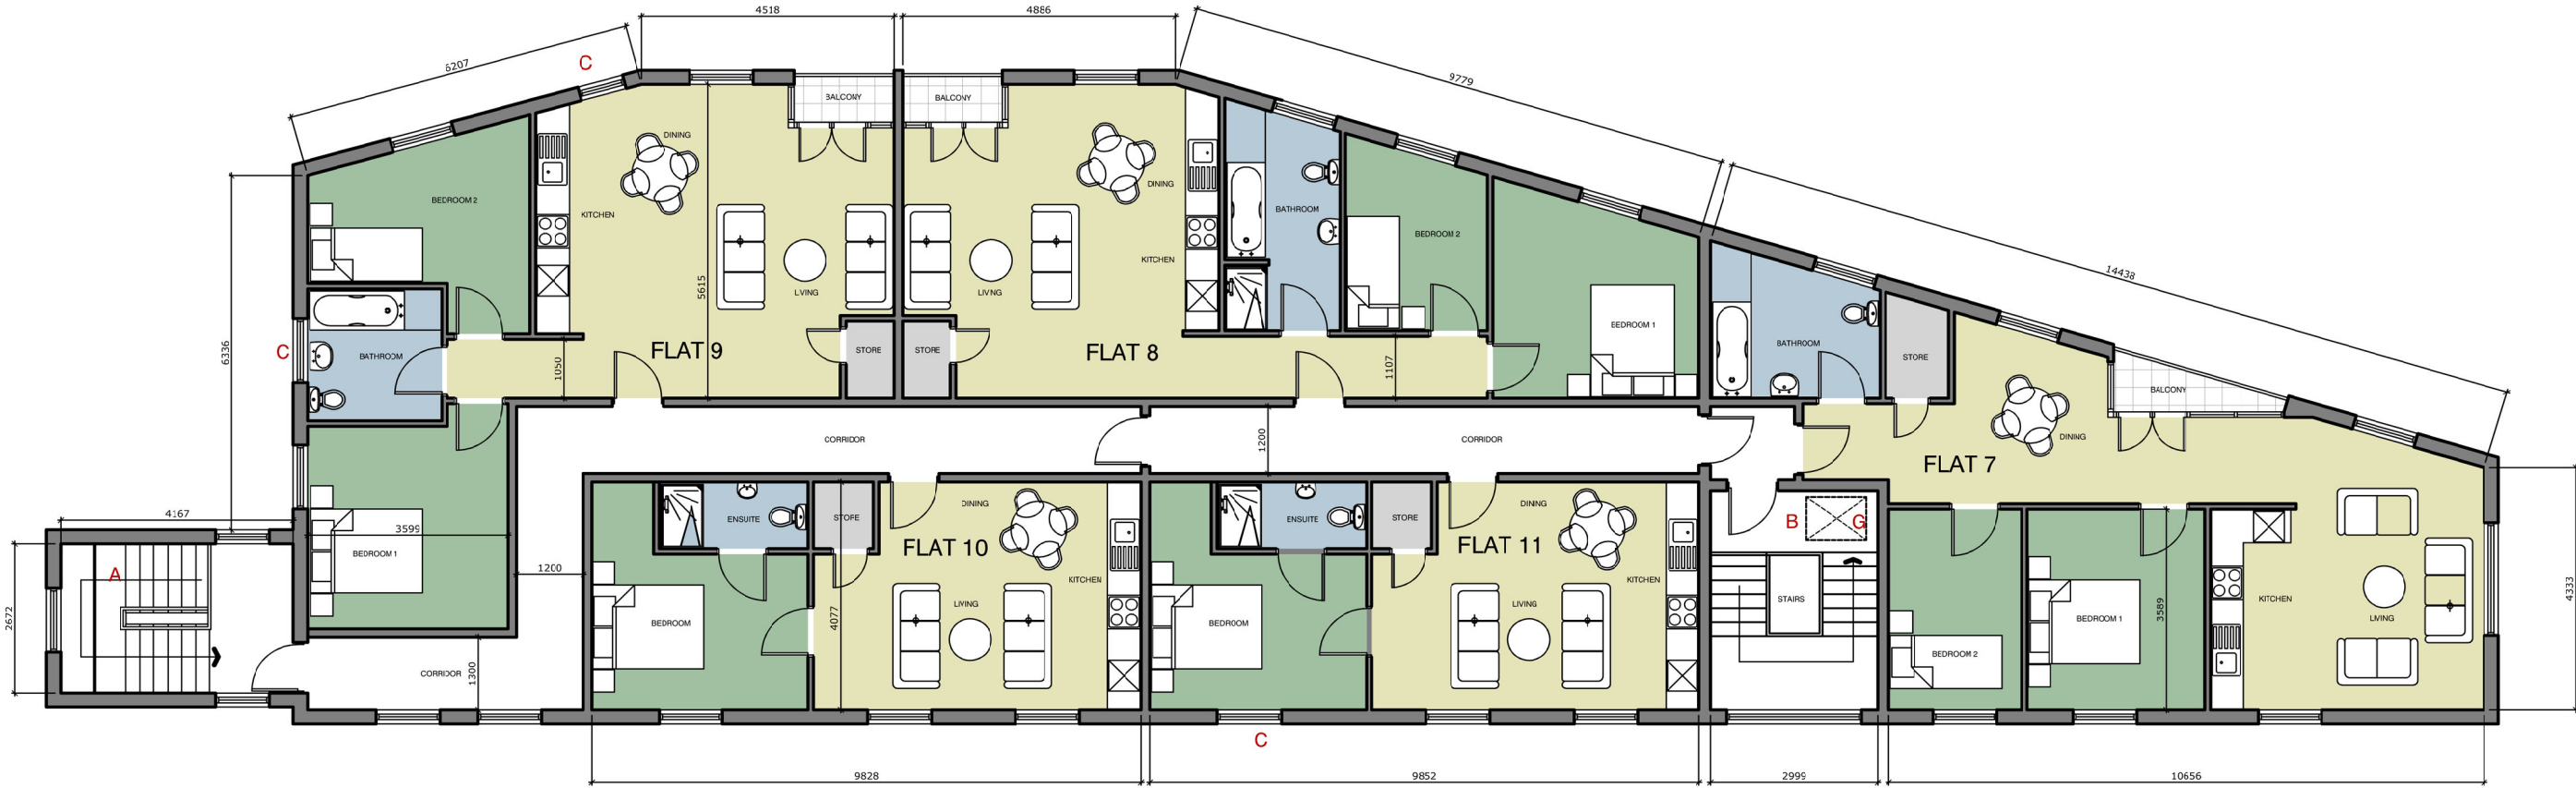 

SECOND FLOOR LEVEL

UNLESS STATED OTHERWISE, THE DESIGNS SHOWN ARE SUBJECT TO DETAIL SITE SURVEY AND INVESTIGATIONS AND/OR APPROVAL OF THE RELEVANT VARIOUS LOCAL AUTHORITY OFFICERS. STATUTORY UNDERTAKERS, FIRE OFFICERS AND ENGINEERS, THEY ARE PROJECT AND SITE SPECIFIC.
THIS DRAWING SHOULD NOT BE SCALED FROM.
ALL DIMENSIONS SHOULD BE CHECKED ON SITE.
ANY DRAWING ERRORS OR DISCREPANCIES SHOULD BE REPORTED TO VAUGHAN ARCHITECTURE LTD.
THIS DRAWING IS THE COPYRIGHT OF VAUGHAN ARCHITECTURE. 3d

DRAWING STATUS			
DRAWN BY:	NJV		
SCALE:	1:125		
DATE:	23/02/22		
A	SCHEME COMPLETED	08/03/22	NJV
B	PLAN ENLARGED	03/05/22	NJV
C	MINOR CLIENT CHANGES	04/05/22	NJV
D	ISSUED FOR PLANNING	26/05/22	NJV

A3

BUZZERS BAR - SOUTH SHIELDS



Leicester Office: Vaughan Architecture Ltd
Rutland House
23-25 Frier Lane
Leicester
LE1 5QQ
0116 326 8905

CLIENT: BEAUMONT & PARTNERS LTD
PROJECT TITLE: RESIDENTIAL DEVELOPMENT
BUZZERS BAR SOUTH SHIELDS
DRAWING TITLE: PROPOSED SECOND FLOOR
& ROOF PLAN
PROJECT NO: VAD.22.09
DRAWING NO: PL121
REVISION: D



Vaughan Architecture Ltd
No 2
Inirmay Street
Leeds, West Yorkshire
LS1 2JP
0113 495 1055
www.vaughanarchitecture.co.uk