

1

2

3

4

5

6

7

8

RevNo	Revision note	Date	Signature	Checked
-------	---------------	------	-----------	---------

A

B

C

D

E


A

B

C

D

E

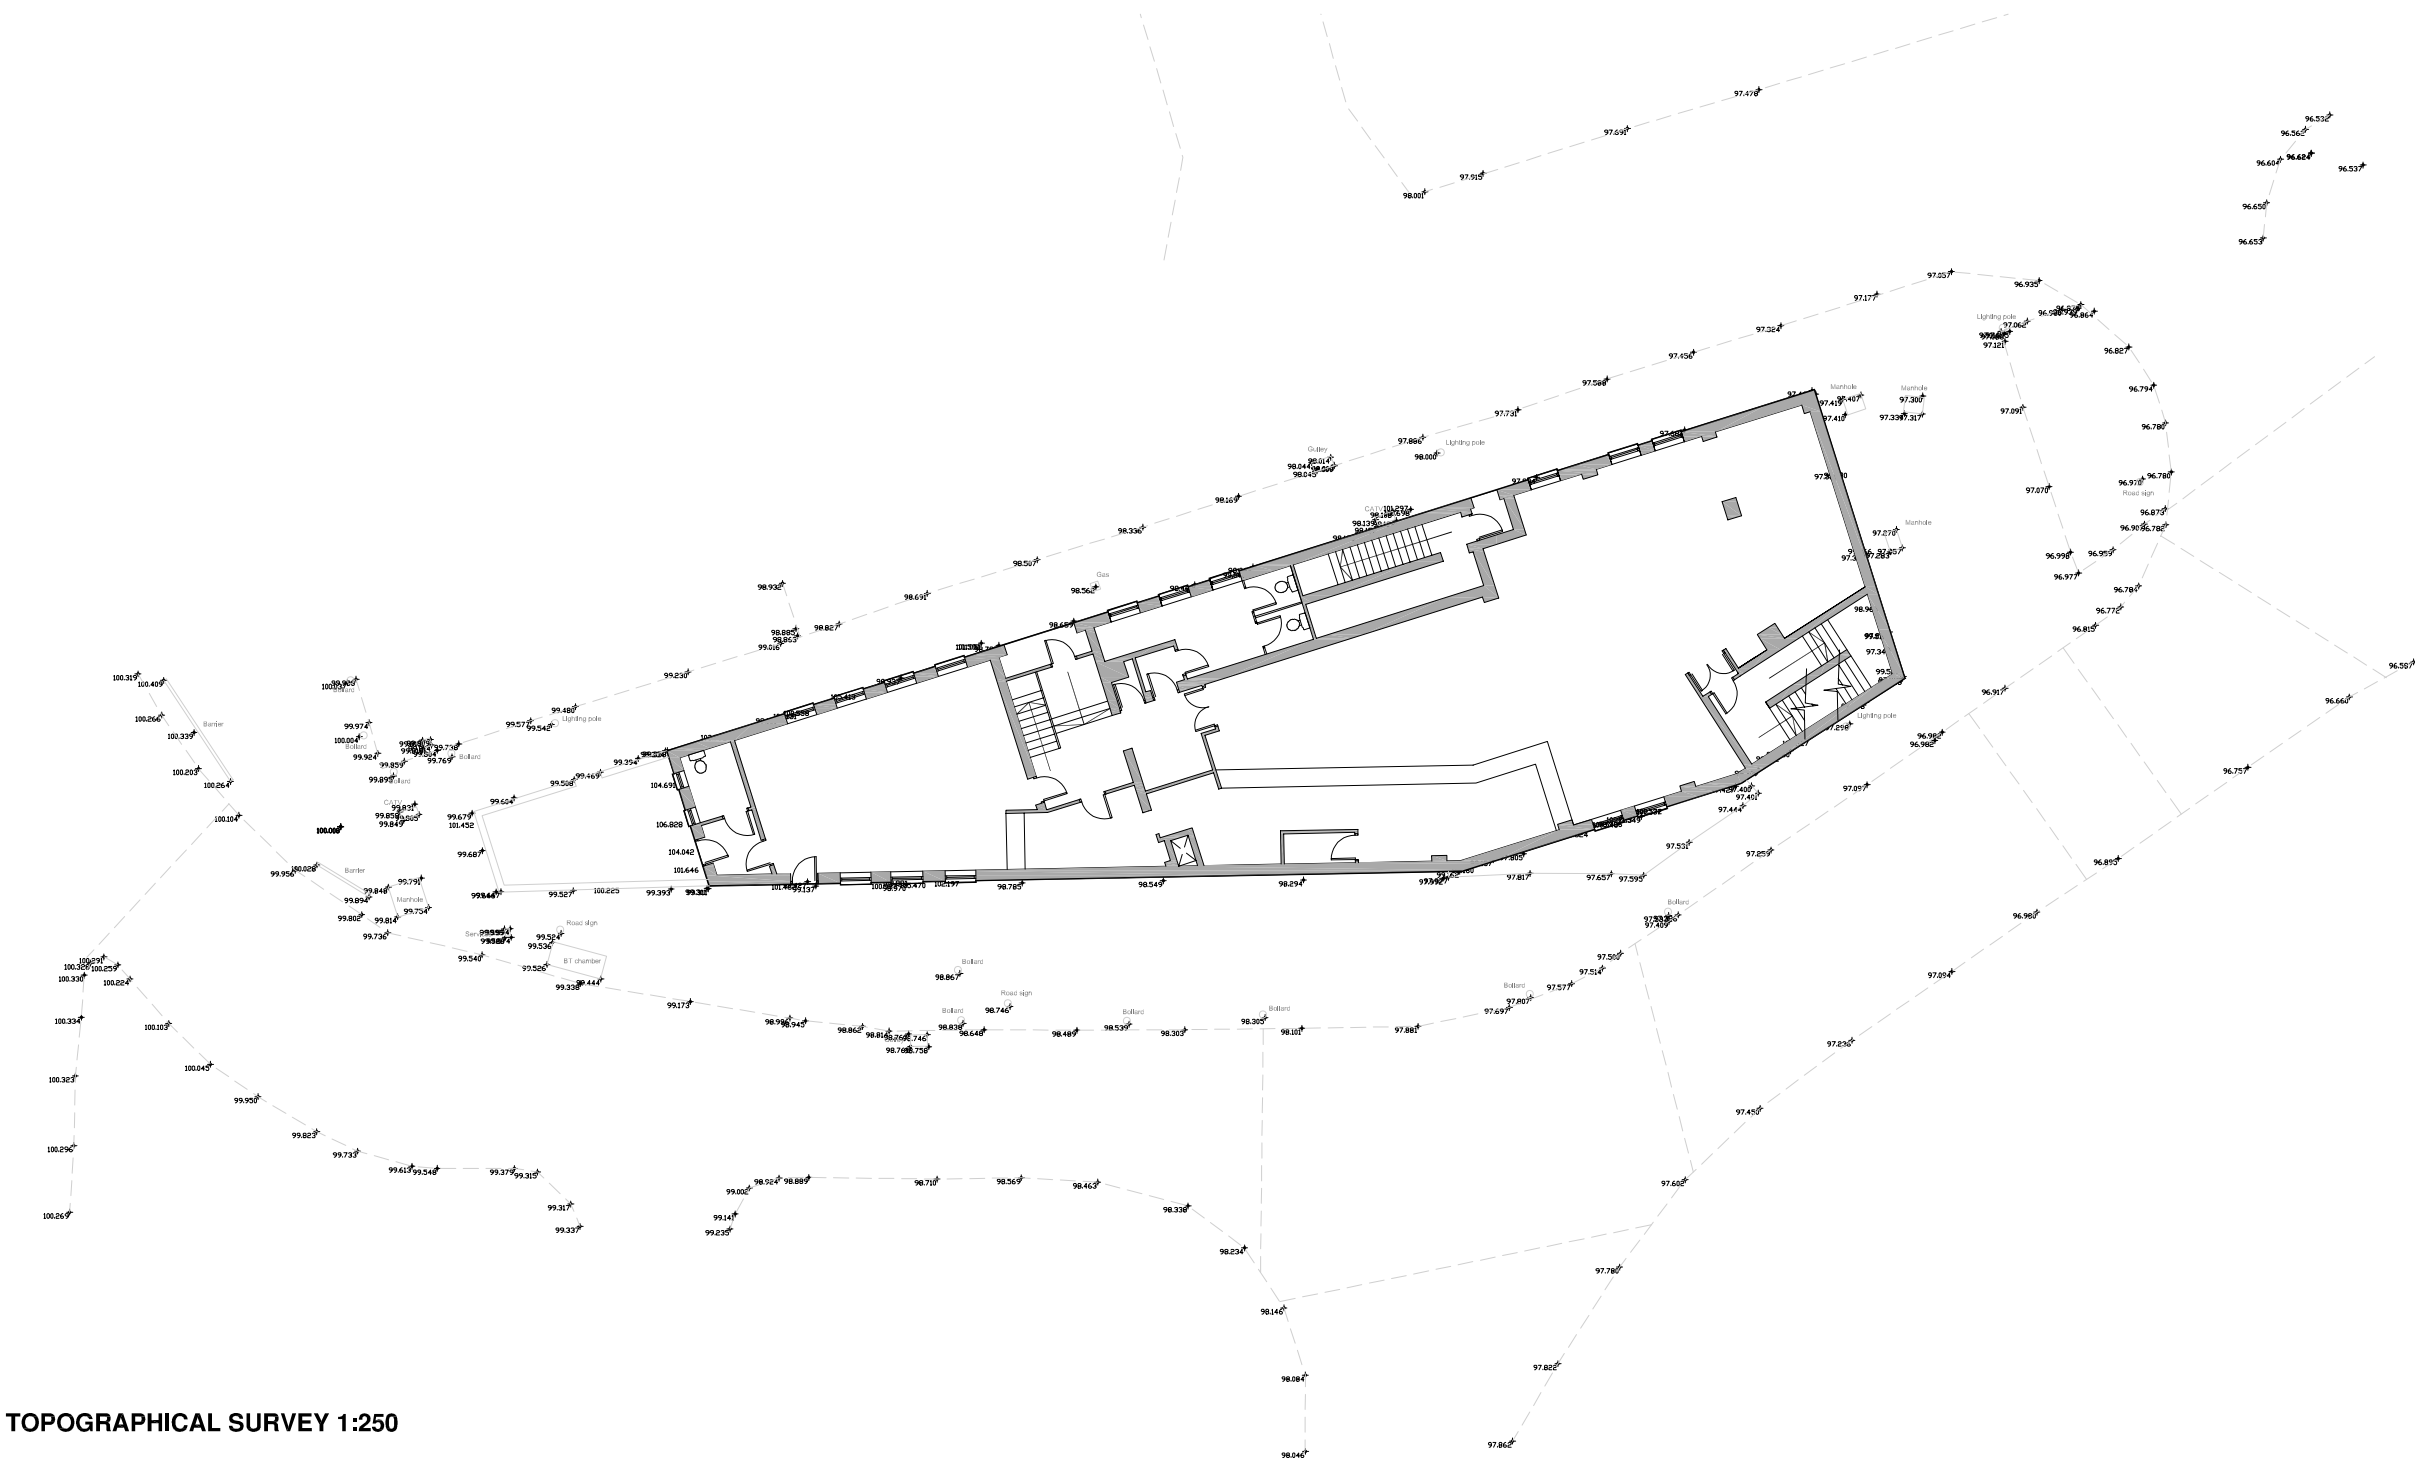

TOPOGRAPHICAL SURVEY 1:250

SOUTH EAST ELEVATION

Leica TCR705 / Leica Geo Office Tools		Example
Point ID	Position or point measured	12
Coordinates	Values given to relate to the OS grid (if required)	98.456;116.415
Height	Value given above sea level (if required)	100.032
Stations	Specific control points within data capture	STN A
Code prop	Name specific to a point which is recognised when processing	BRICK W
The survey is carried out to an arbitrary grid and datum unless otherwise specified		



TOPOGRAPHICAL SURVEYS
& BUILDING MEASUREMENT

Itemref	Quantity	Title/Name, designation, material, dimension etc				Article No./Reference	
Surveyed by TIM-ROWLEY		Checked by TIM-ROWLEY	Approved by - date TIM-ROWLEY	File name BUZZERS	Date FEBRUARY_2022	Scale 1:250	
12 Forge Road Wales Sheffield S26 5RS 07594 093398		Land Registry Plans Topographical Building Measurement SUAV Images PICO CAA Approved		BUZZERS_BAR SOUTH_SHIELDS_NEWCASTLE			
				A3-03		Edition 01	Sheet A3

1

2

3

6

7

8

F