



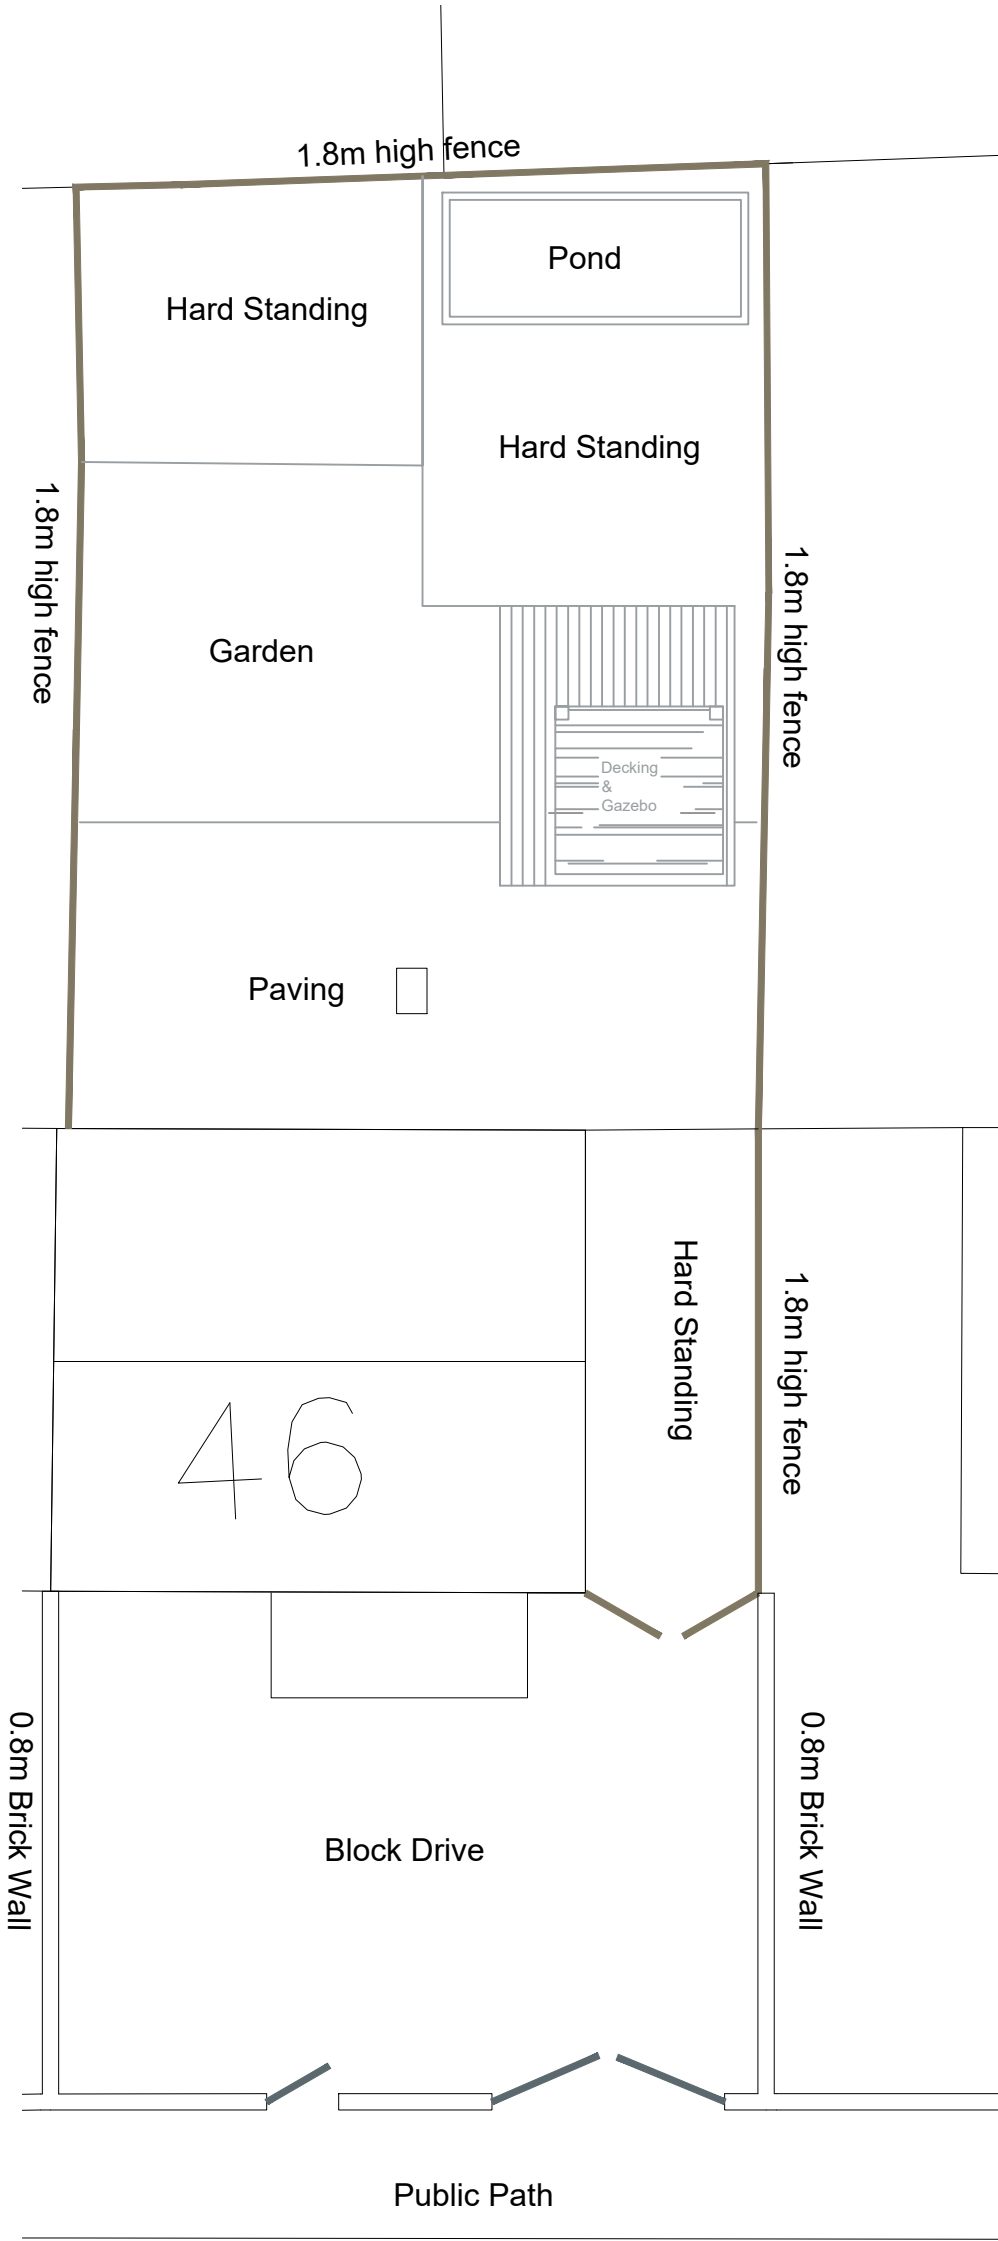

Existing Site Plan
Scale 1 : 100



Proposed Site Plan
Scale 1 : 100

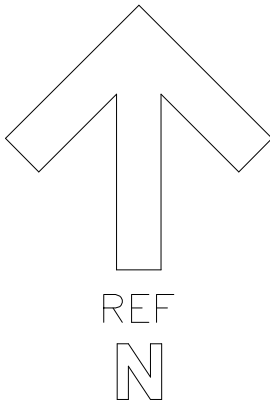

South Tyneside Council
Economic Regeneration

David Cramond - Corporate Director
Gordon House, Gordon Street, South Shields, Tyne & Wear, NE33 4JP
Telephone: (0191) 427 1717 Fax: (0191) 455 7770

Project
Soical Care Adaptation
46 Rubens Avenue
South Shields. NE34 8JU
Proposed Extension

Drawing Title
Site Plan
Existing & Proposed

Drawn by	DC	Date	28/05/2025
Checked by	XX	Date	--/--
Scale	1:100	Size	A2

Project Code	AD 7146	Drawing Number	L(2-) 02
--------------	---------	----------------	----------