




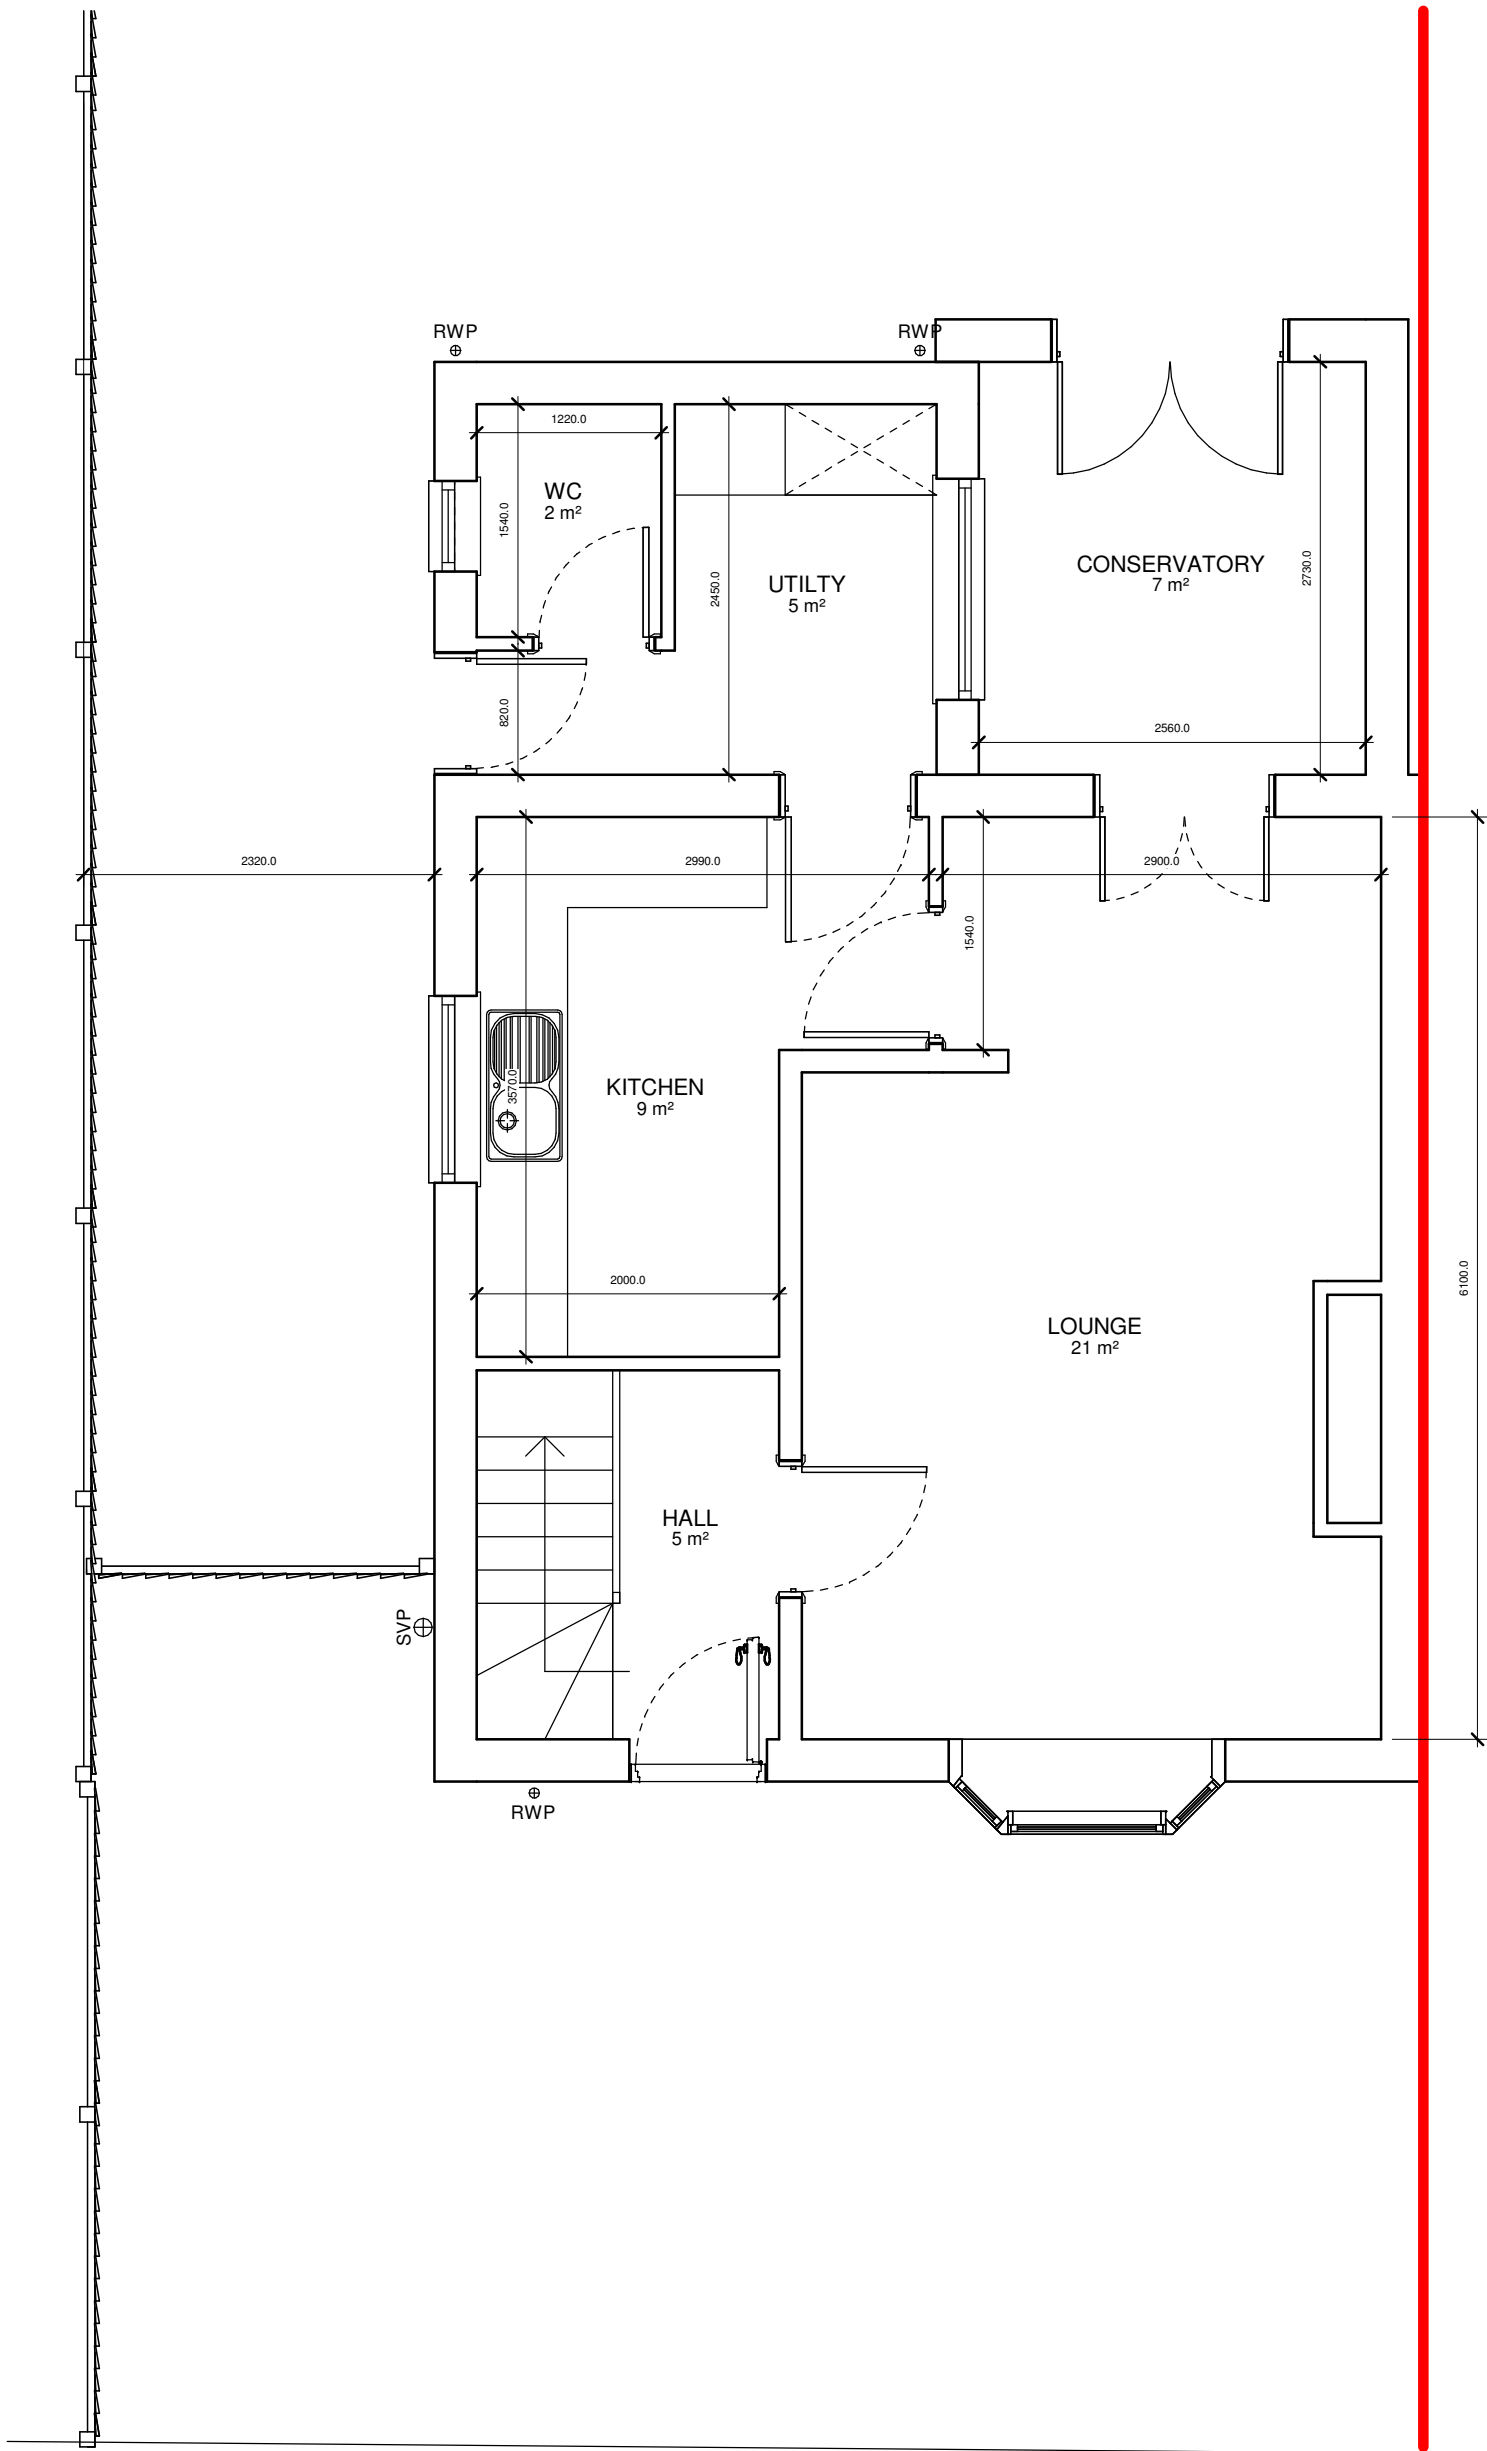

0.1 Existing Ground Floor Plan
1 : 50

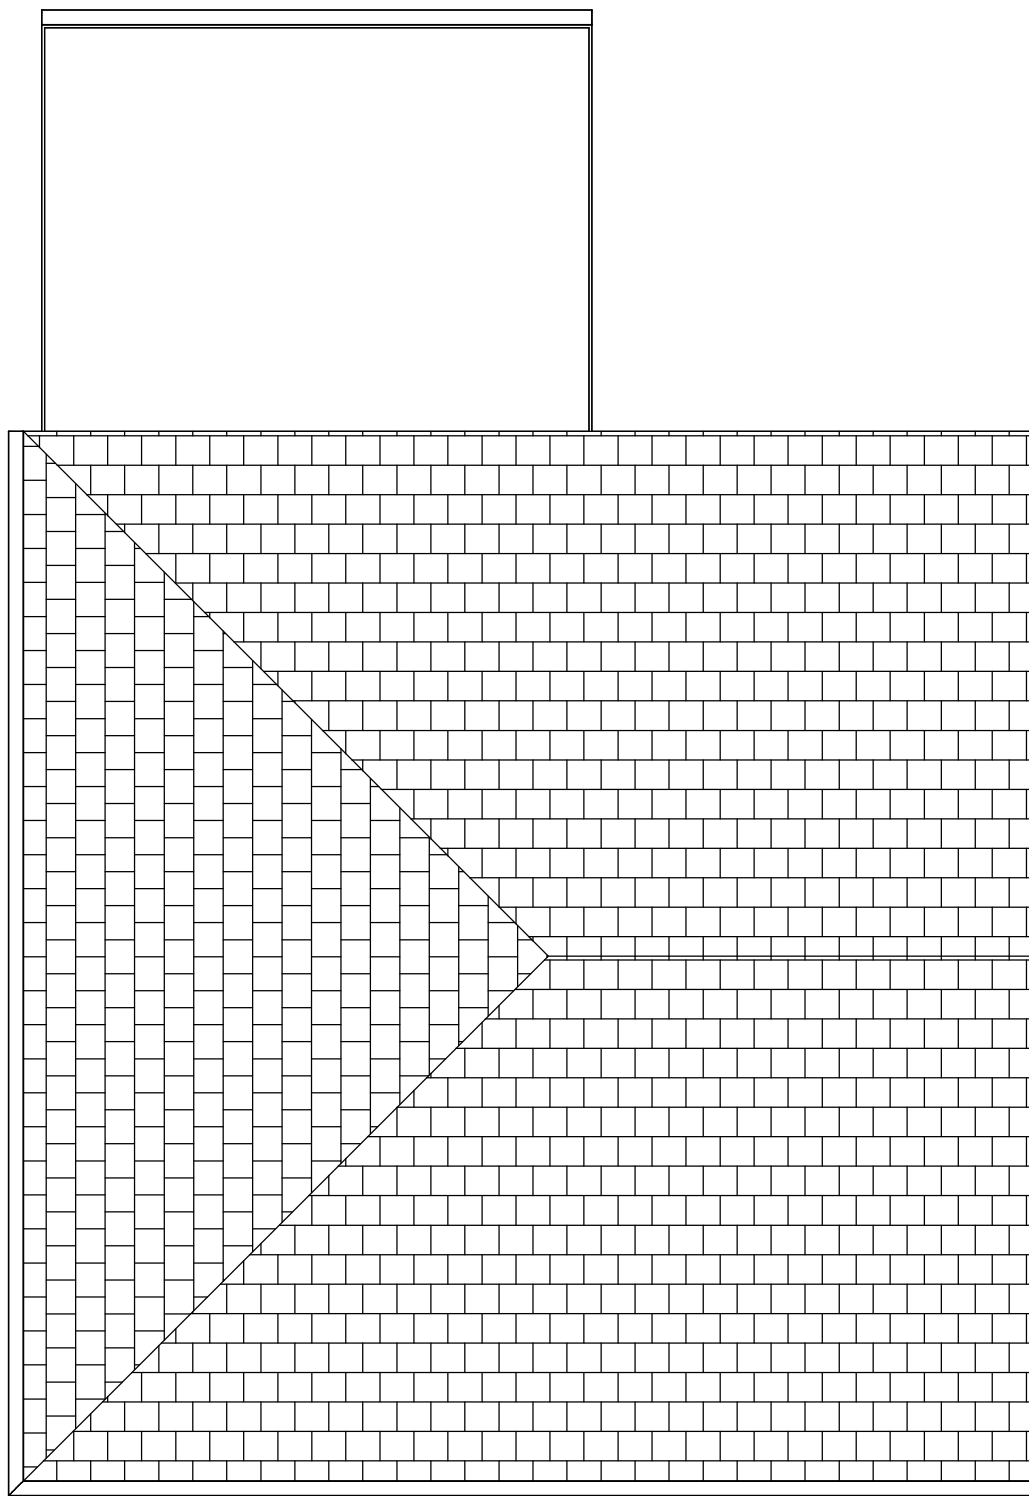

01. Existing Roof Plan
1 : 50

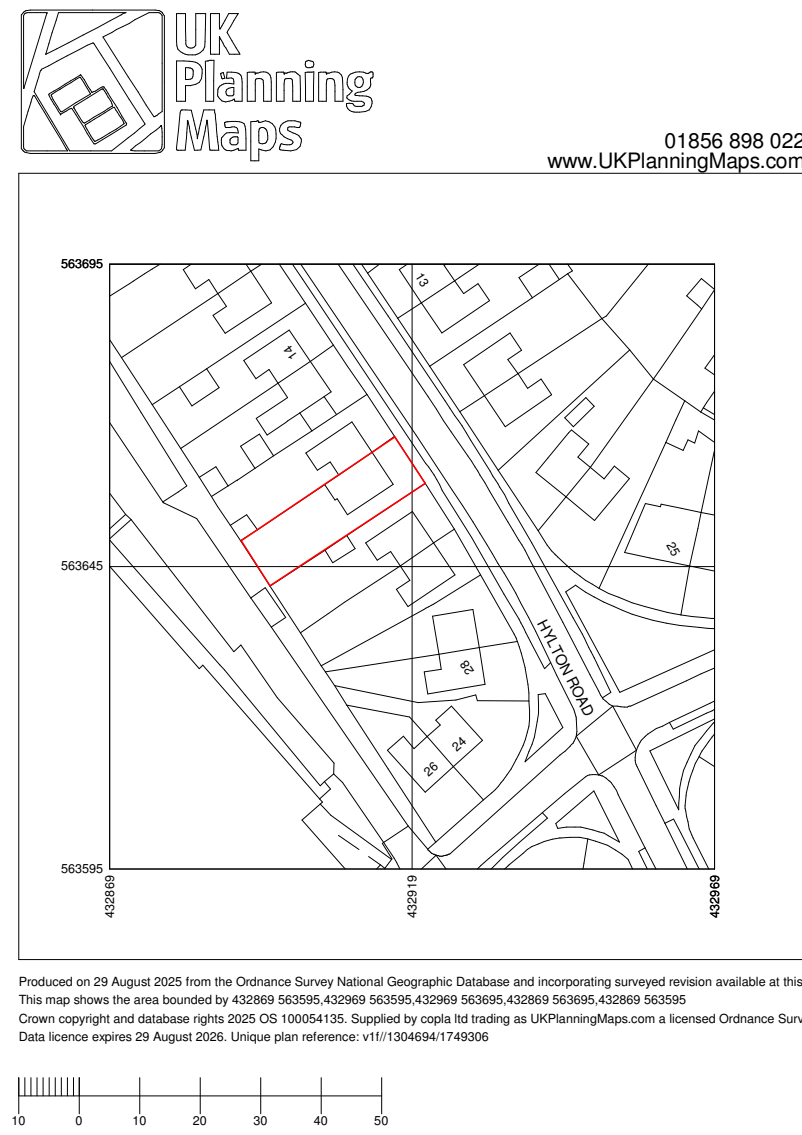

Location Plan
1 : 1250



LighthouseARCHITECTURE

Project
20 Hylton Rd, Jarrow NE32 5QX

Project Title
100-01 EXISTING DRAWINGS.

Status
PLANNING - BUILDING REGULATIONS

Drawn By
Author

Scale at A1
As indicated

Date
10/02/24

Revision
Revision 1 Date 27.8.25 Drawn By JW Checked By

C - THIS DRAWING IS THE COPYRIGHT OF LHA. NO COPYING OR DISTRIBUTION OF THIS DRAWING OR ANY PART IS PERMITTED WITHOUT PRIOR WRITTEN NOTICE OR PERMISSION.

THE DRAWING IS FOR PLANNING/ BUILDING CONTROL PURPOSES ONLY. ALL DIMENSIONS TO CHECKED ON SITE PRIOR TO COMMENCEMENT OF WORKS AND PRIOR TO ANY MANUFACTURE.

ANY DISCREPANCIES TO BE BROUGHT TO THE ATTENTION OF LHA.

Email - lighthousearchitecture@hotmail.com

Tel - 07710 046506

A1 SIZE - SCALE AS SHOWN