


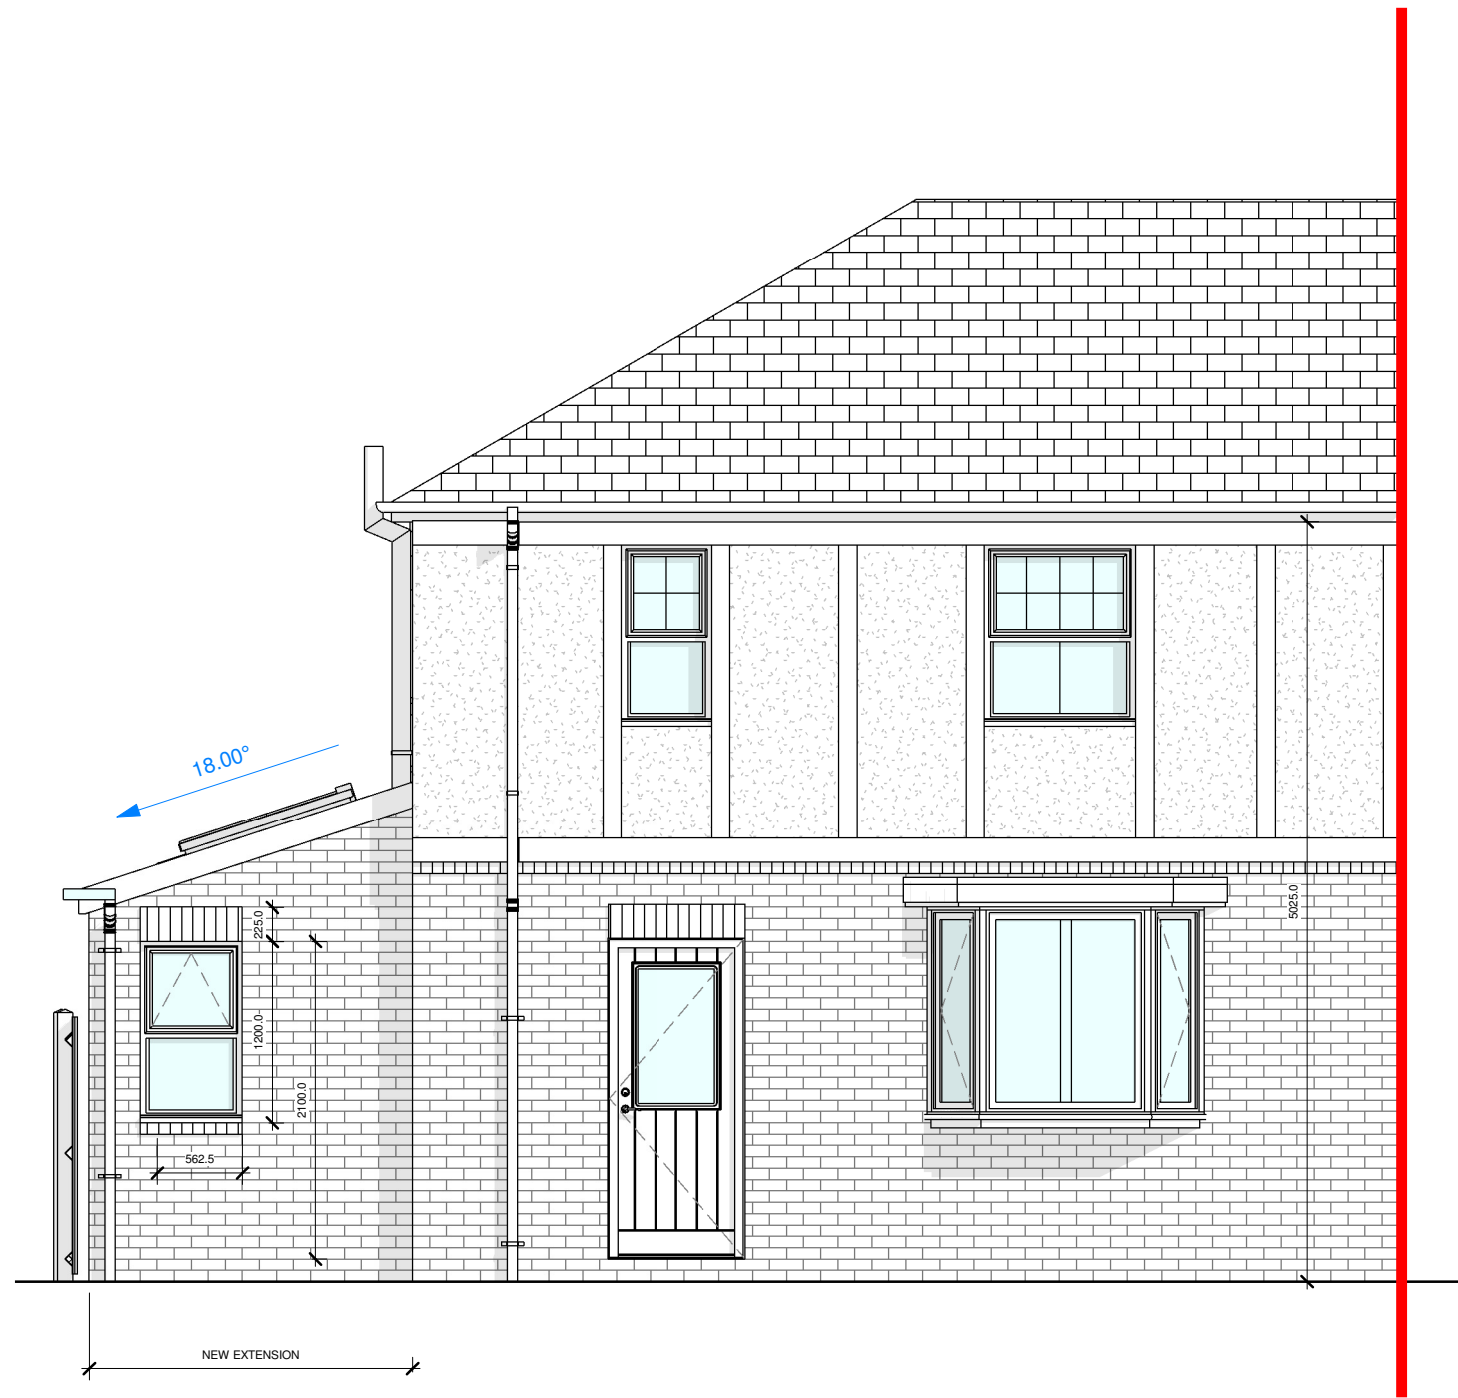

0.1 Proposed Front Elevation
1:50



0.1 Proposed Side Elevation
1:50

- | | |
|-------------------------------|--|
| Rainwater Goods | - Black UPVC half round gutter with Black DP |
| Windows Finish - Doors | - White UPVC window and Composite doors. |
| Roof Finish | - Roof Finish - Interlocking concrete tiles. |
| External Finish | - Facing brickwork to match existing |

Material Legend
1:20



0.1 Proposed Rear Elevation
1:50



LighthouseARCHITECTURE

Project
20 Hylton Rd, Jarrow NE32 5QX

Revision
Revision 1 Date 21.8.25 Drawn By JW Checked By

Project Title
300-02 PROPOSED ELEVATIONS.

Status
PLANNING - BUILDING REGULATIONS

Drawn By Author Scale at A1 As indicated

Date 01/14/25

C - THIS DRAWING IS THIS COPYRIGHT OF LHA. NO COPYING OR DISTRIBUTION OF THIS DRAWING OR ANY PART IS PERMITTED WITHOUT PRIOR WRITTEN NOTICE OR PERMISSION.

THE DRAWING IS FOR PLANNING/ BUILDING CONTROL PURPOSES ONLY. ALL DIMENSIONS TO CHECKED ON SITE PRIOR TO COMMENCEMENT OF WORKS AND PRIOR TO ANY MANUFACTURE.

ANY DISCREPANCIES TO BE BROUGHT TO THE ATTENTION OF LHA.

Email - lighthousearchitecture@hotmail.com

Tel - 07710 046506

A1 SIZE - SCALE AS SHOWN