



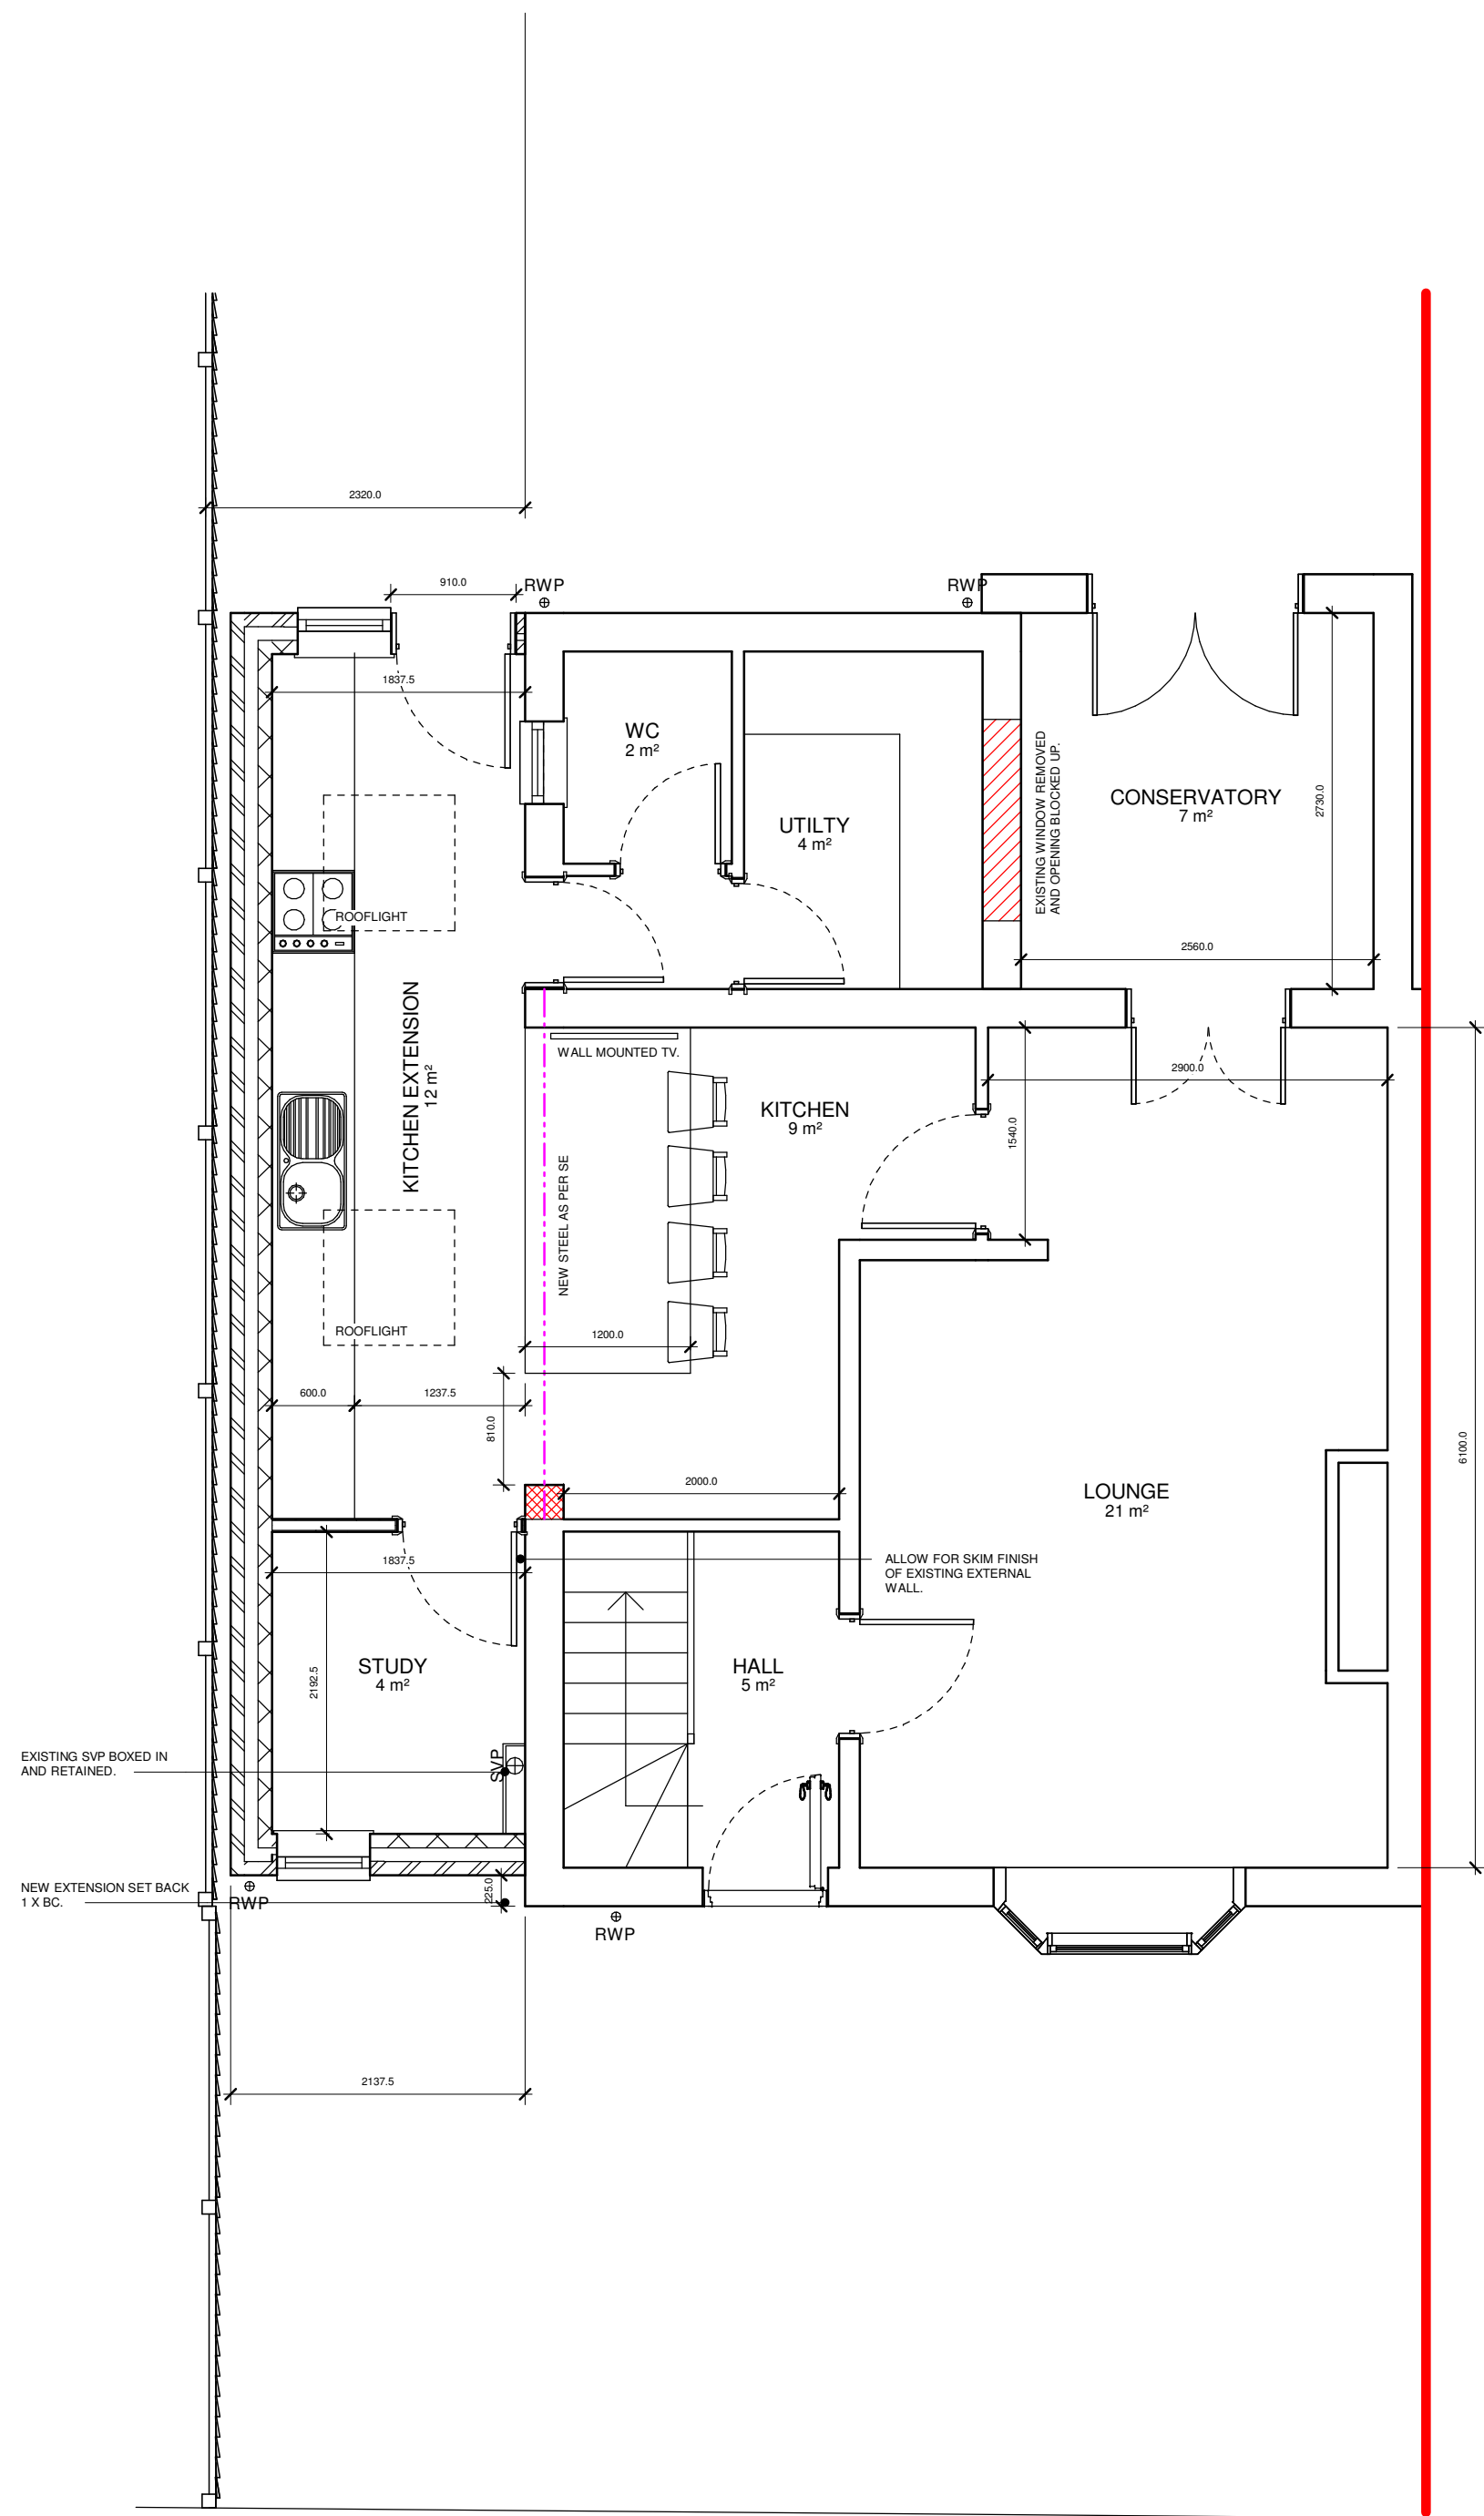

0.1 Proposed Ground Floor Plan

1 : 50

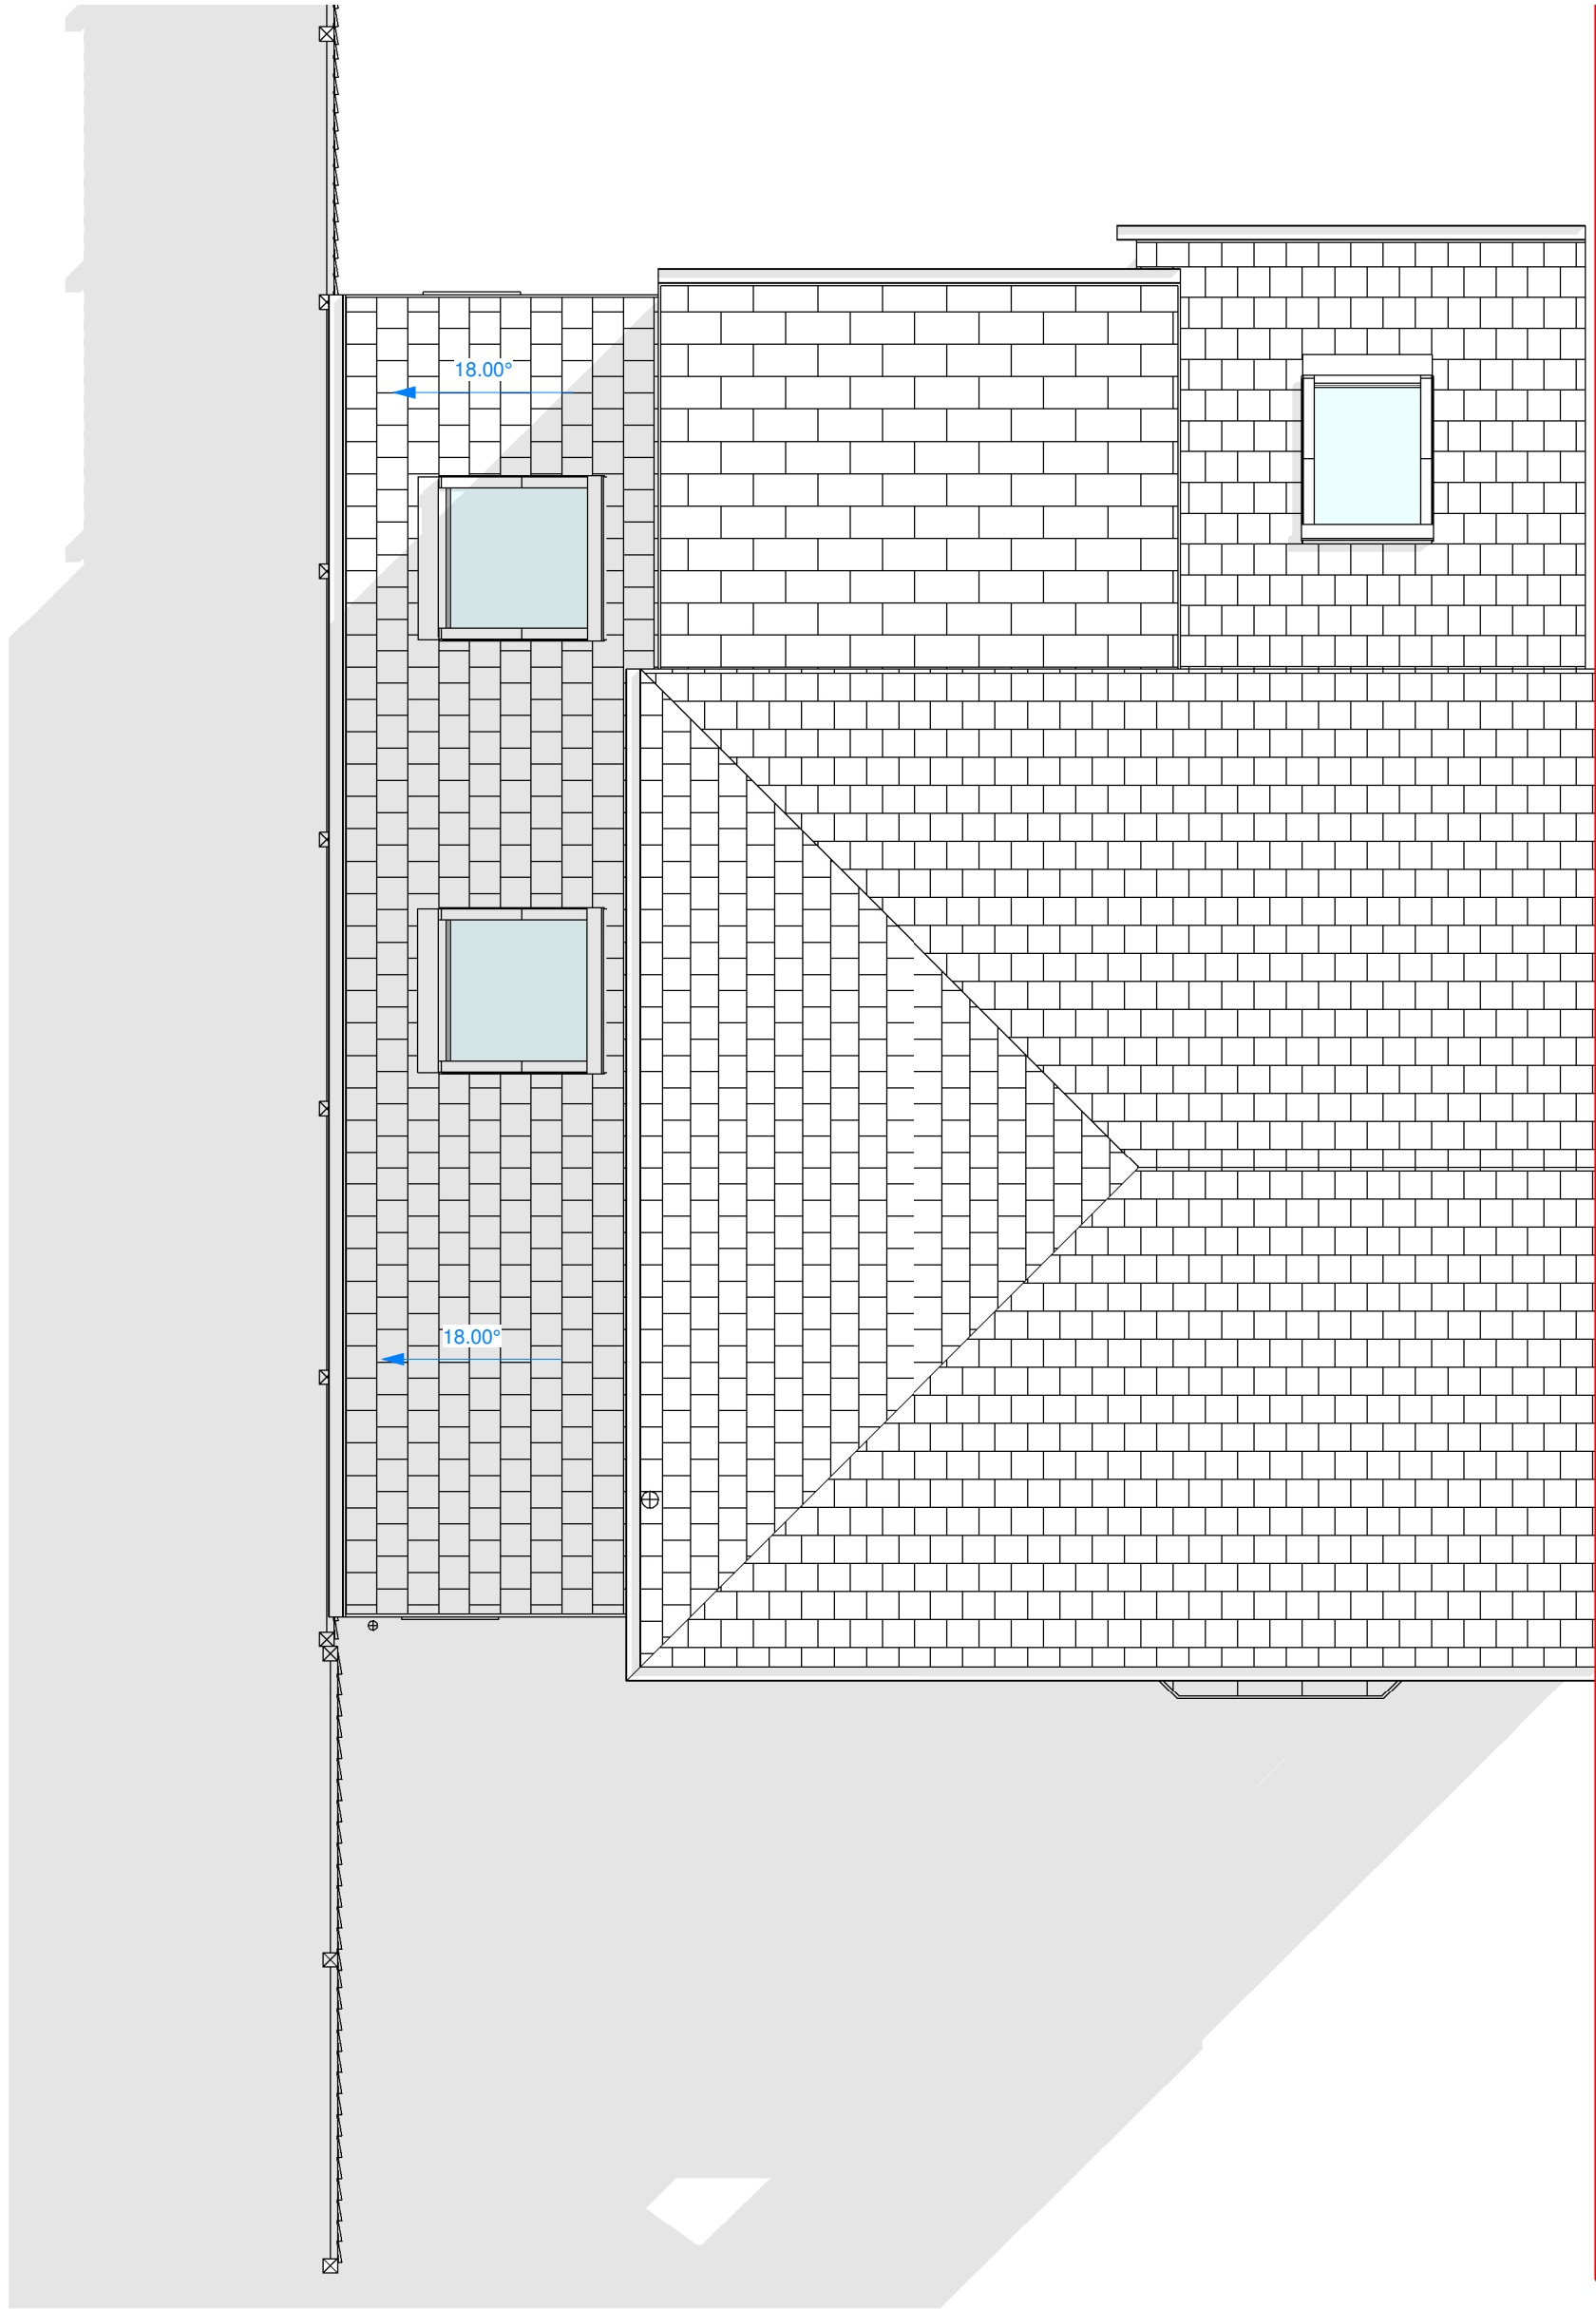

01. Proposed Roof Plan

1 : 50



LighthouseARCHITECTURE

Project
20 Hylton Rd, Jarrow NE32 5QX

Project Title
300-01 PROPOSED DRAWINGS.

Status
PLANNING - BUILDING REGULATIONS

Drawn By
Author

Scale at A1
1 : 50

Date
10/02/24

Revision

Revision	Date	Drawn By	Checked By
1	27.8.25	JW	
2	2.9.25	JW	

C - THIS DRAWING IS THE COPYRIGHT OF LHA. NO COPYING OR DISTRIBUTION OF THIS DRAWING OR ANY PART IS PERMITTED WITHOUT PRIOR WRITTEN NOTICE OR PERMISSION.

THE DRAWING IS FOR PLANNING/ BUILDING CONTROL PURPOSES ONLY. ALL DIMENSIONS TO CHECKED ON SITE PRIOR TO COMMENCEMENT OF WORKS AND PRIOR TO ANY MANUFACTURE.

ANY DISCREPANCIES TO BE BROUGHT TO THE ATTENTION OF LHA.

Email - lighthousearchitecture@hotmail.com

Tel - 07710 046506

A1 SIZE - SCALE AS SHOWN