




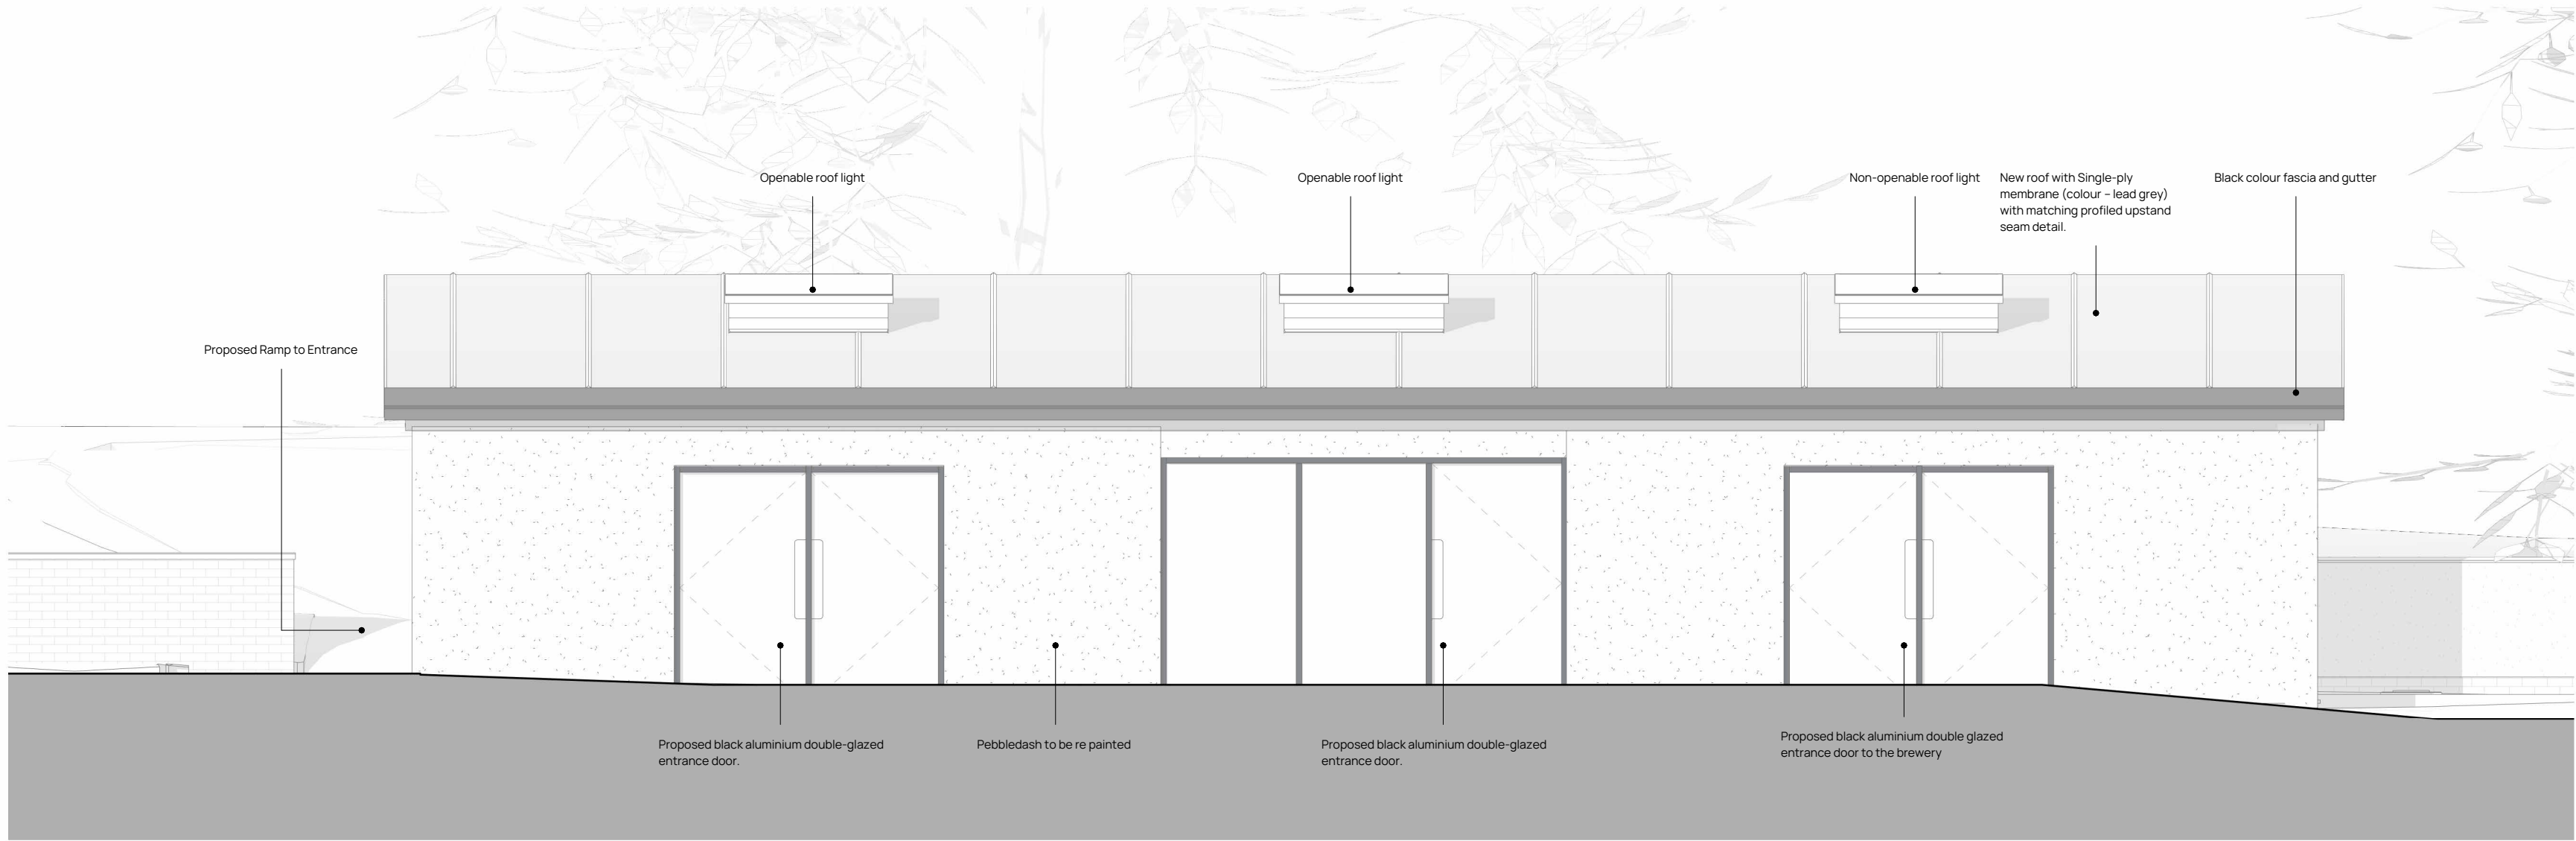

Proposed East Elevation
1:50

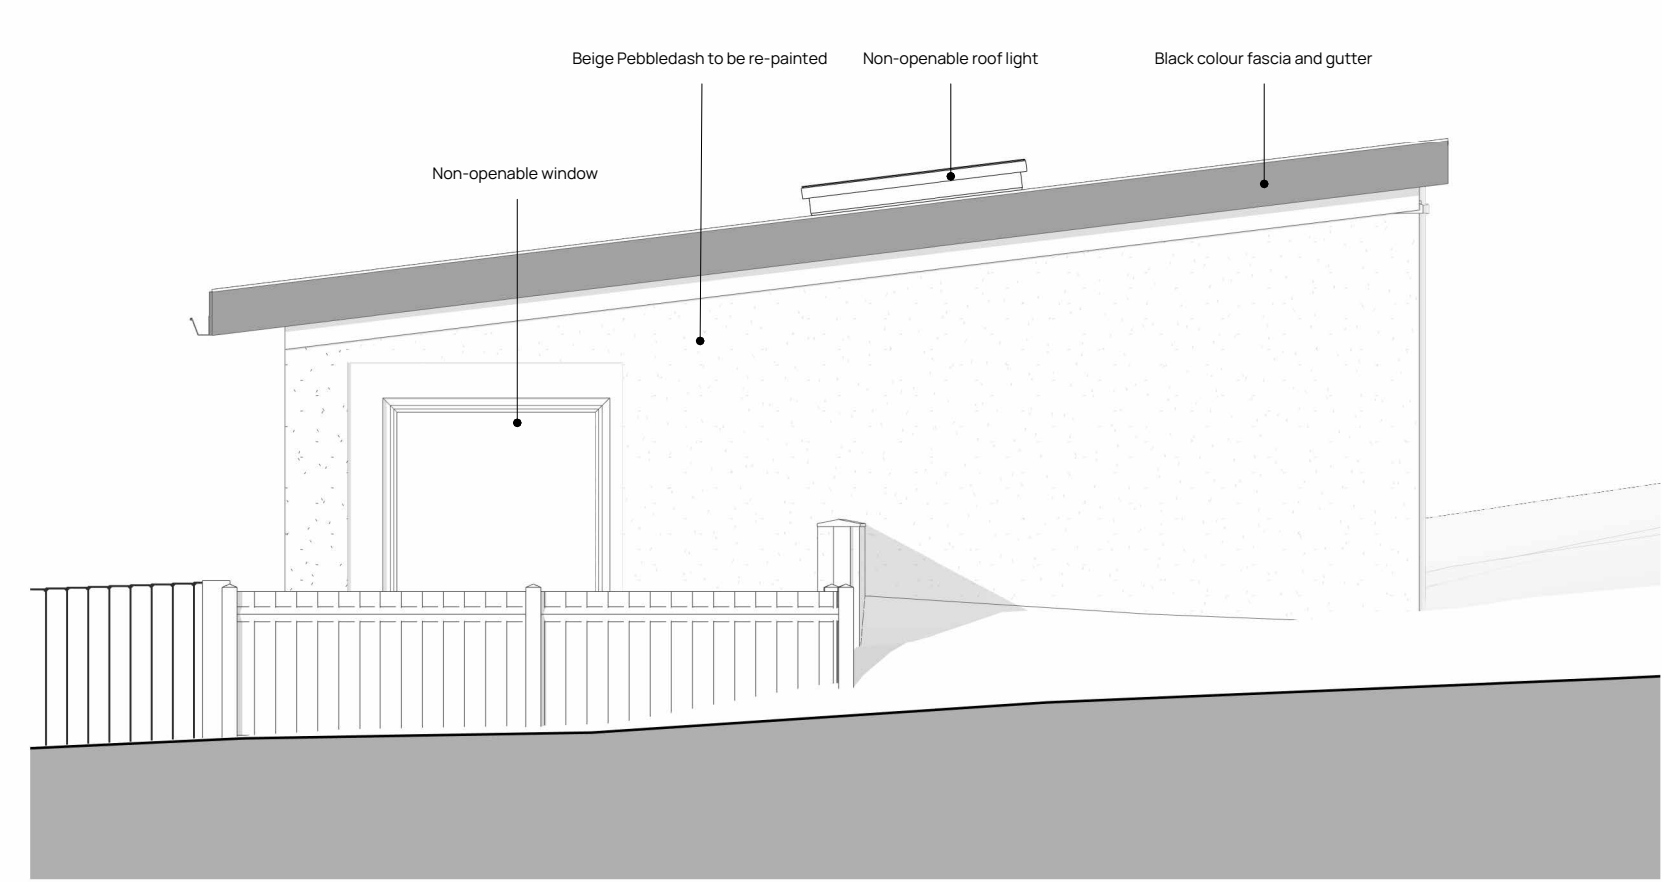

Proposed North Elevation
1:50

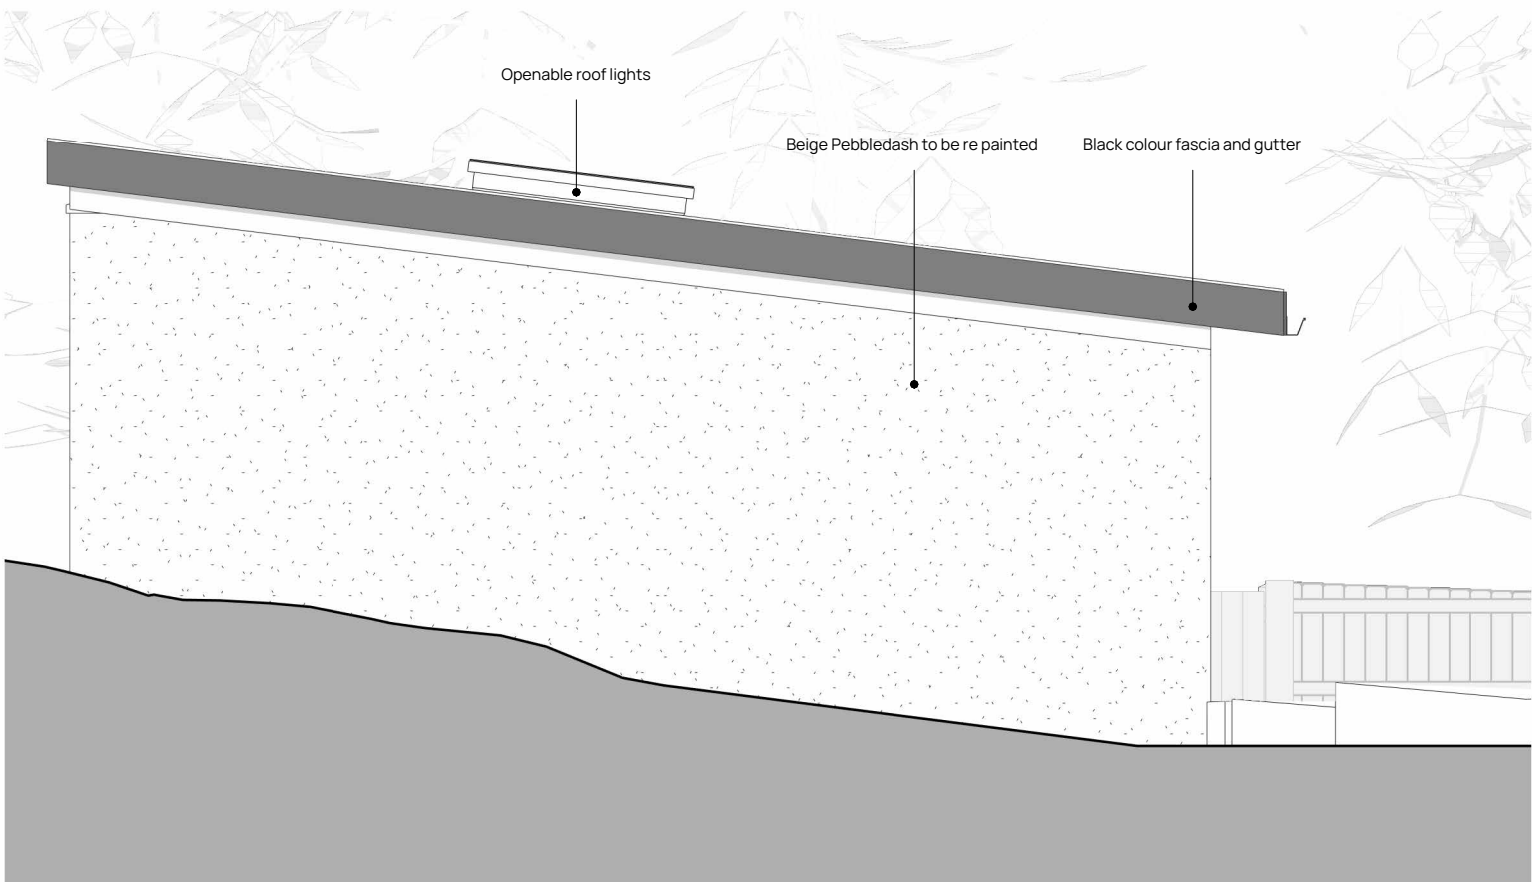

Proposed South Elevation
1:50

Scale: 1:50
0mm 500mm 1.0m 2.0m 3.0m

Revision	Date	Issued	Description
P1	02/04/26	NC	Planning Issue
P2	24/06/26	HT	Revised for planning
P3	03/09/26	NC	Revised notes for Planning

Client and Project
OPM Developments Limited
South Lodge

Address
South Lodge
Belle Vue Lane,
East Boldon,
NE36 0AN

Drawing Title
Proposed Elevations

Status / Stage	Scale @ A2	Drawn	Checked	Approved
S3	1:50	NC	CM	CF

Drawing Number	Revision
1632-BDN-XX-XX-DR-A-(23)3007	P3

fitz
Established 2007.
T: 01915356189
E: office@fitzarchitects.co.uk
W: www.fitzarchitects.co.uk
North East (Head Office)
The Old School, Simpson Street,
Sunderland, SR4 6DR
North West
Room 110, Ulverston Business Centre,
Ulverston, LA12 7LQ

FitzArchitects

