

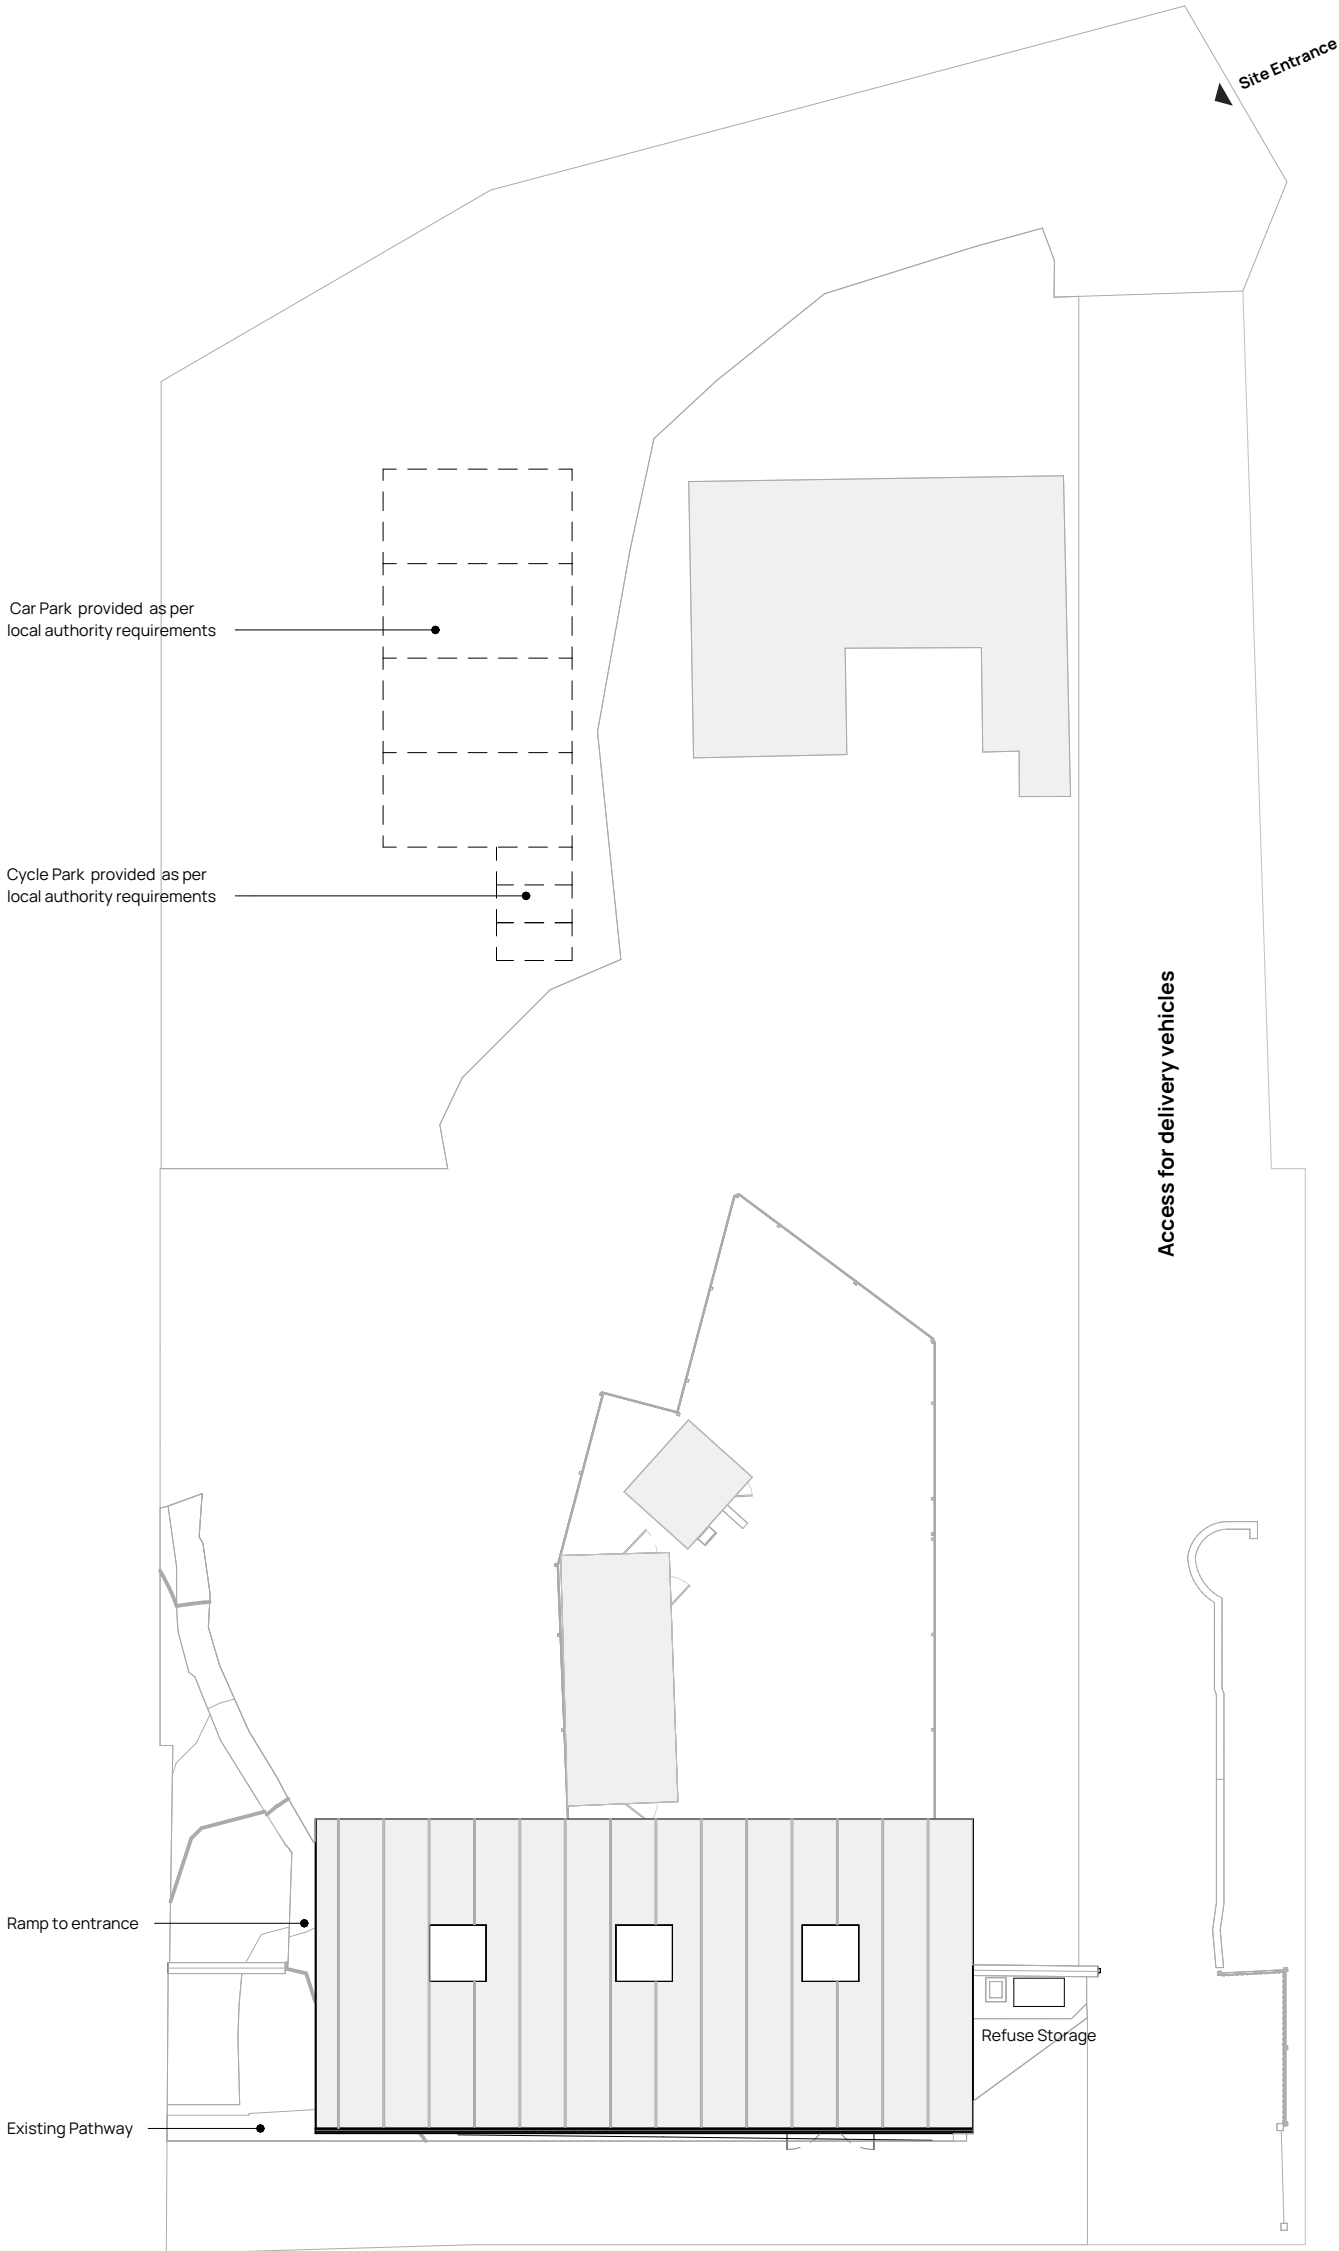


Do not scale from drawings unless by agreement with Architect/Engineer. Work to figured dimensions only. Check all dimensions on site prior to commencing the works. Drawings to be read in conjunction with other relevant consultant information. Where any discrepancy is found to exist it should be reported to the Architect/Engineer immediately.

 

Proposed Site plan
1:200

 

Revision	Date	Issued	Description
P1	02/04/26	NC	Planning Issue
P2	16/07/26	NC	Revised Issue for Planning

Client and Project

OPM Developments Limited
South Lodge

Address

South Lodge
Belle Vue Lane,
East Boldon,
NE36 0AN

Drawing Title

Proposed Site Plan

Status / Stage	Scale @ A3	Drawn	Checked	Approved
S3	1:200	NC	CM	CF

Drawing Number	Revision
1632-Fitz-XX-XX-DR-A-(90)3003	P2

Established 2007.

T: 01915356189
E: office@fitzarchitects.co.uk
W: www.fitzarchitects.co.uk

North East (Head Office)
The Old School, Simpson Street,
Sunderland, SR4 6DR

North West
Room 110, Ulverston Business Centre,
Ulverston, LA12 7LQ