



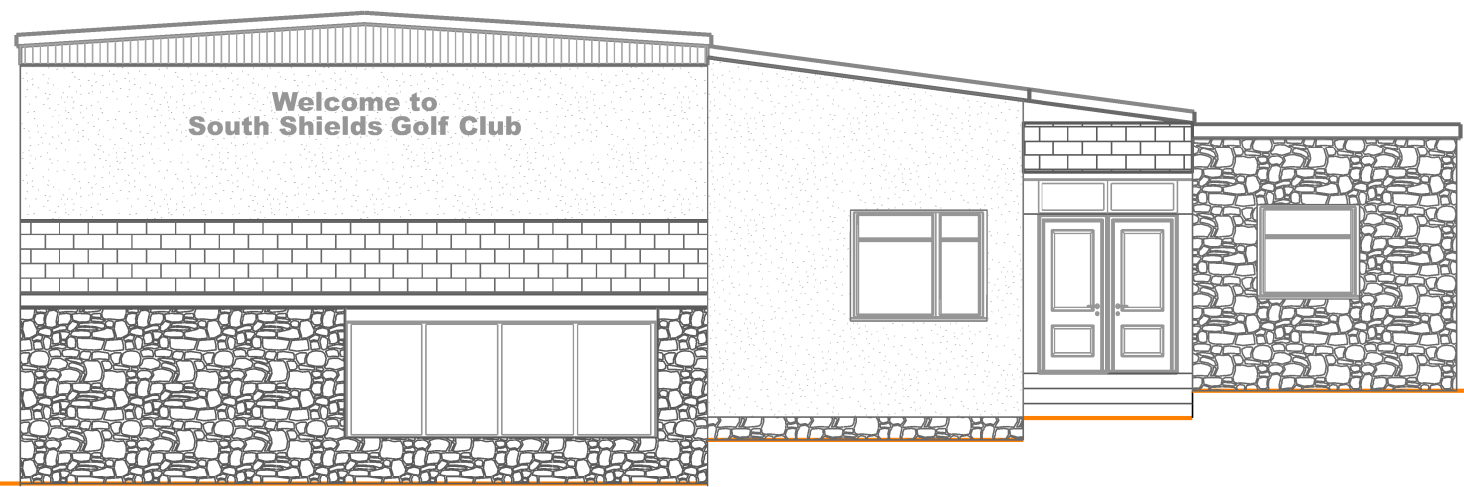


EXISTING FRONT ELEVATION

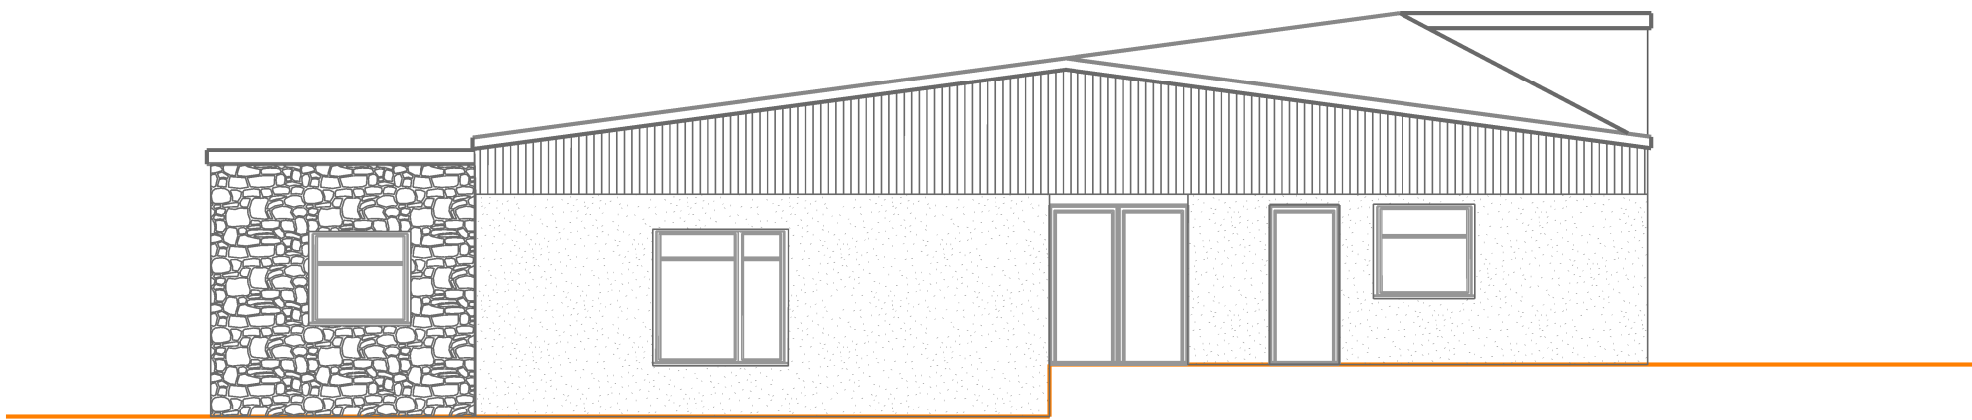

EXISTING SIDE ELEVATION



EXISTING SIDE ELEVATION

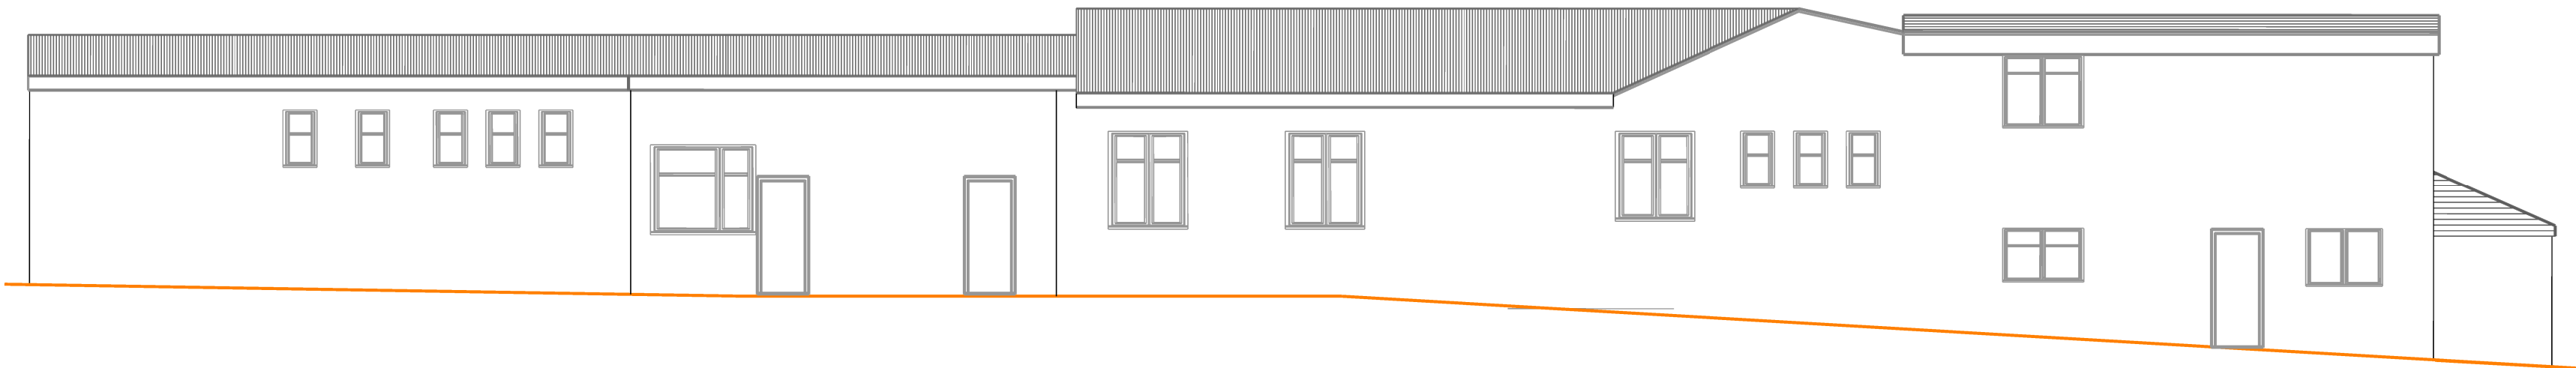

EXISTING REAR ELEVATION

REV	NORTH

STAGE: BUILDING REGS		
PROJECT		
ALTERATIONS TO SOUTH SHIELDS GOLF CLUB NE34 8EG		
DRAWING		
EXISTING ELEVATIONS		
PROJECT NO.	DRAWING NO.	REVISION
	C-13	
DATE	SCALES	DRAWN BY
MAY 26	1:100@A1 1:200@A3	