




PROPOSED FRONT ELEVATION

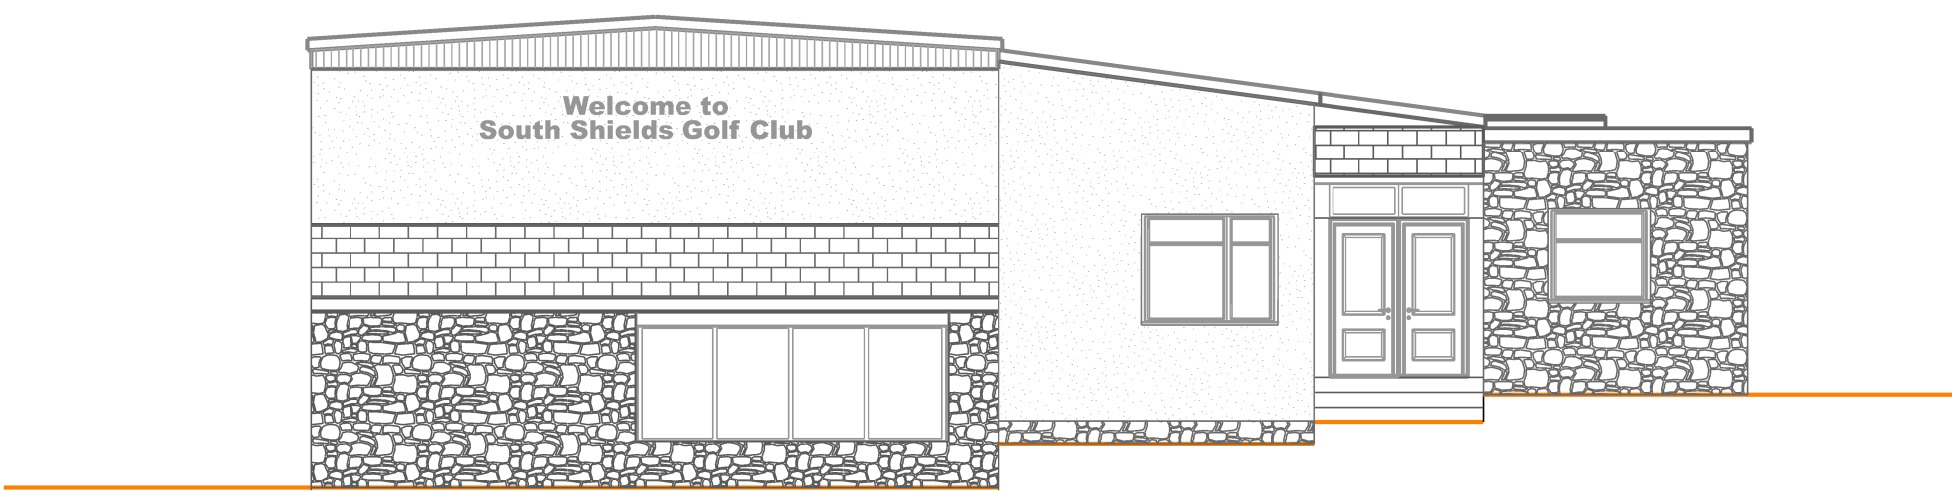

PROPOSED SIDE ELEVATION

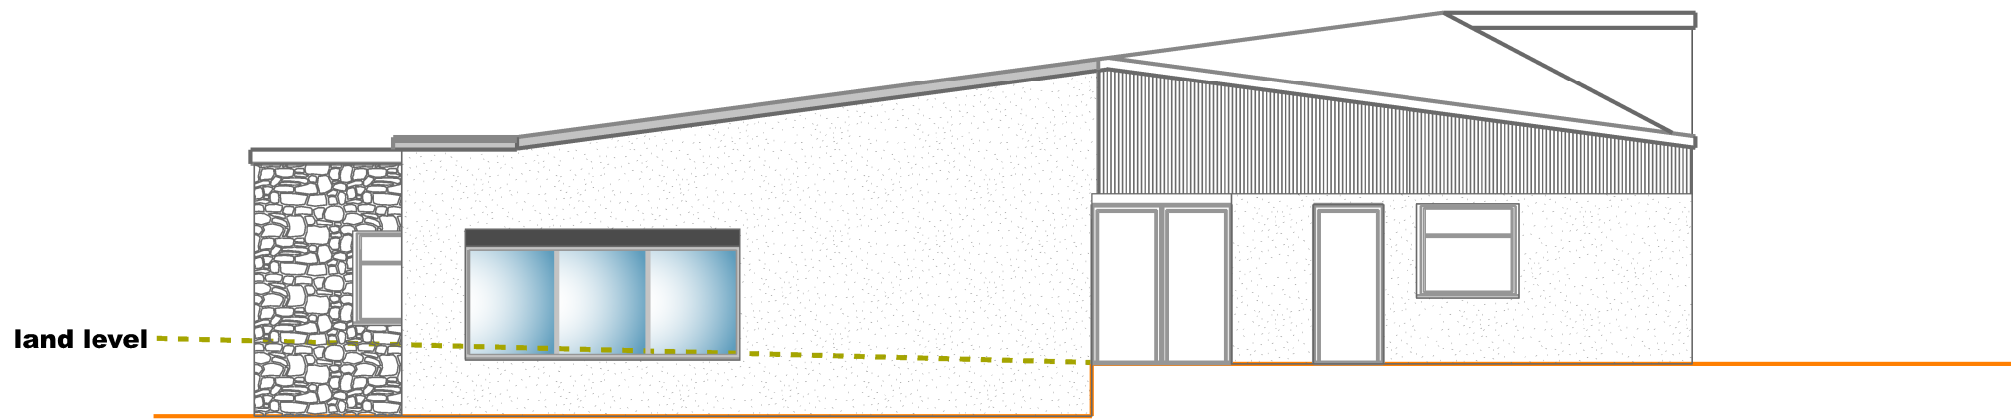

PROPOSED SIDE ELEVATION

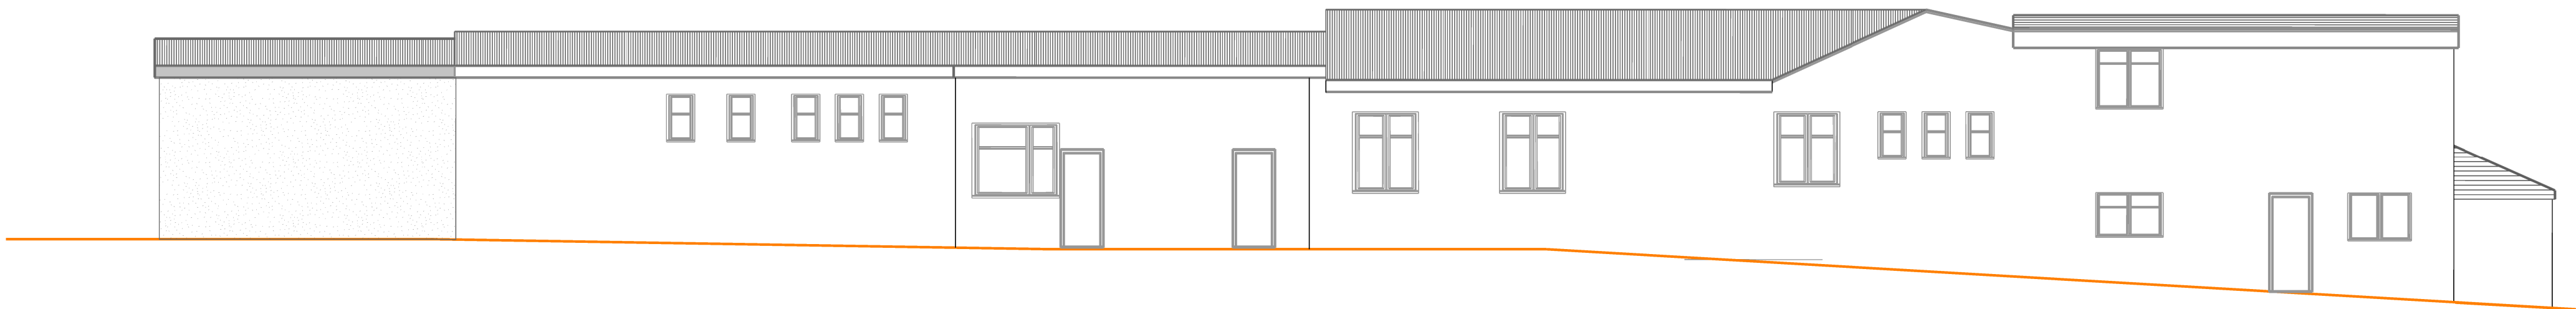

PROPOSED REAR ELEVATION

REV	NORTH
-----	-------

STAGE: PLANNING		
PROJECT ALTERATIONS TO SOUTH SHIELDS GOLF CLUB NE34 8EG		
DRAWING PROPOSED ELEVATIONS		
PROJECT NO.	DRAWING NO. C-10	REVISION
DATE APRIL 26	SCALES 1:100@A1	DRAWN BY