




PROPOSED FRONT ELEVATION

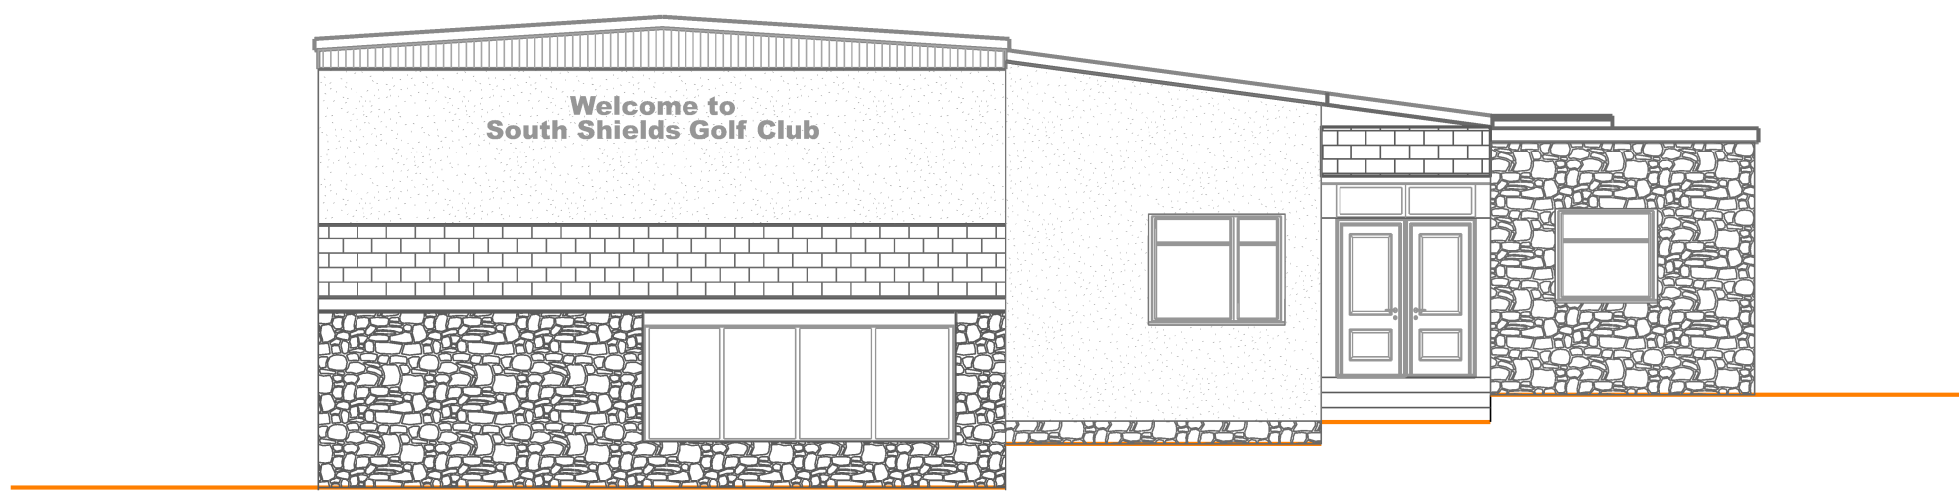

PROPOSED SIDE ELEVATION

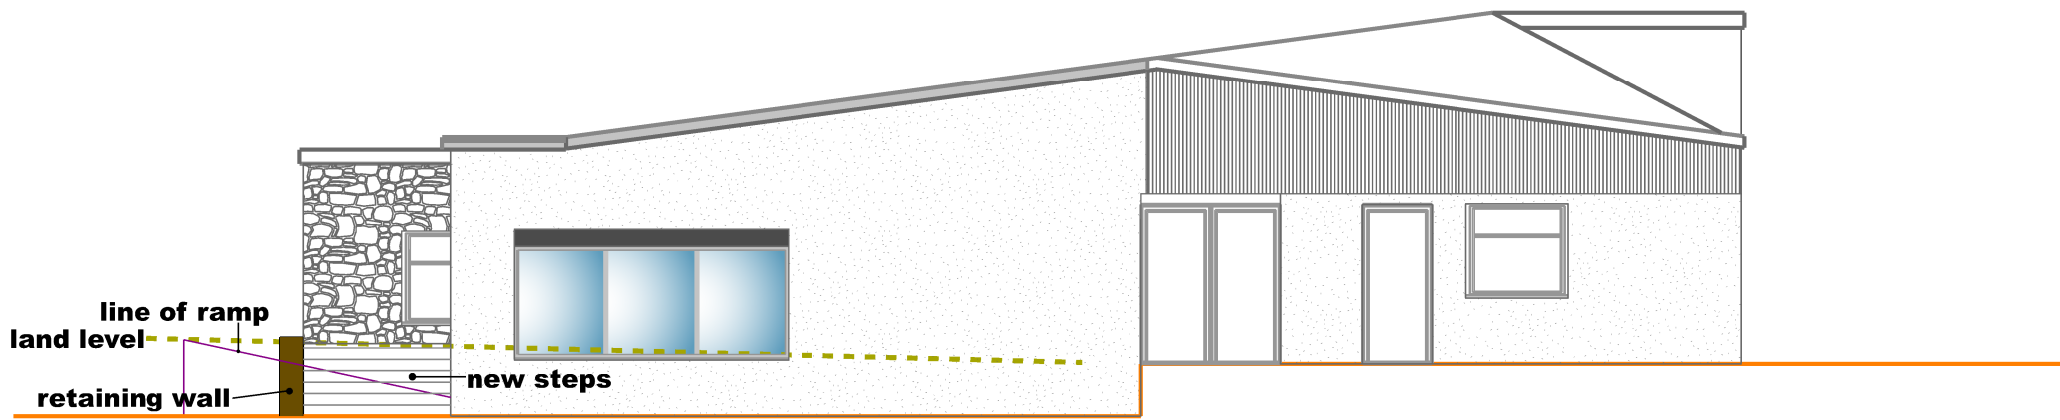

PROPOSED SIDE ELEVATION

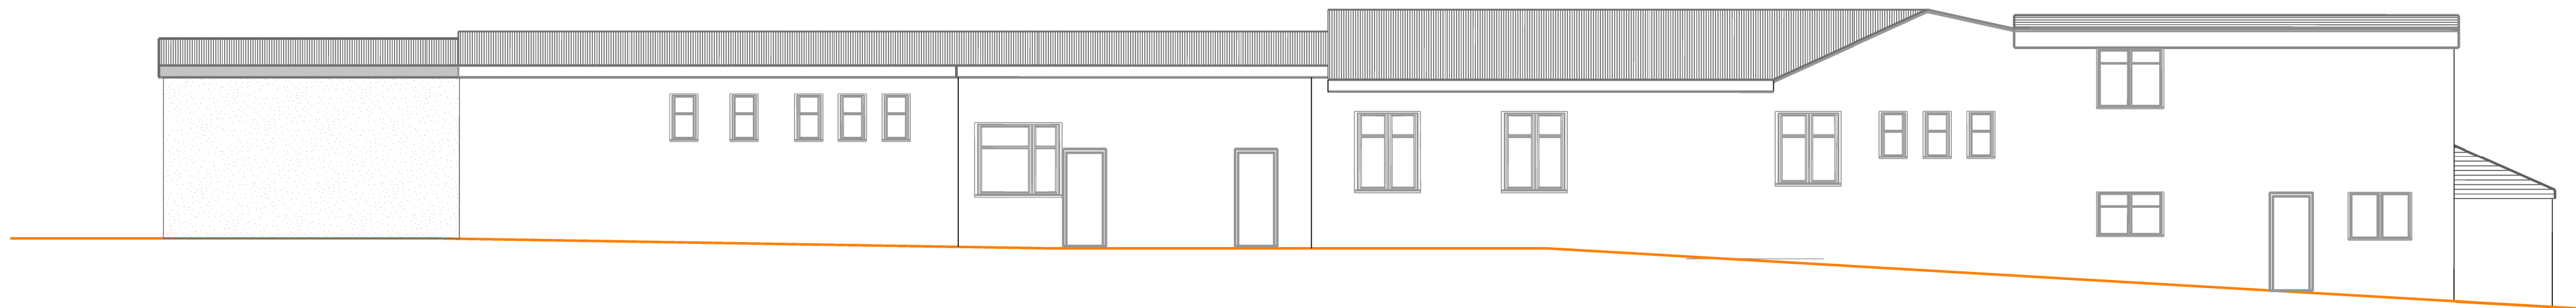

PROPOSED REAR ELEVATION

REV	NORTH

STAGE: PLANNING		
PROJECT		
ALTERATIONS TO SOUTH SHIELDS GOLF CLUB NE34 8EG		
DRAWING		
PROPOSED ELEVATIONS		
PROJECT NO.	DRAWING NO.	REVISION
	C-10	
DATE	SCALES	DRAWN BY
APRIL 26	1:100@A1	