
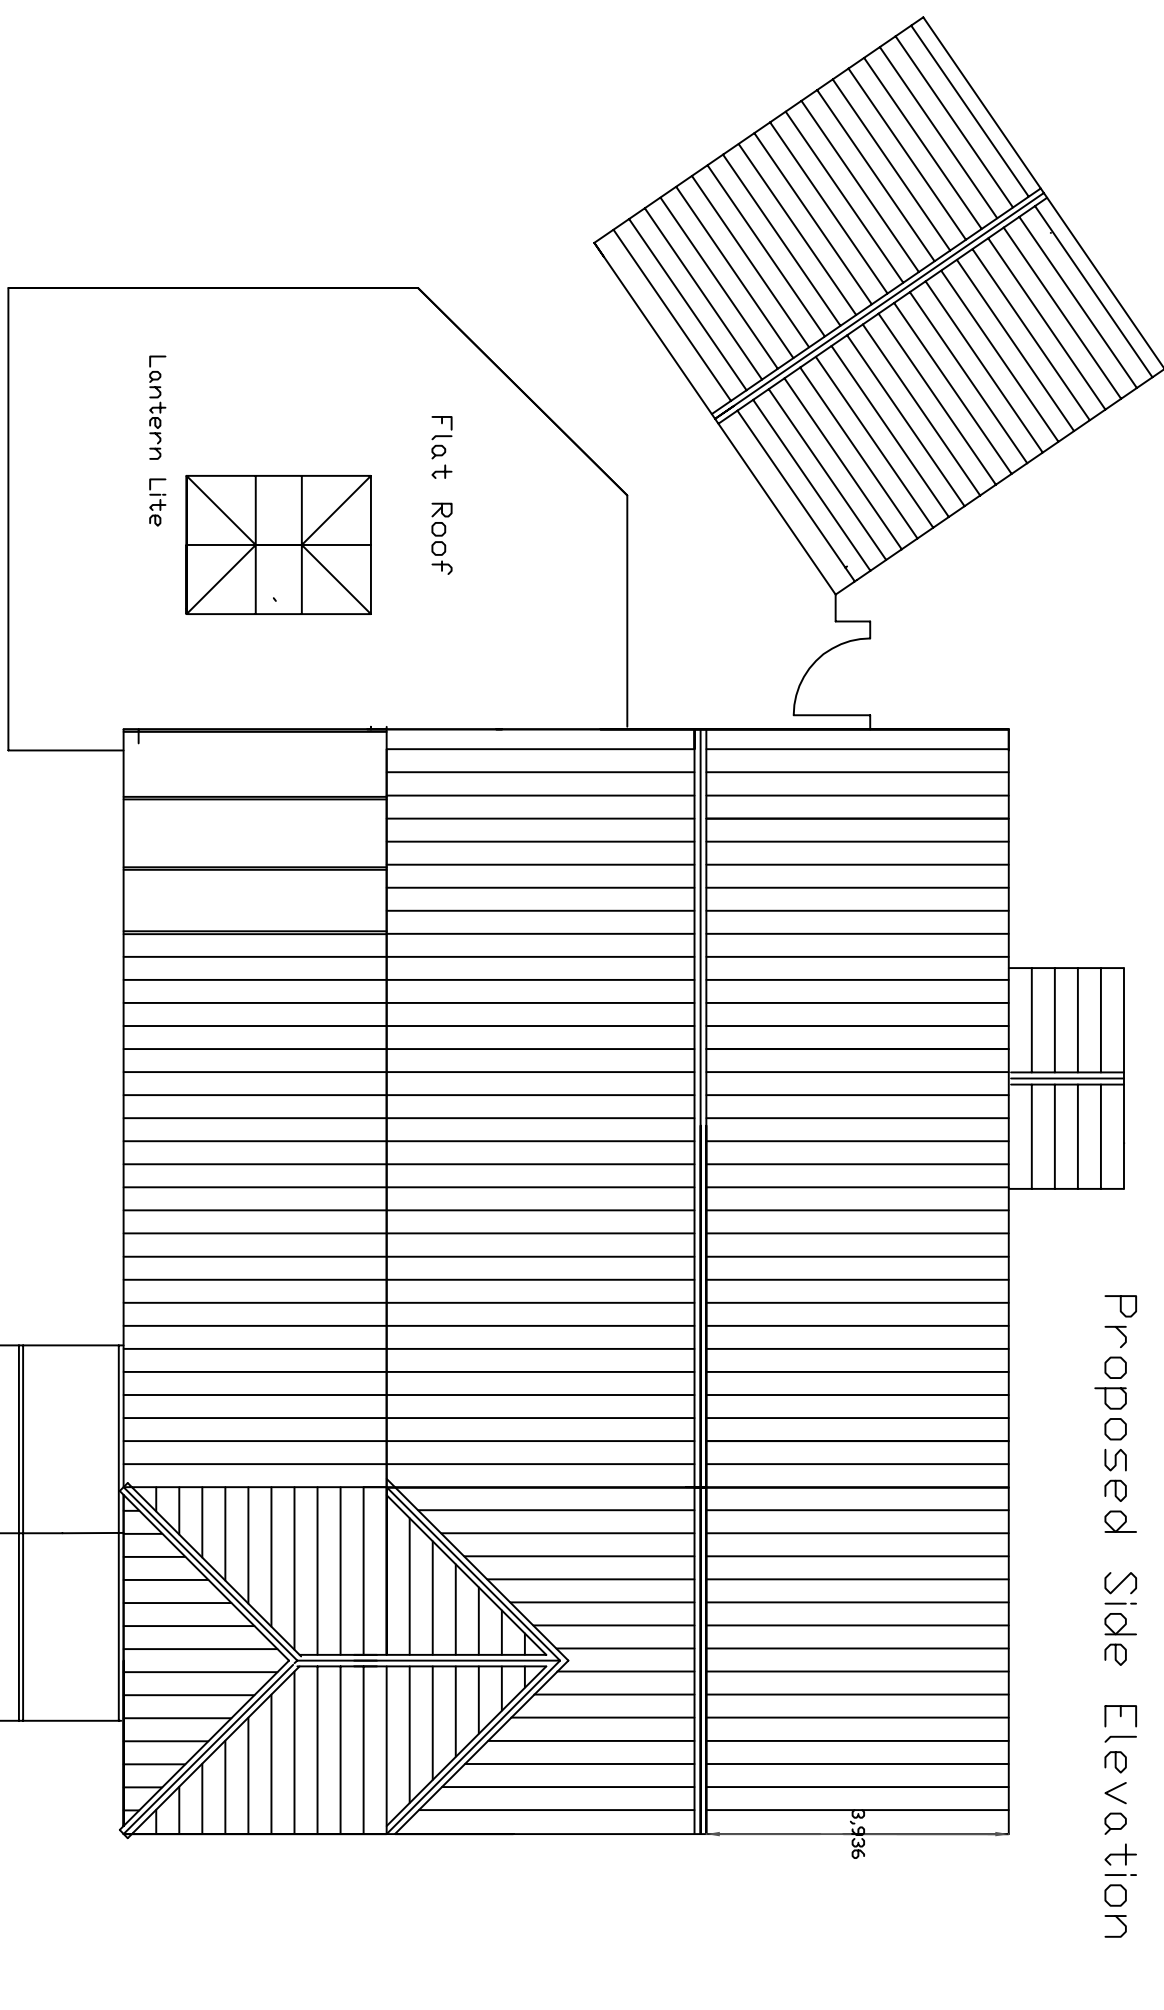
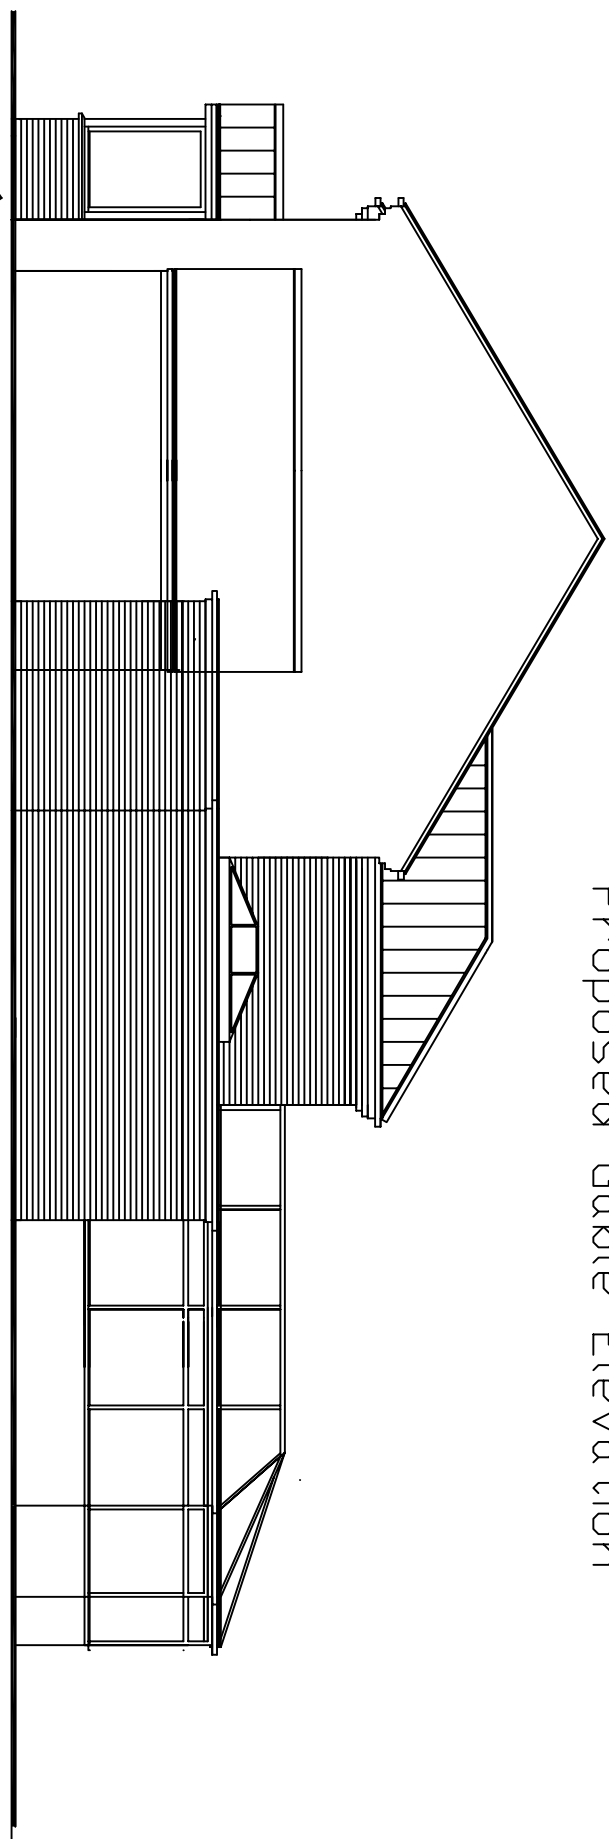
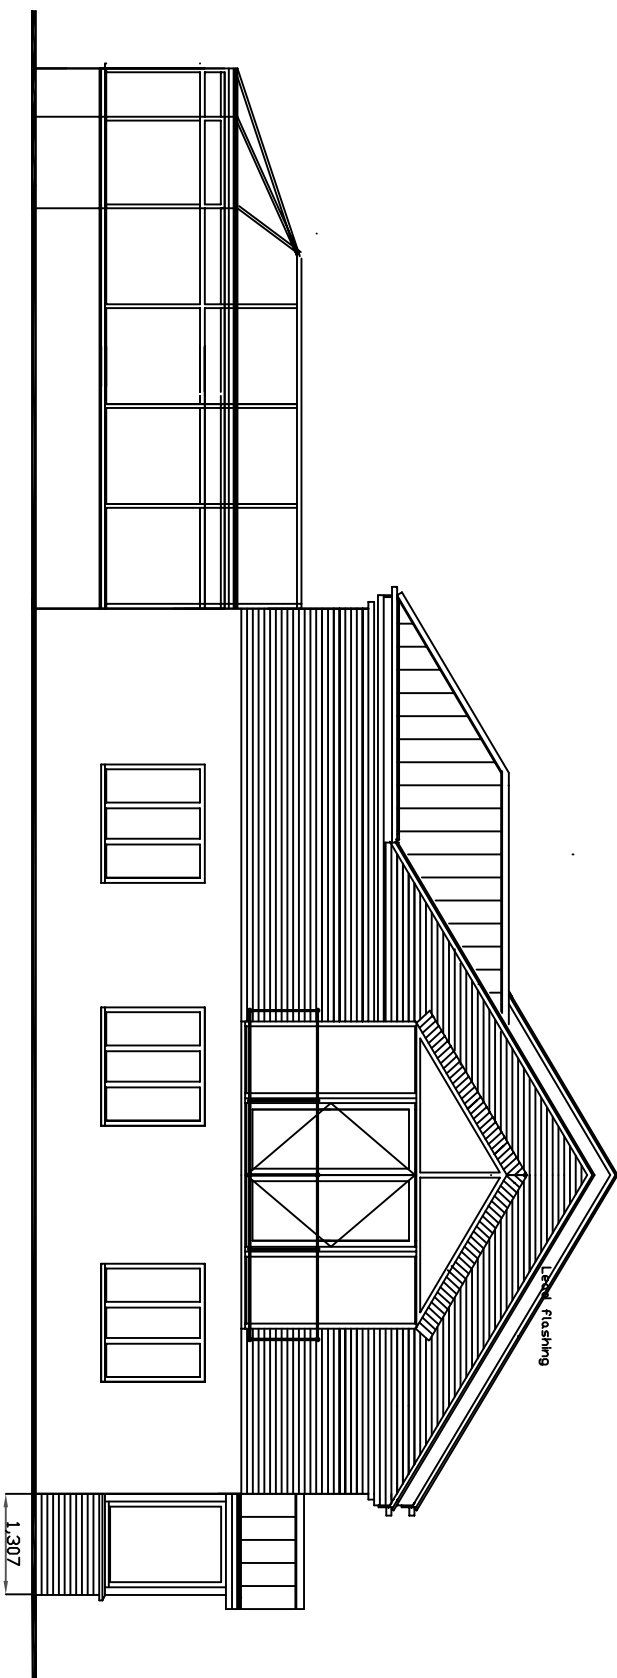
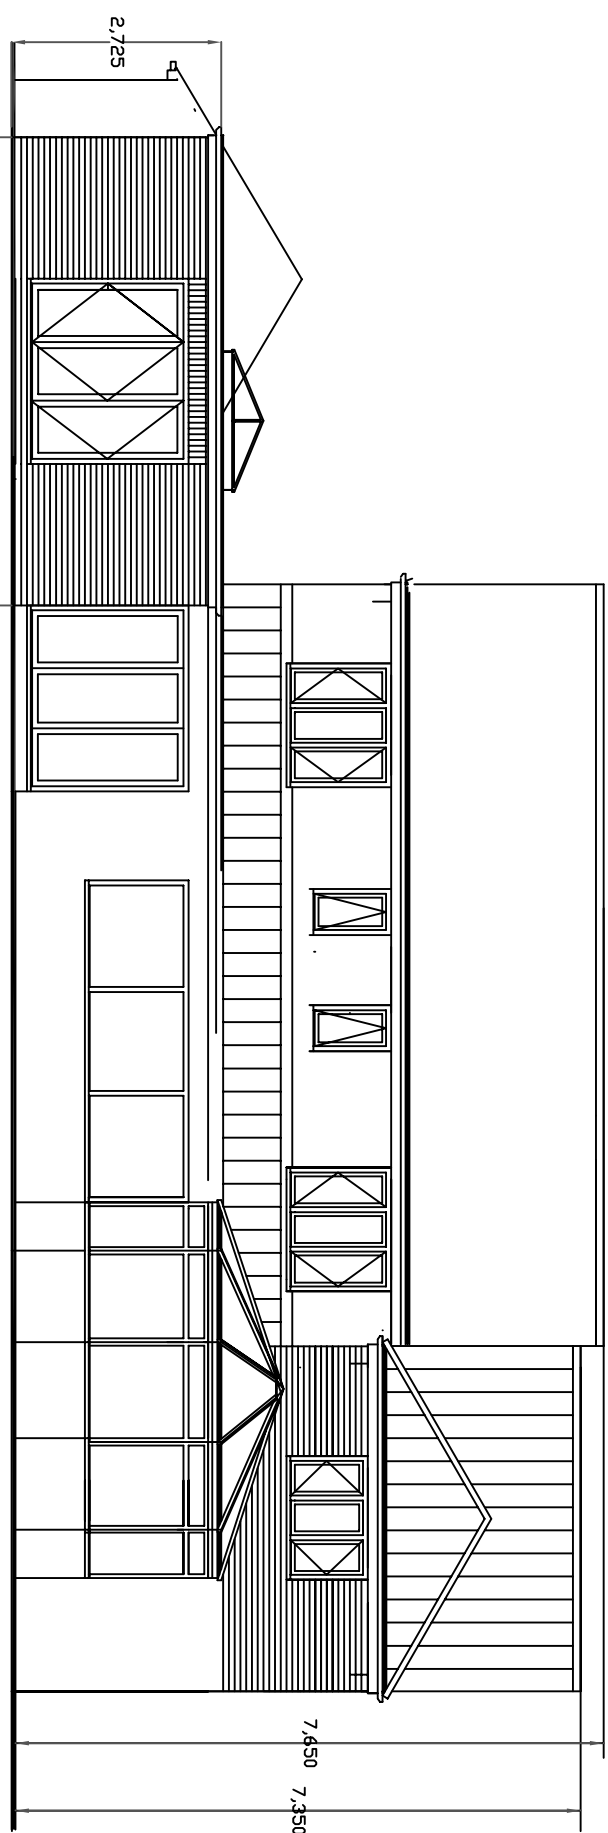
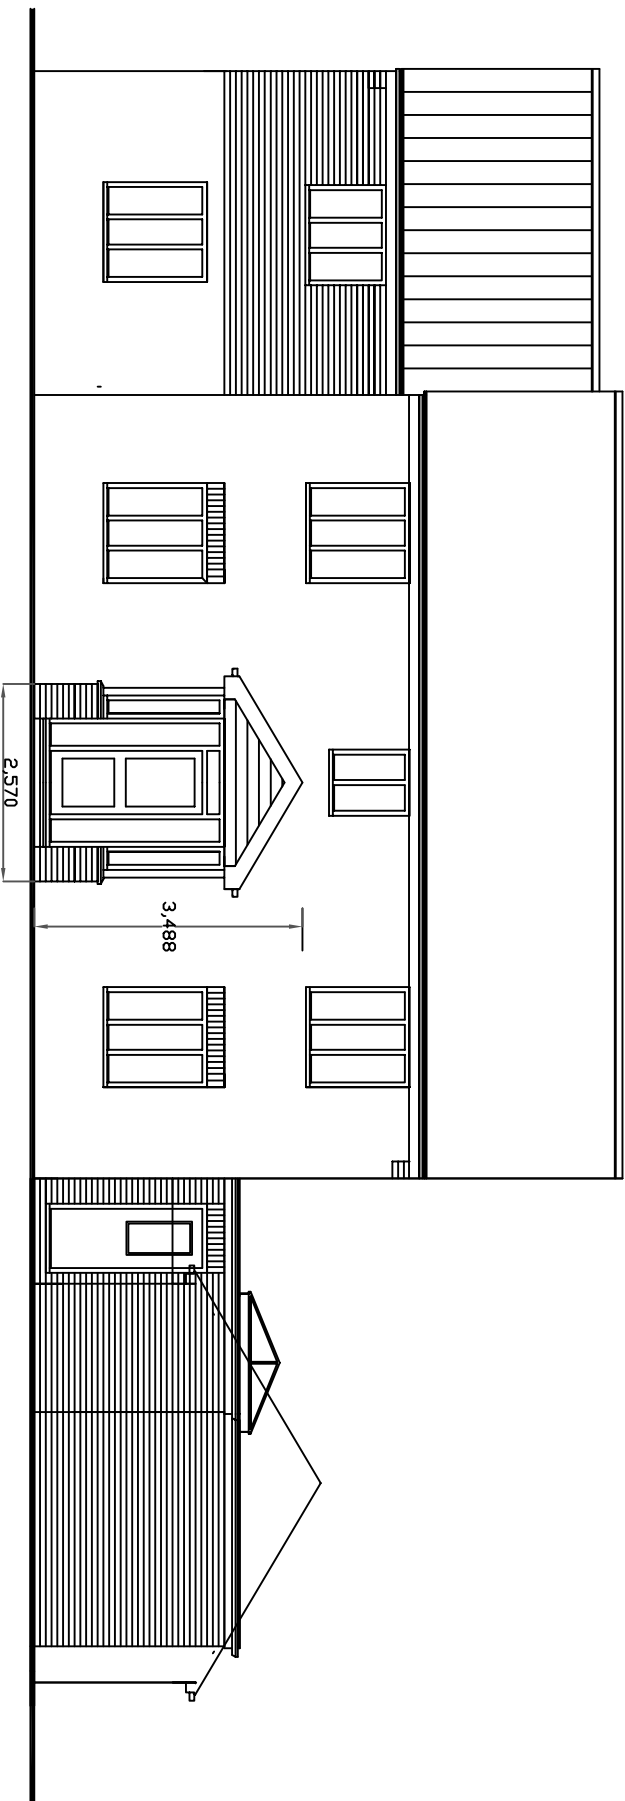
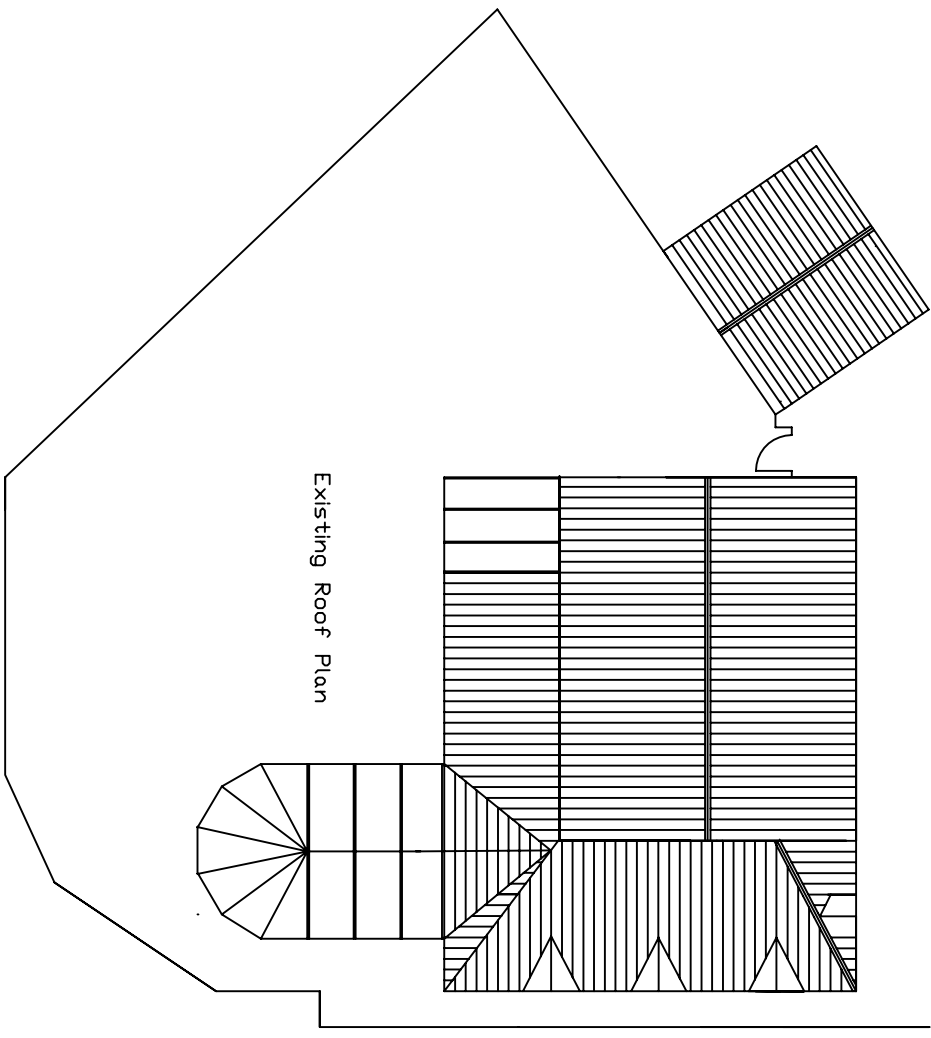
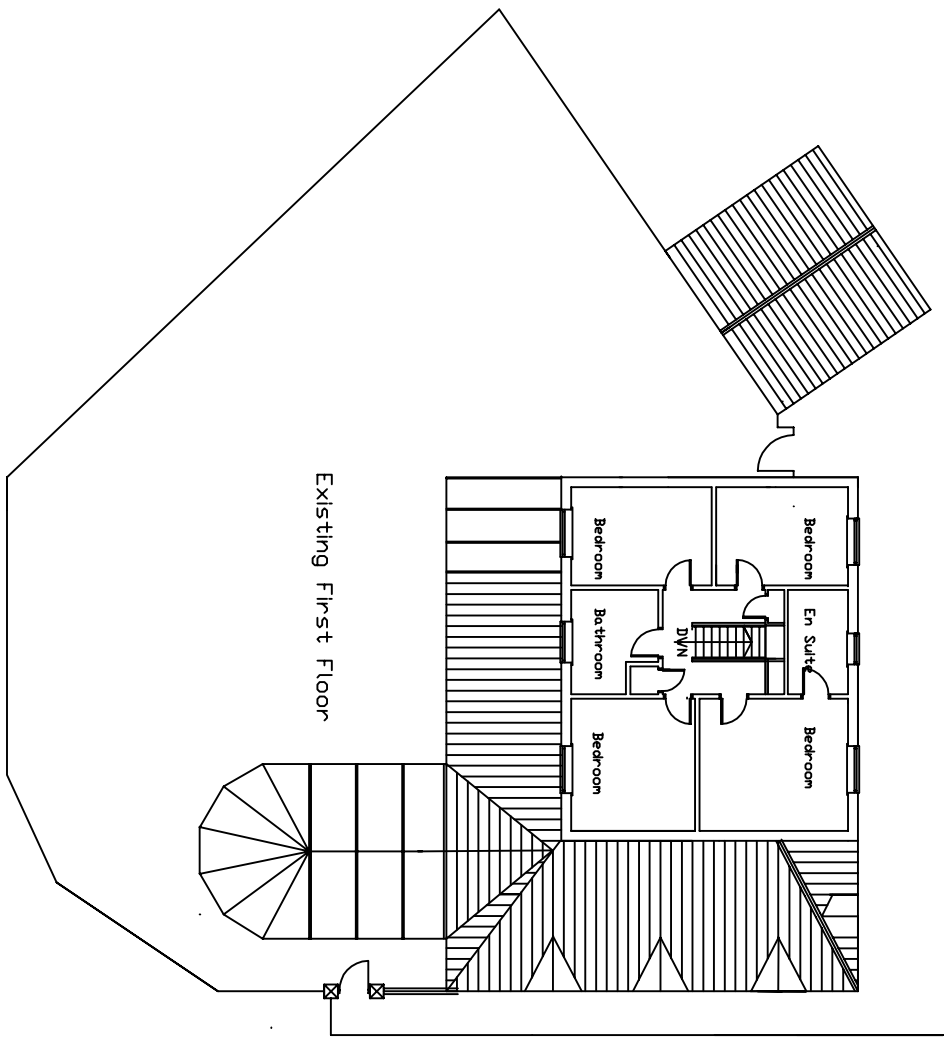
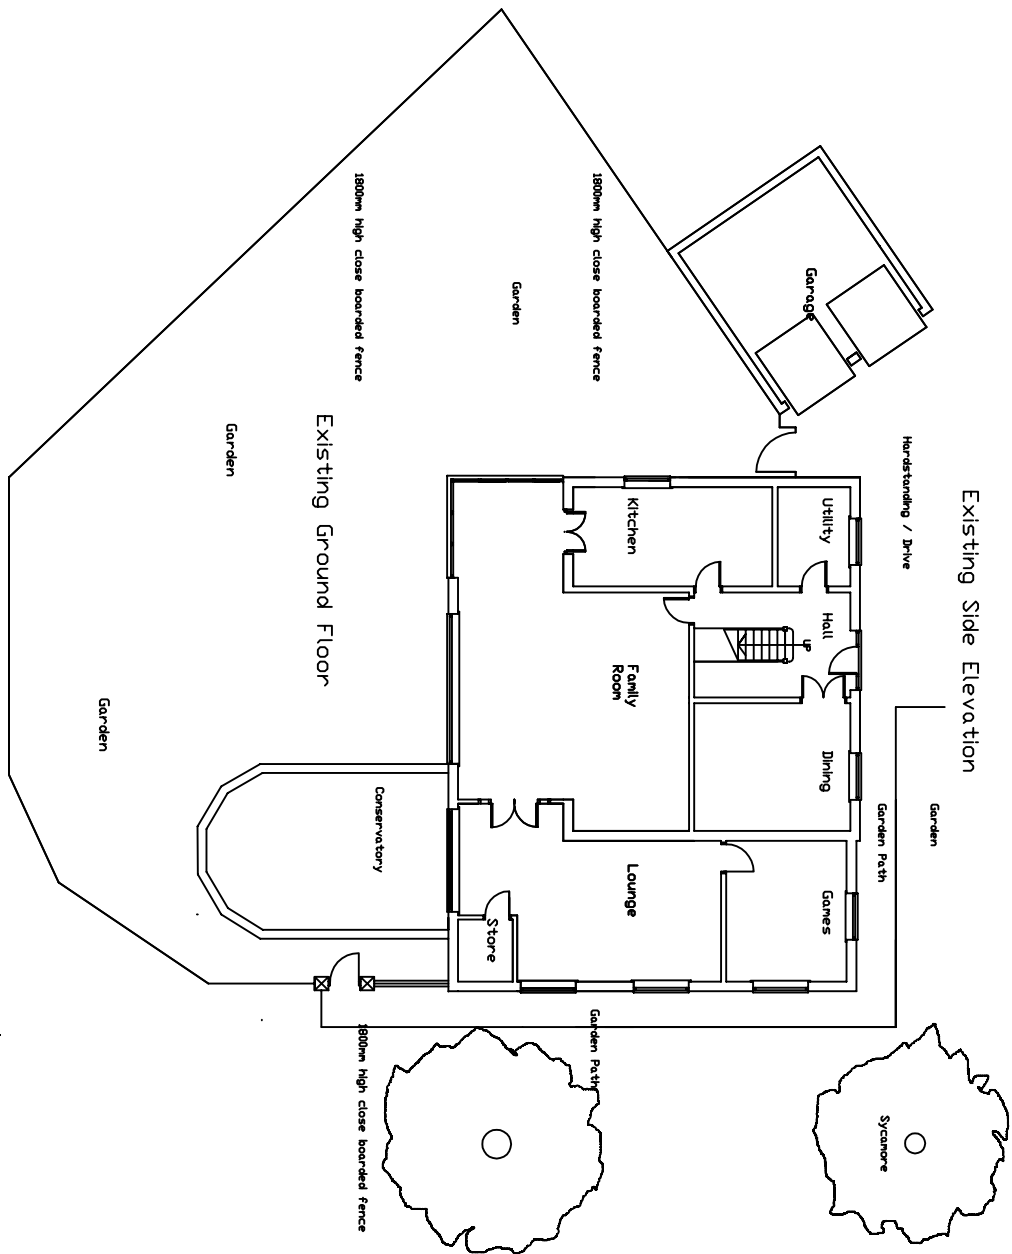
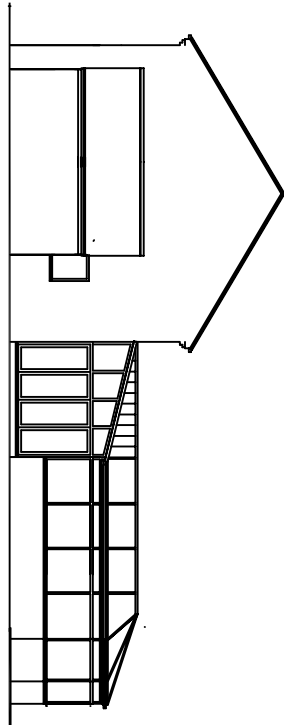
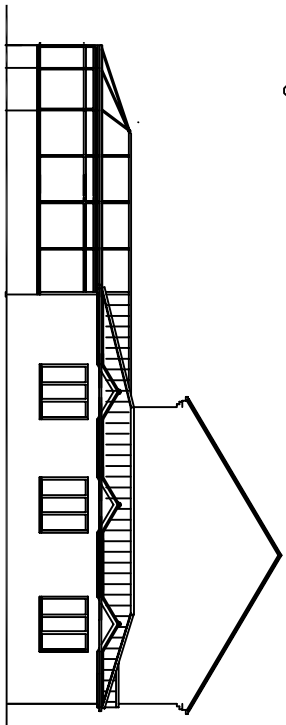


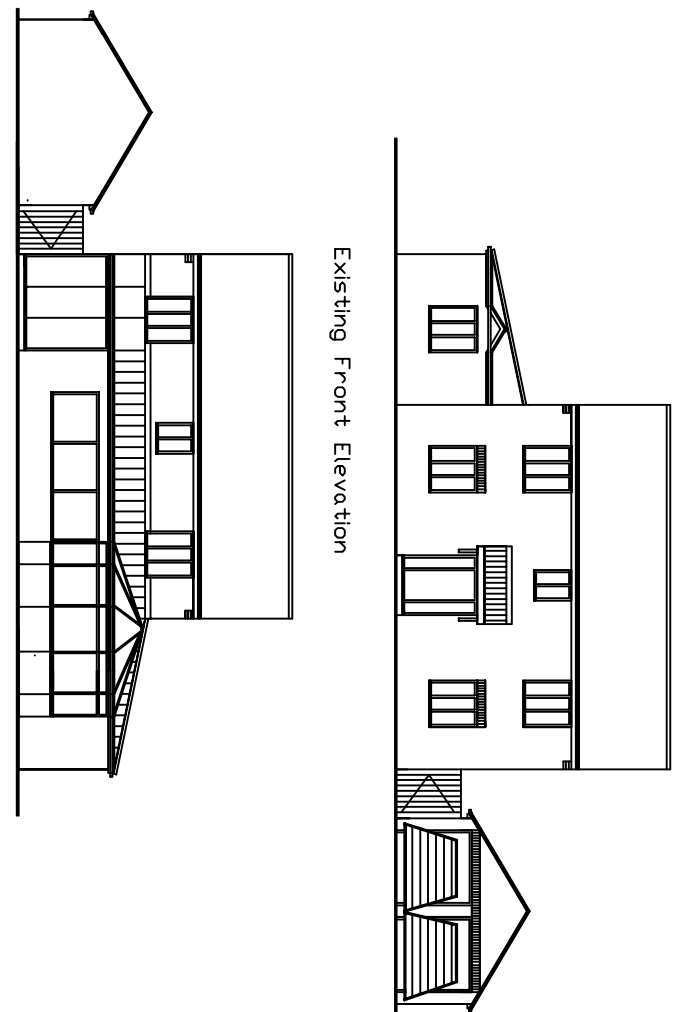





Proposed Gable Elevation

Proposed Rear Elevation

Proposed Front Elevation

Proposed Side Elevation

Proposed Roof Plan

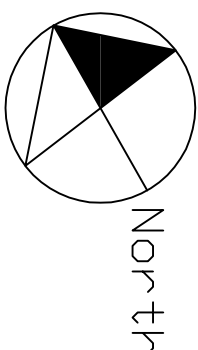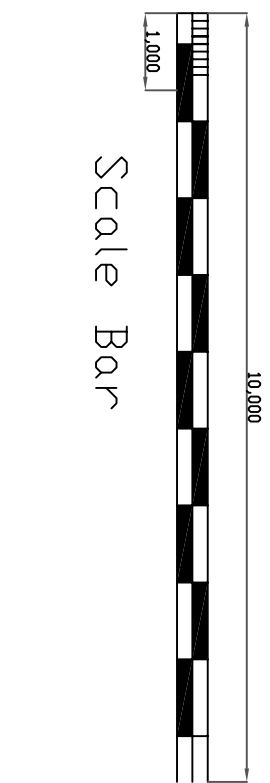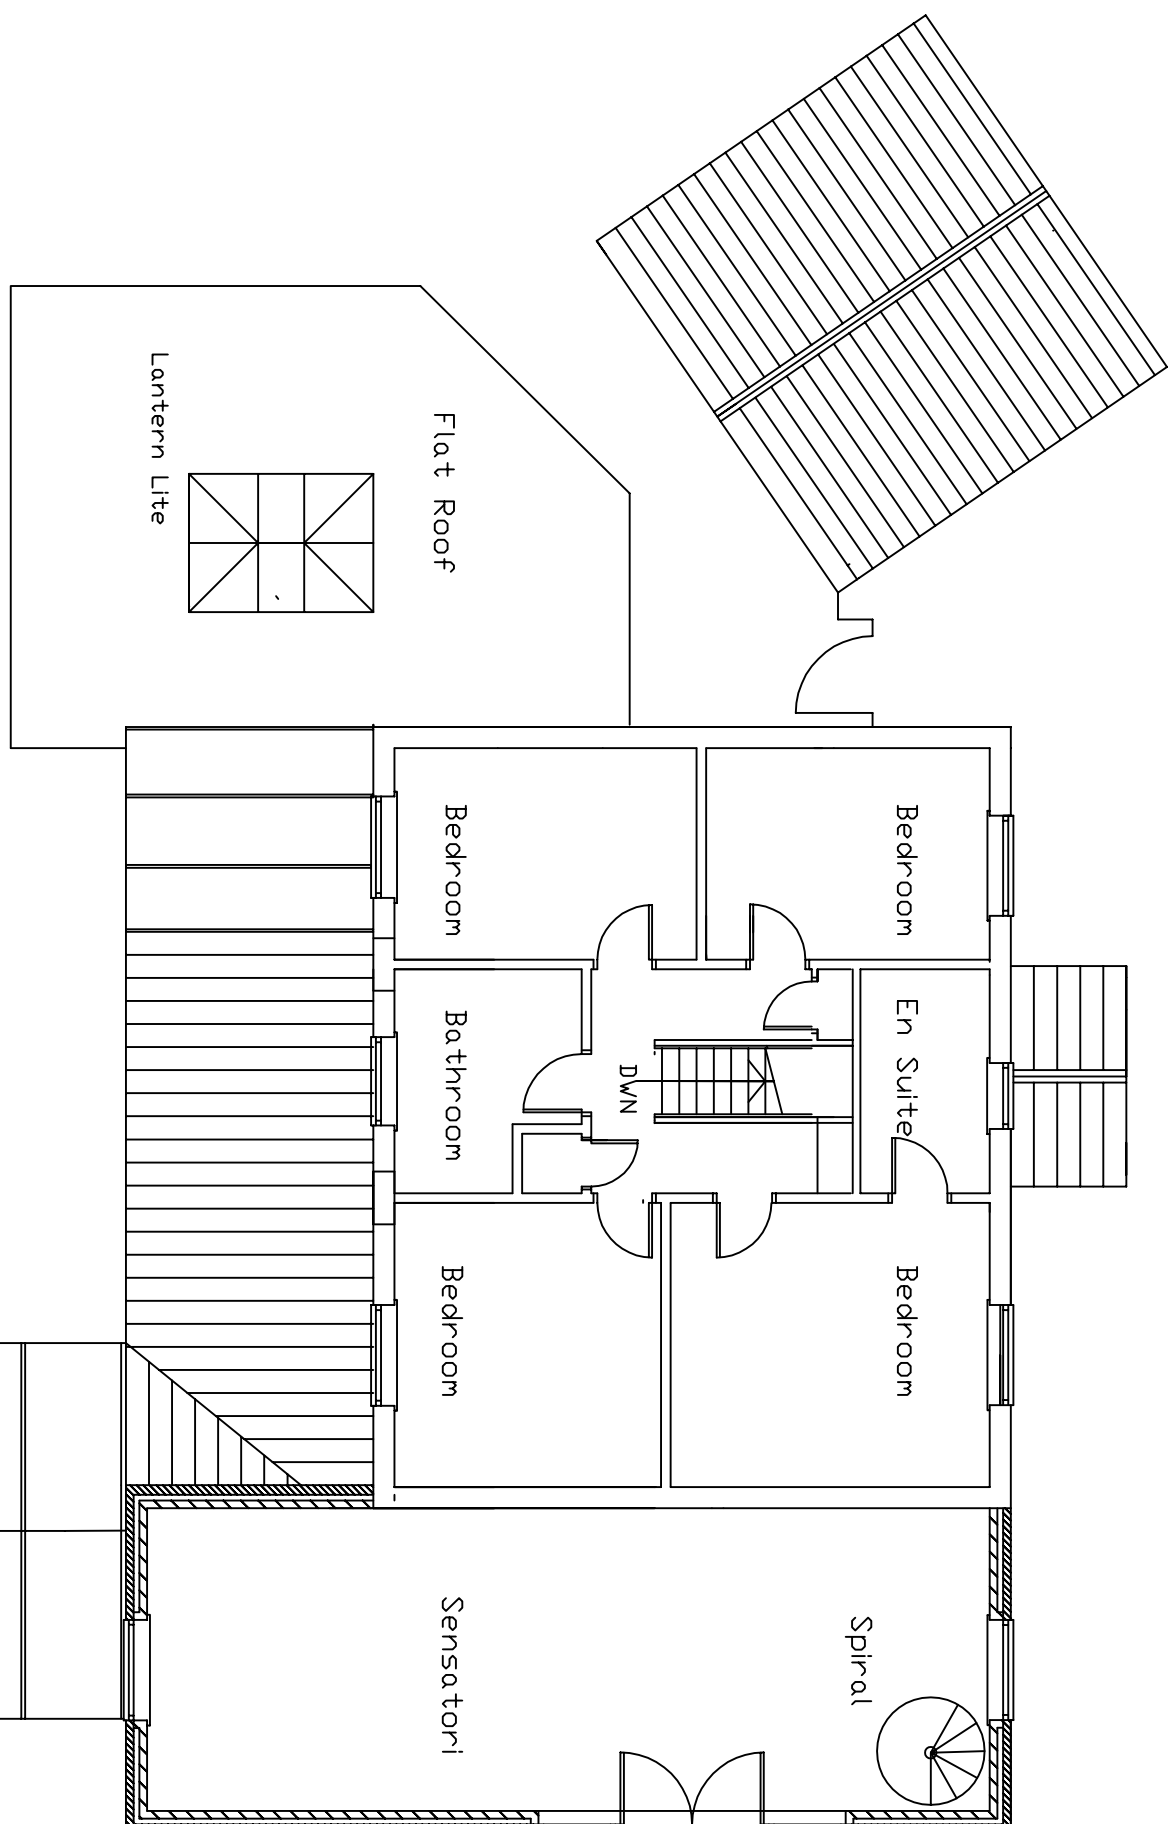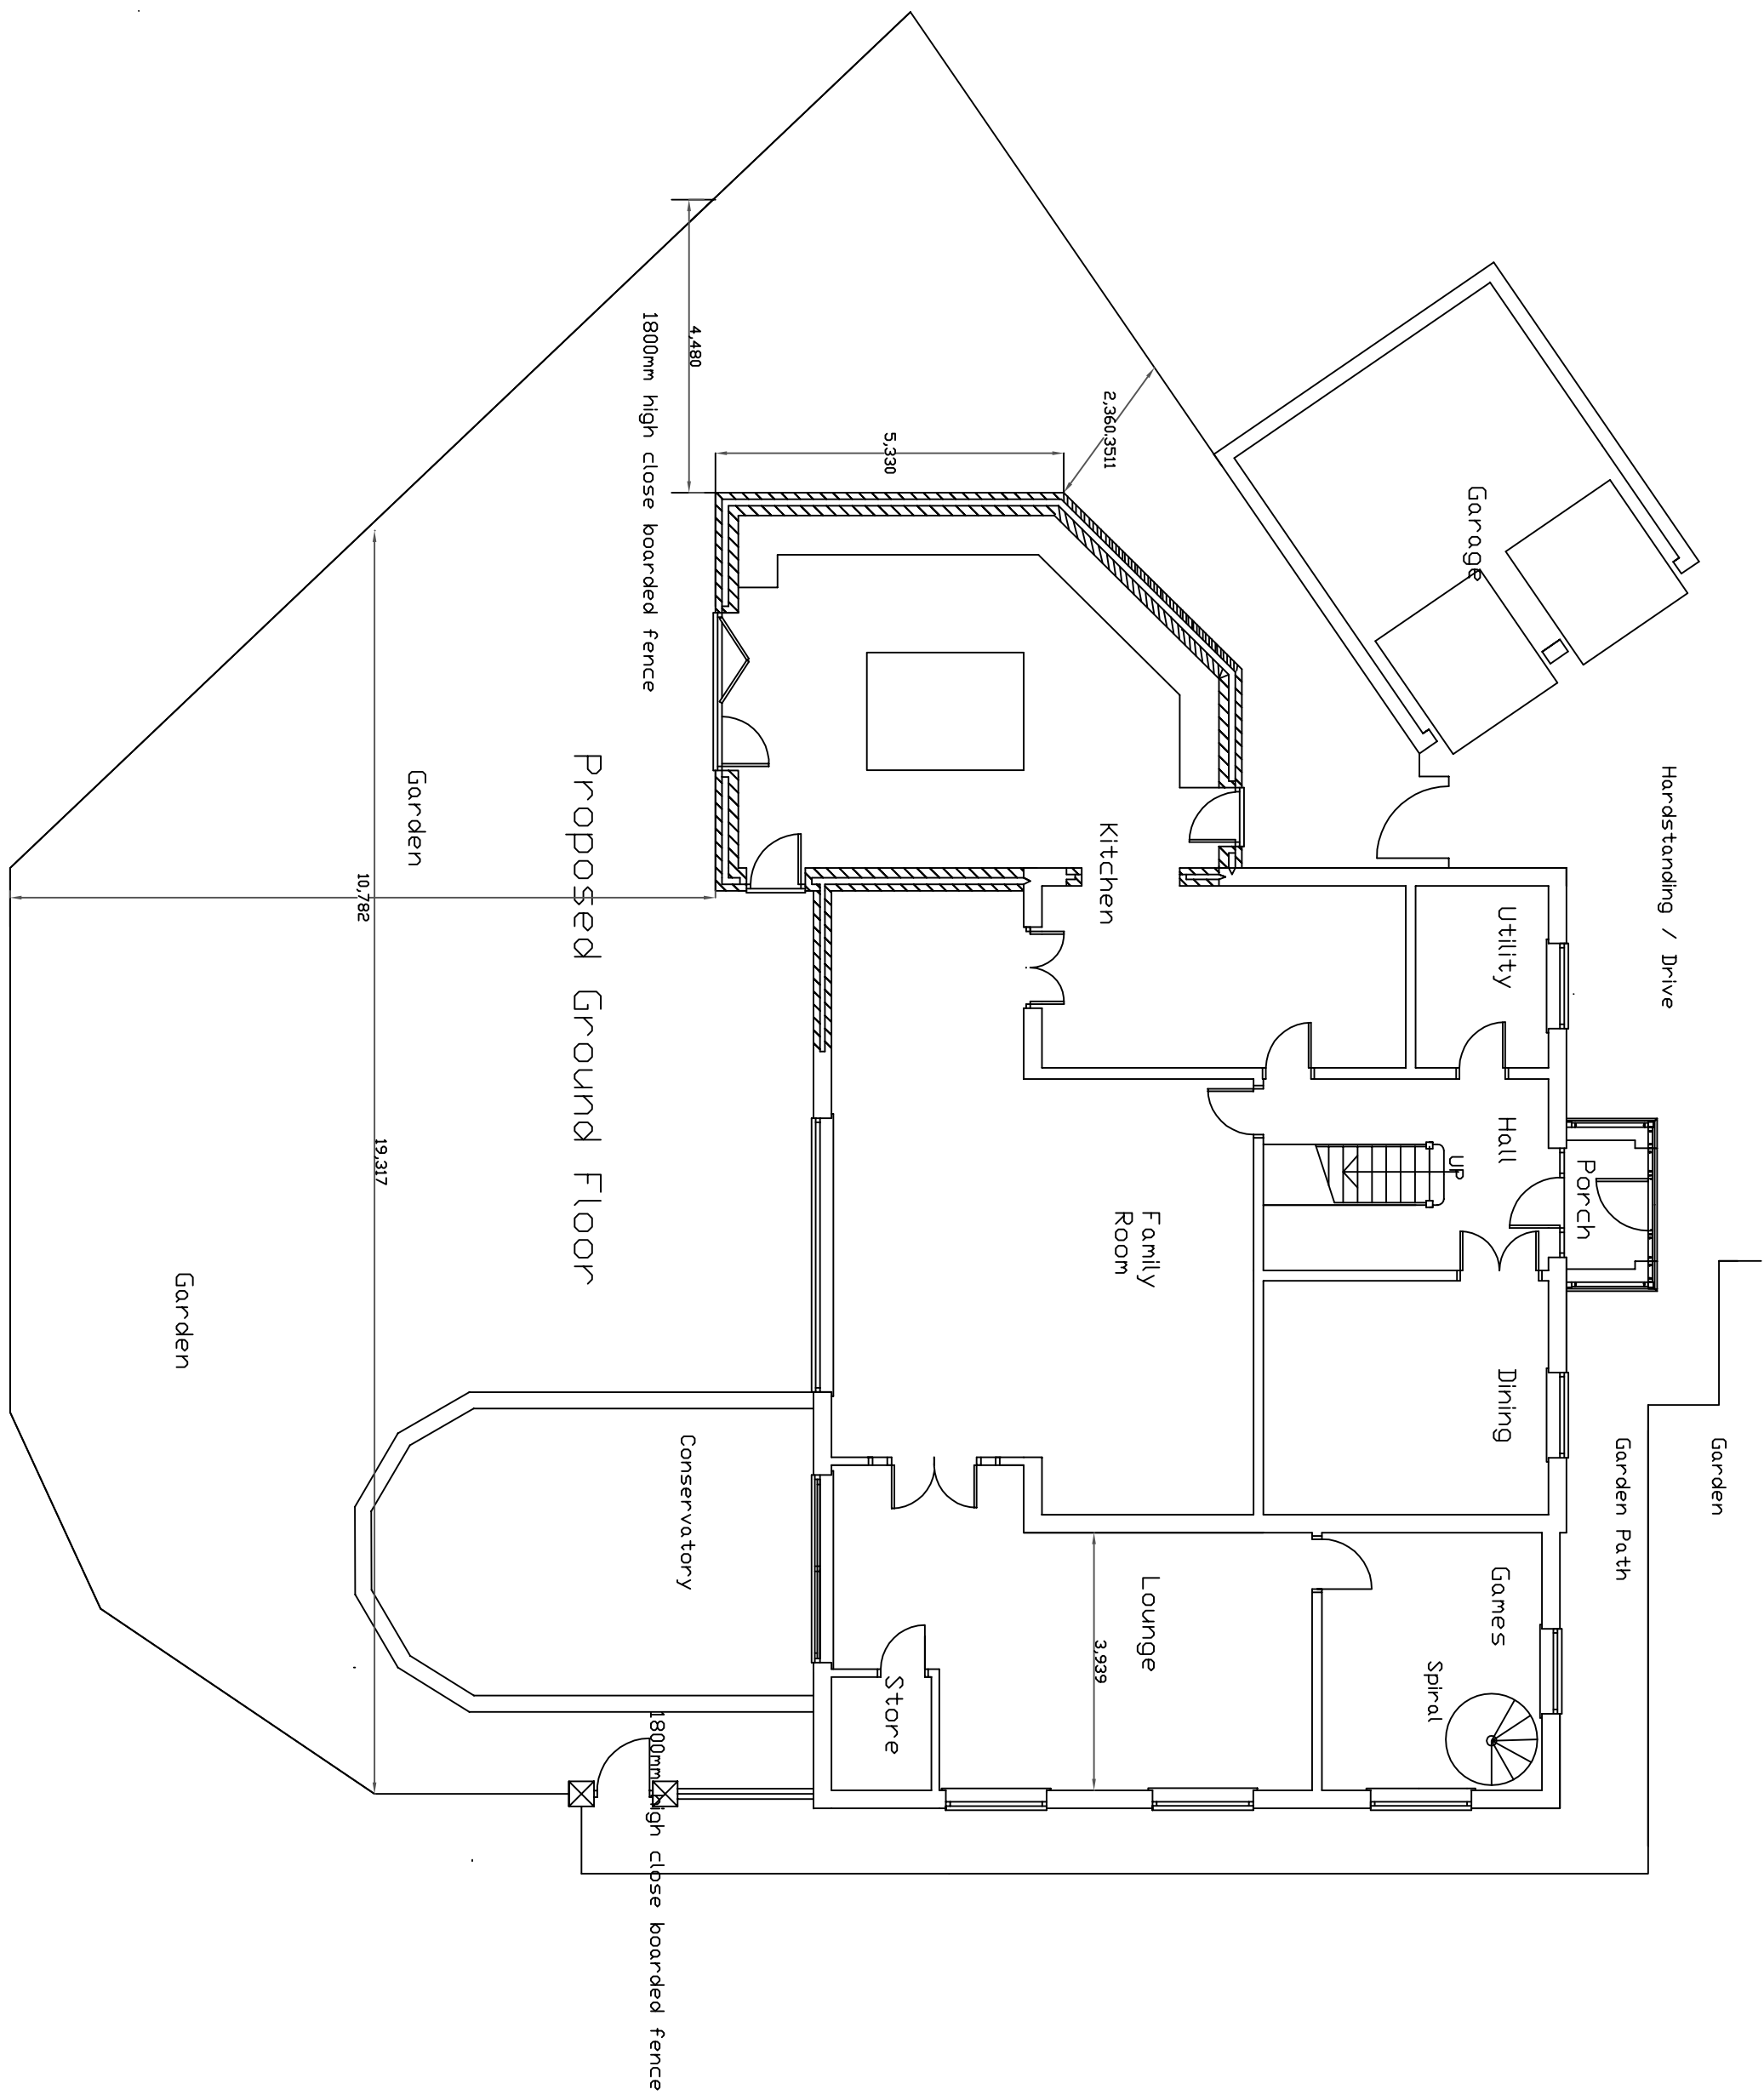

Proposed Alterations
12 Parkshiel
South Shields

Scale 1:200 1:100

Drawn April 26 Rev 2

Planning