




Existing Front Elevation

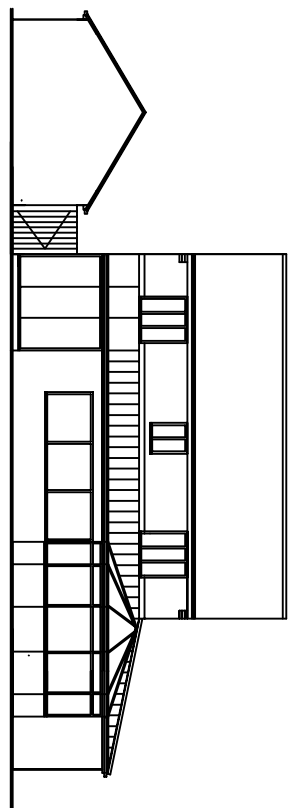


Existing Rear Elevation

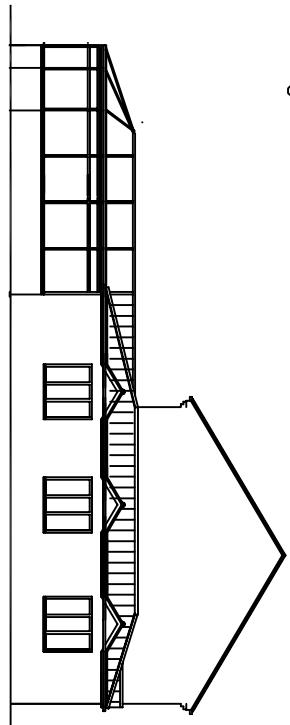


Existing Gable Elevation

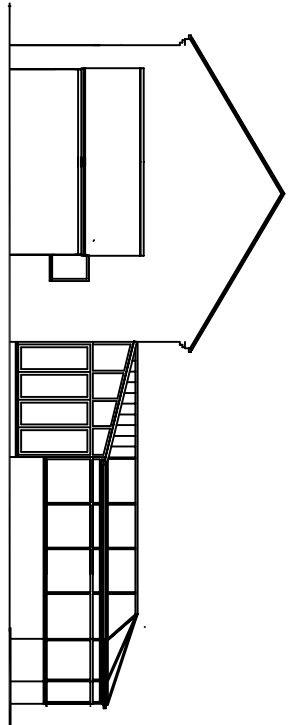


Existing Side Elevation

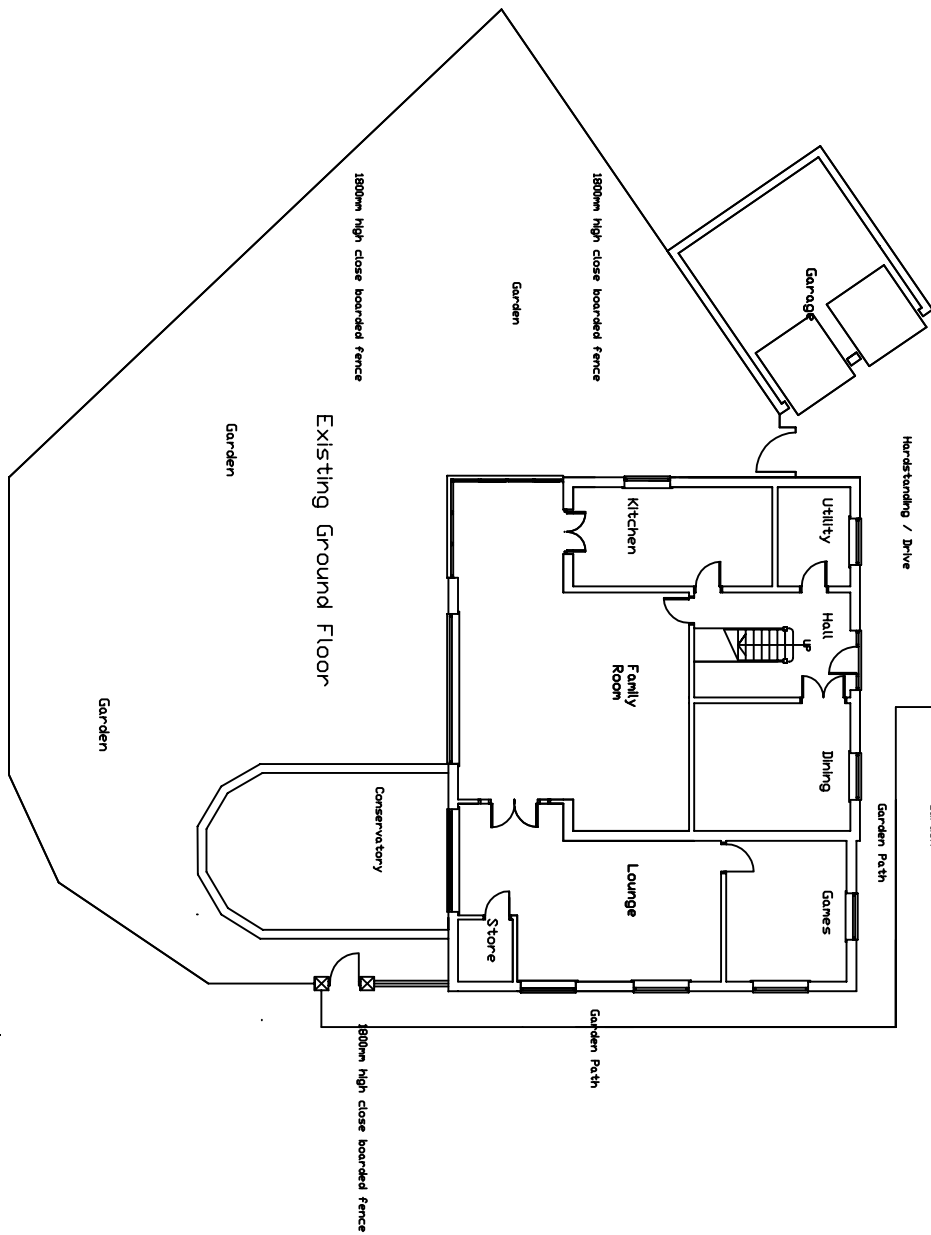


Existing Ground Floor

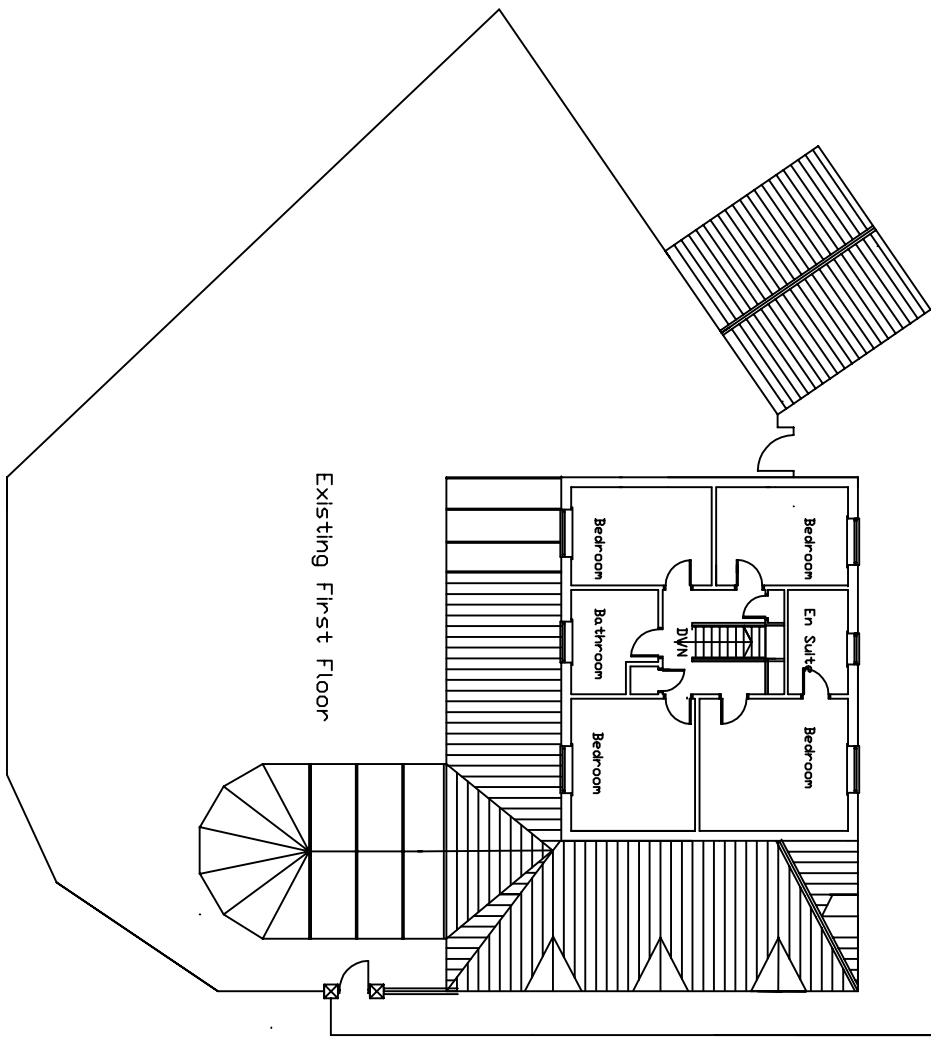


Existing First Floor

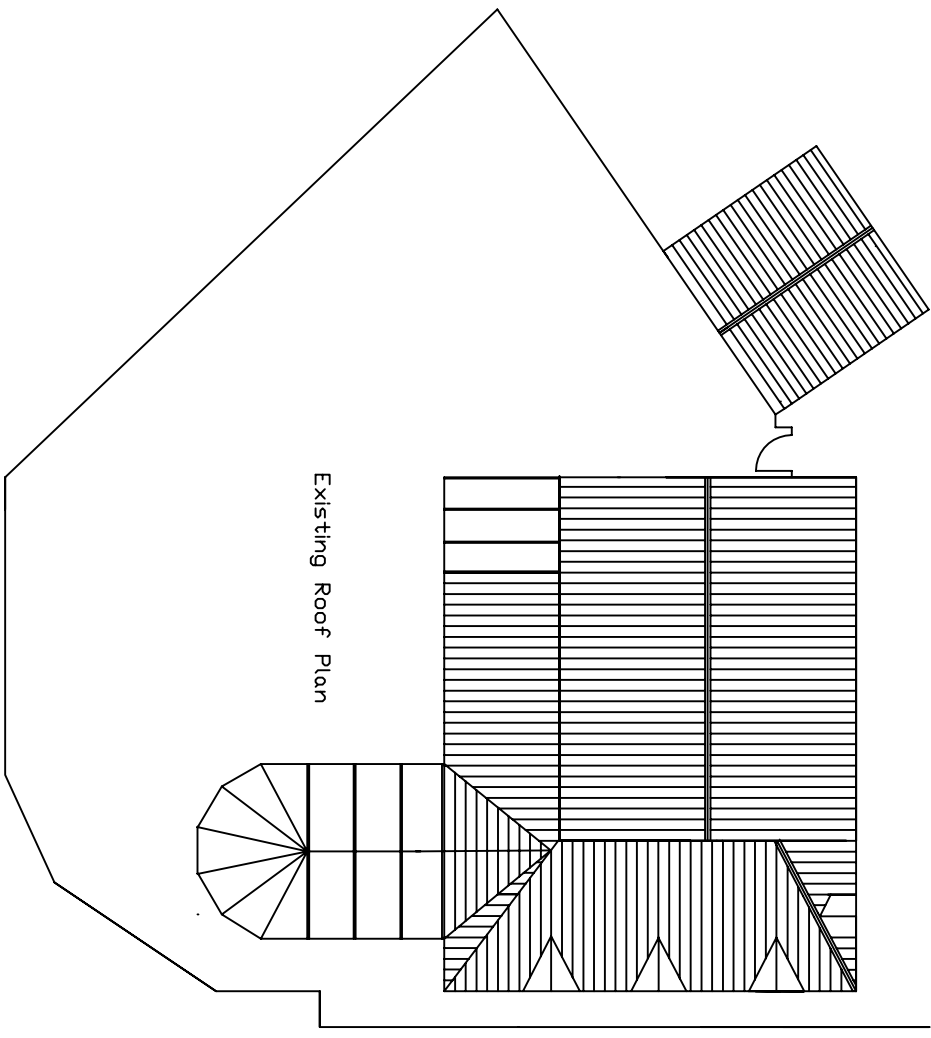


Existing Roof Plan

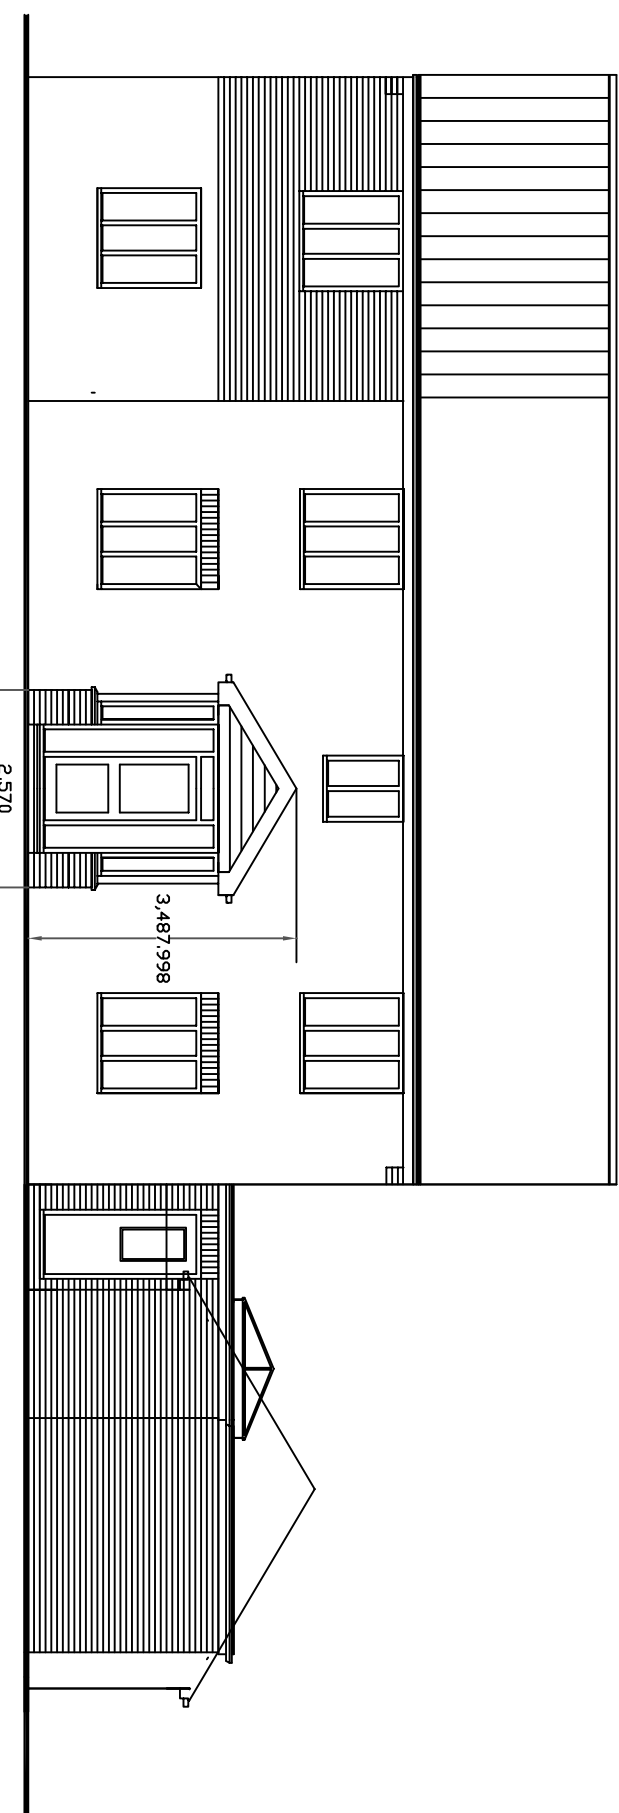


Proposed Front Elevation

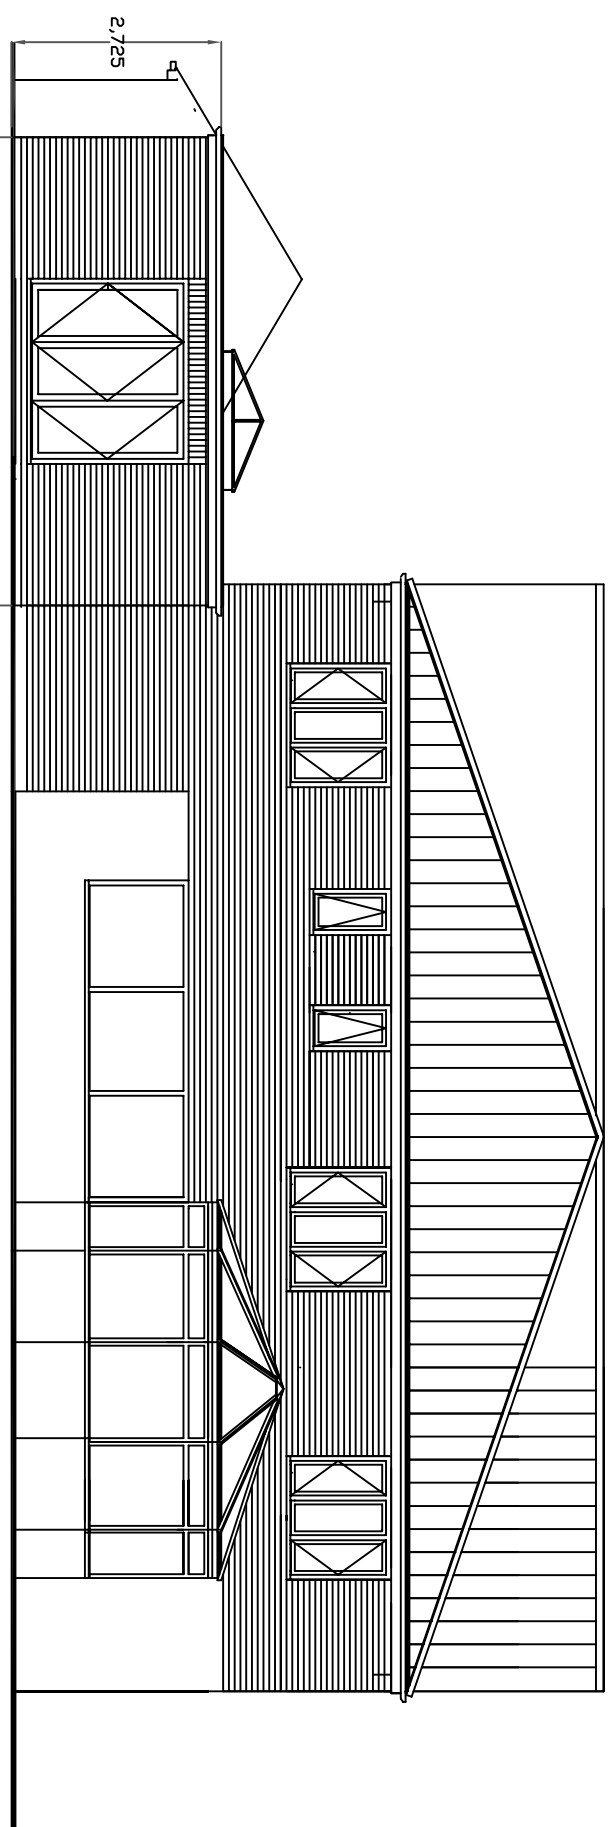


Proposed Rear Elevation

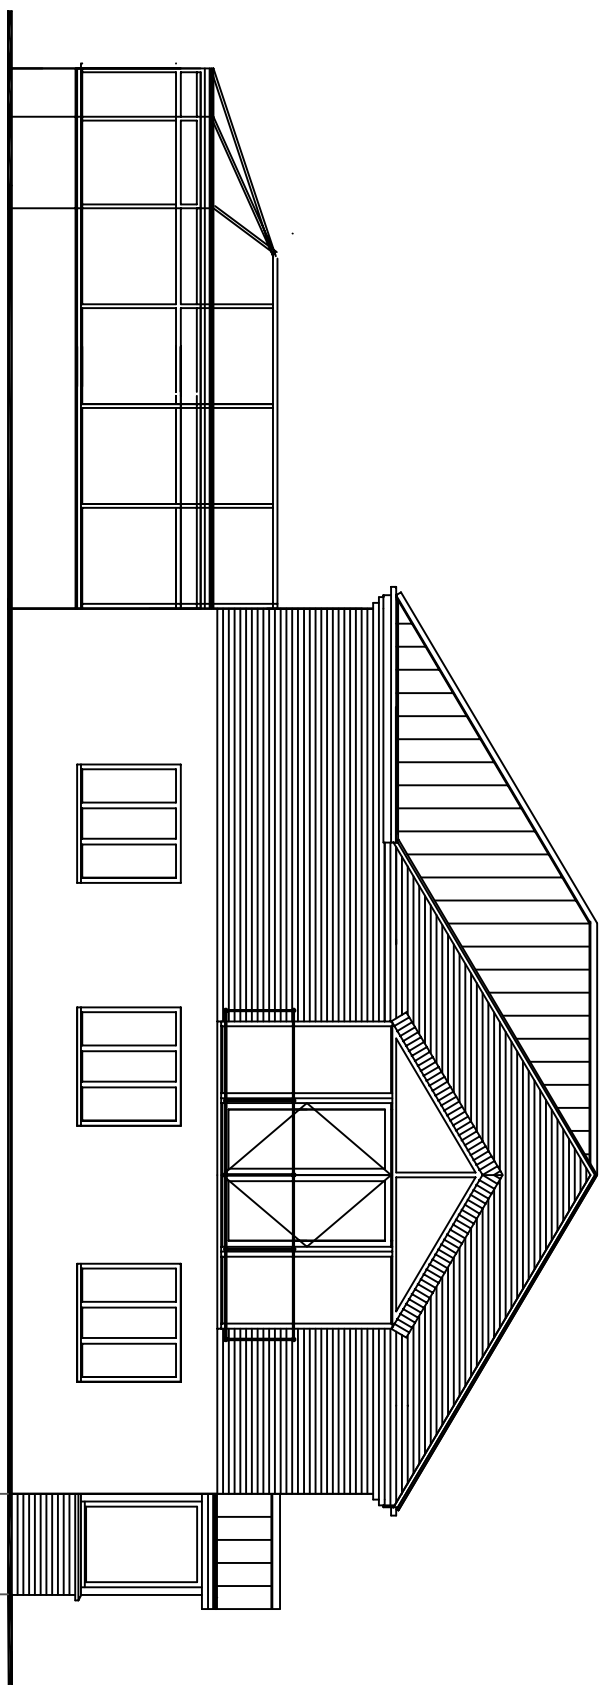


Proposed Gable Elevation

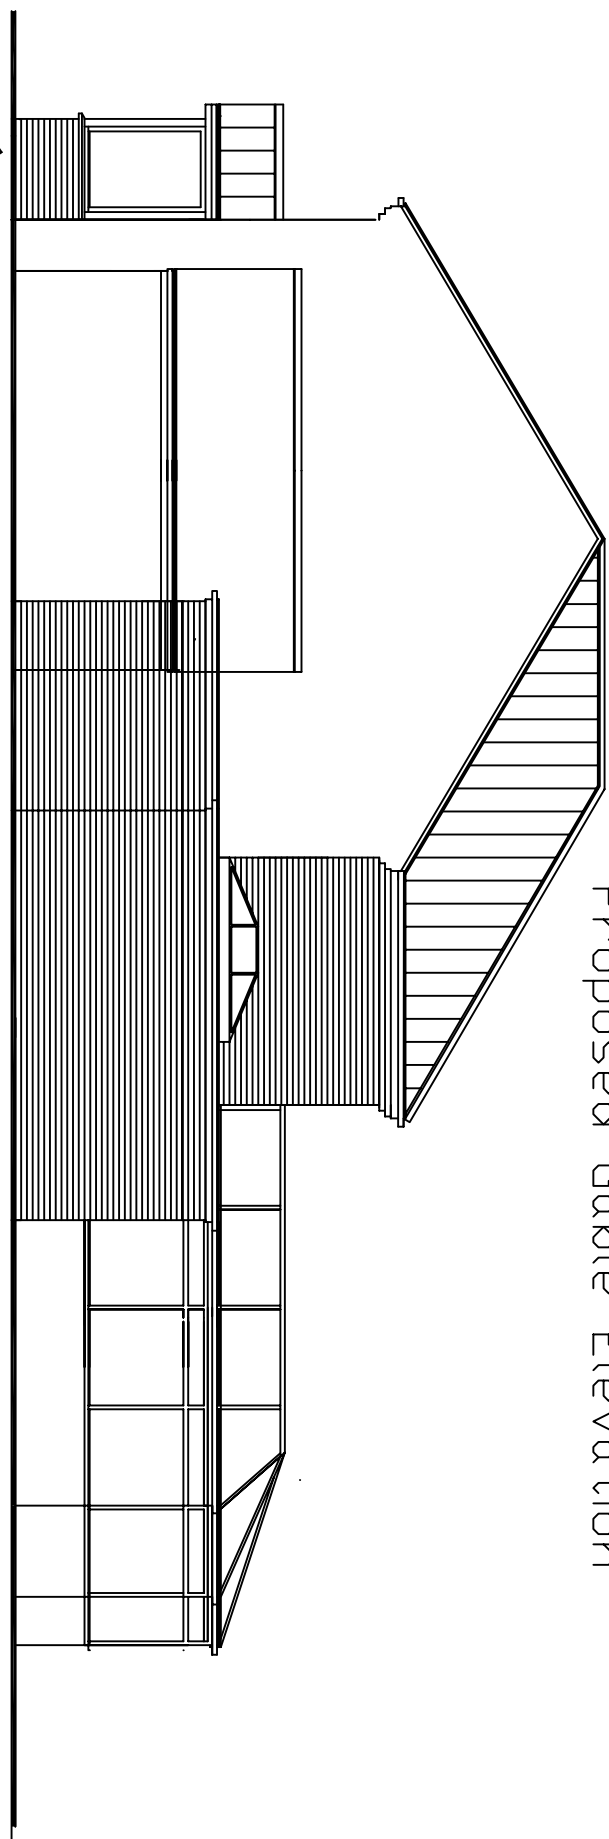


Proposed Side Elevation

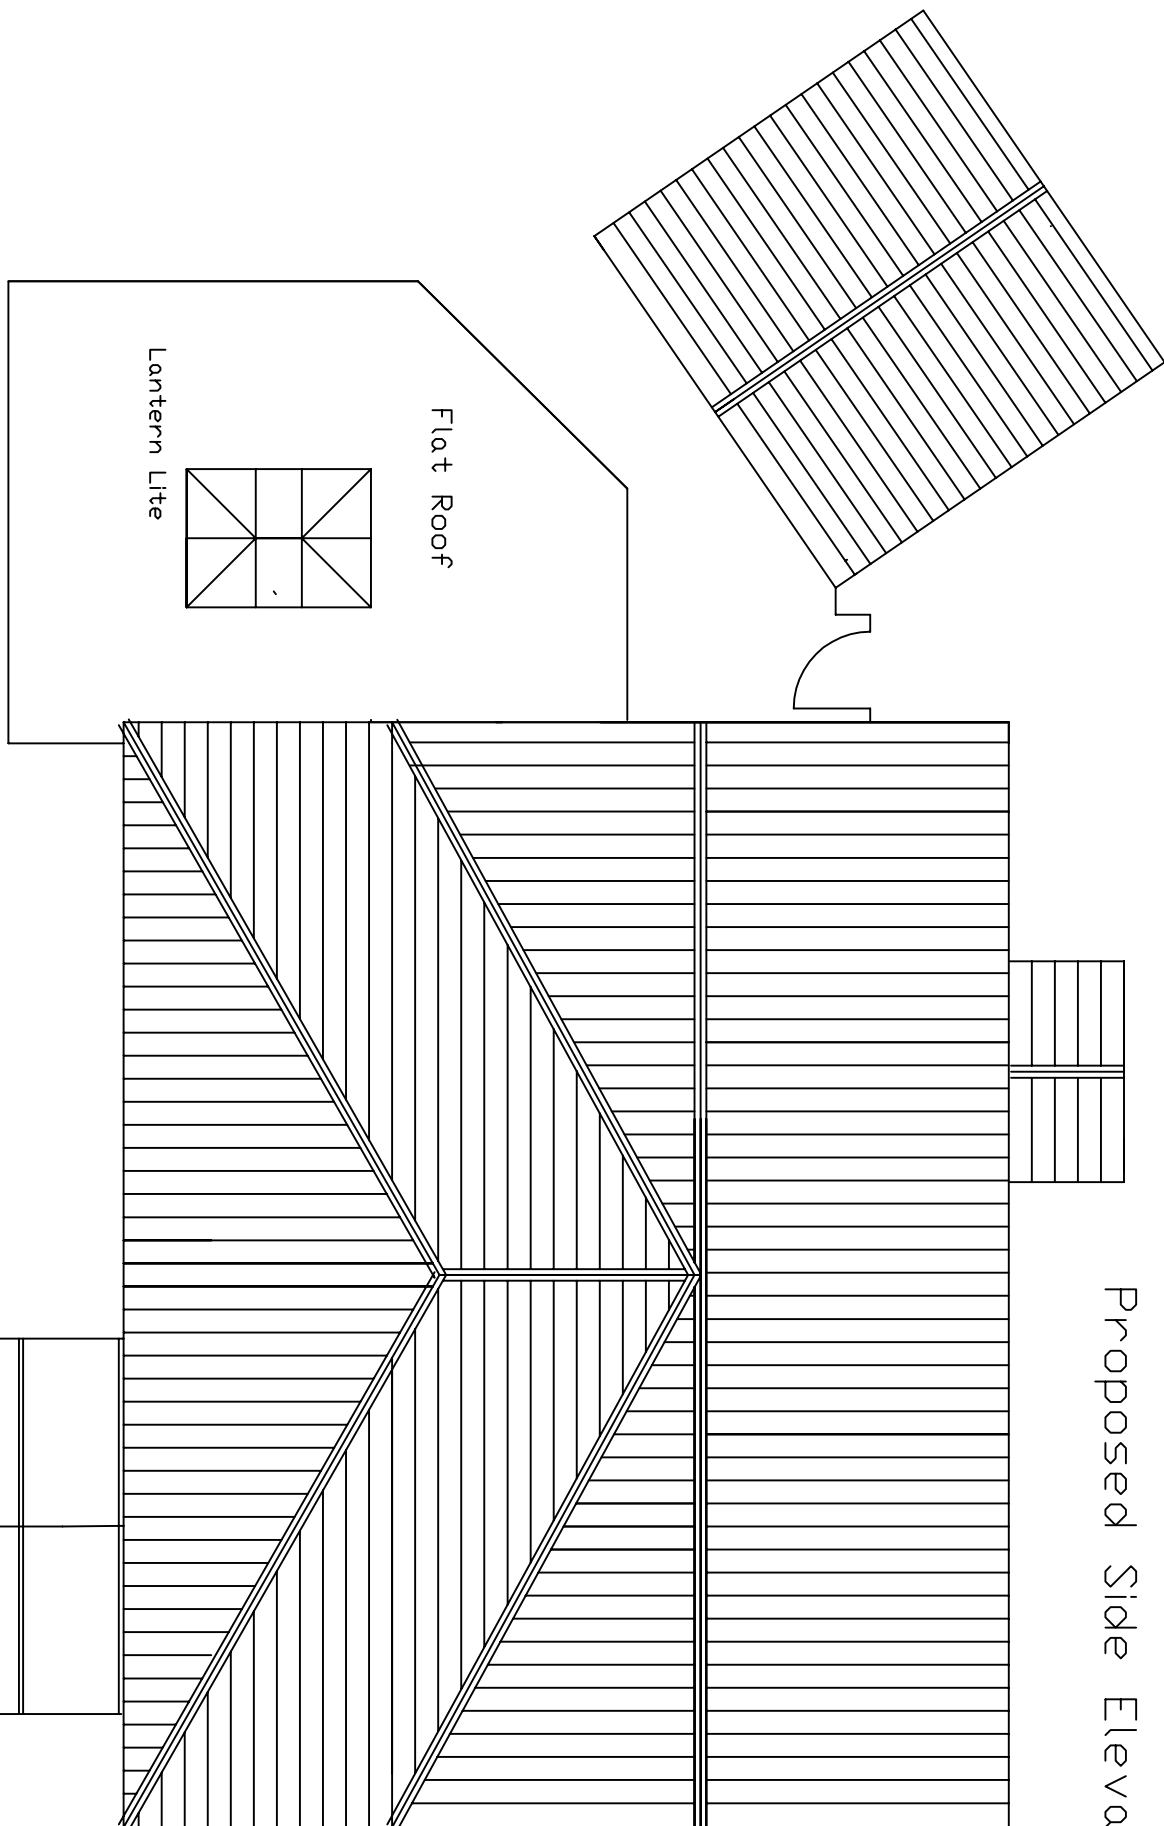


Proposed Roof Plan

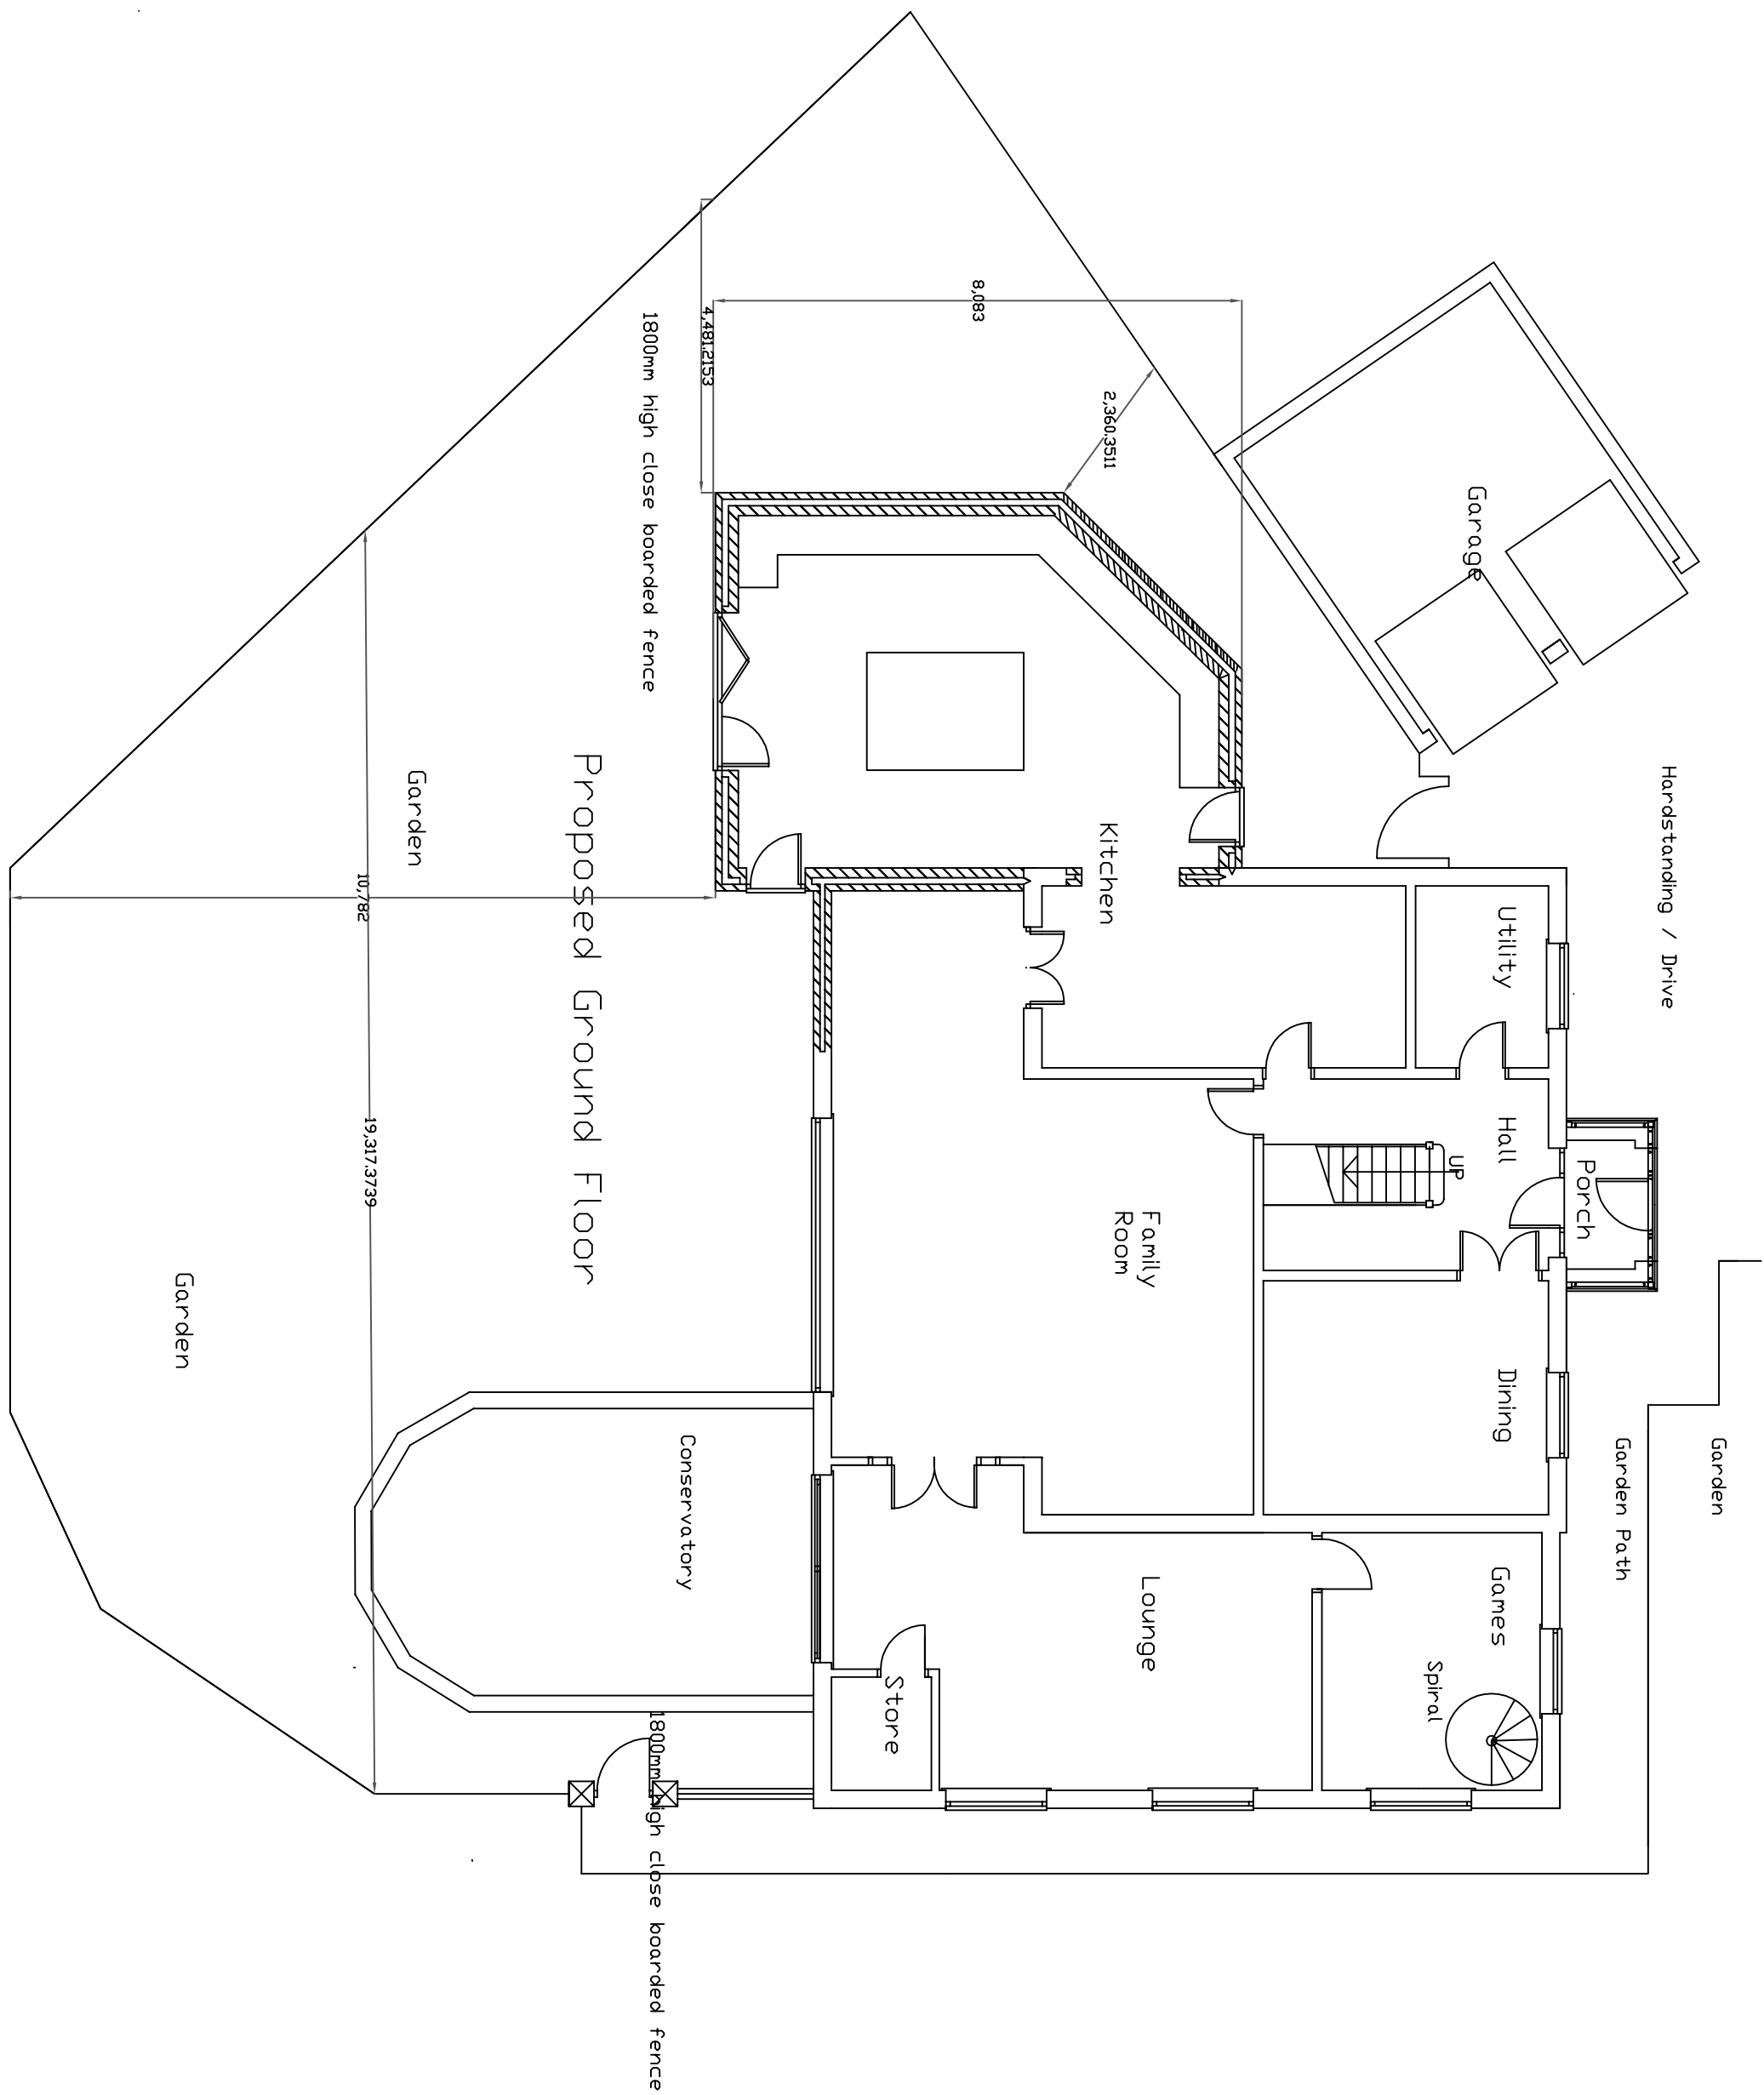


Proposed Ground Floor

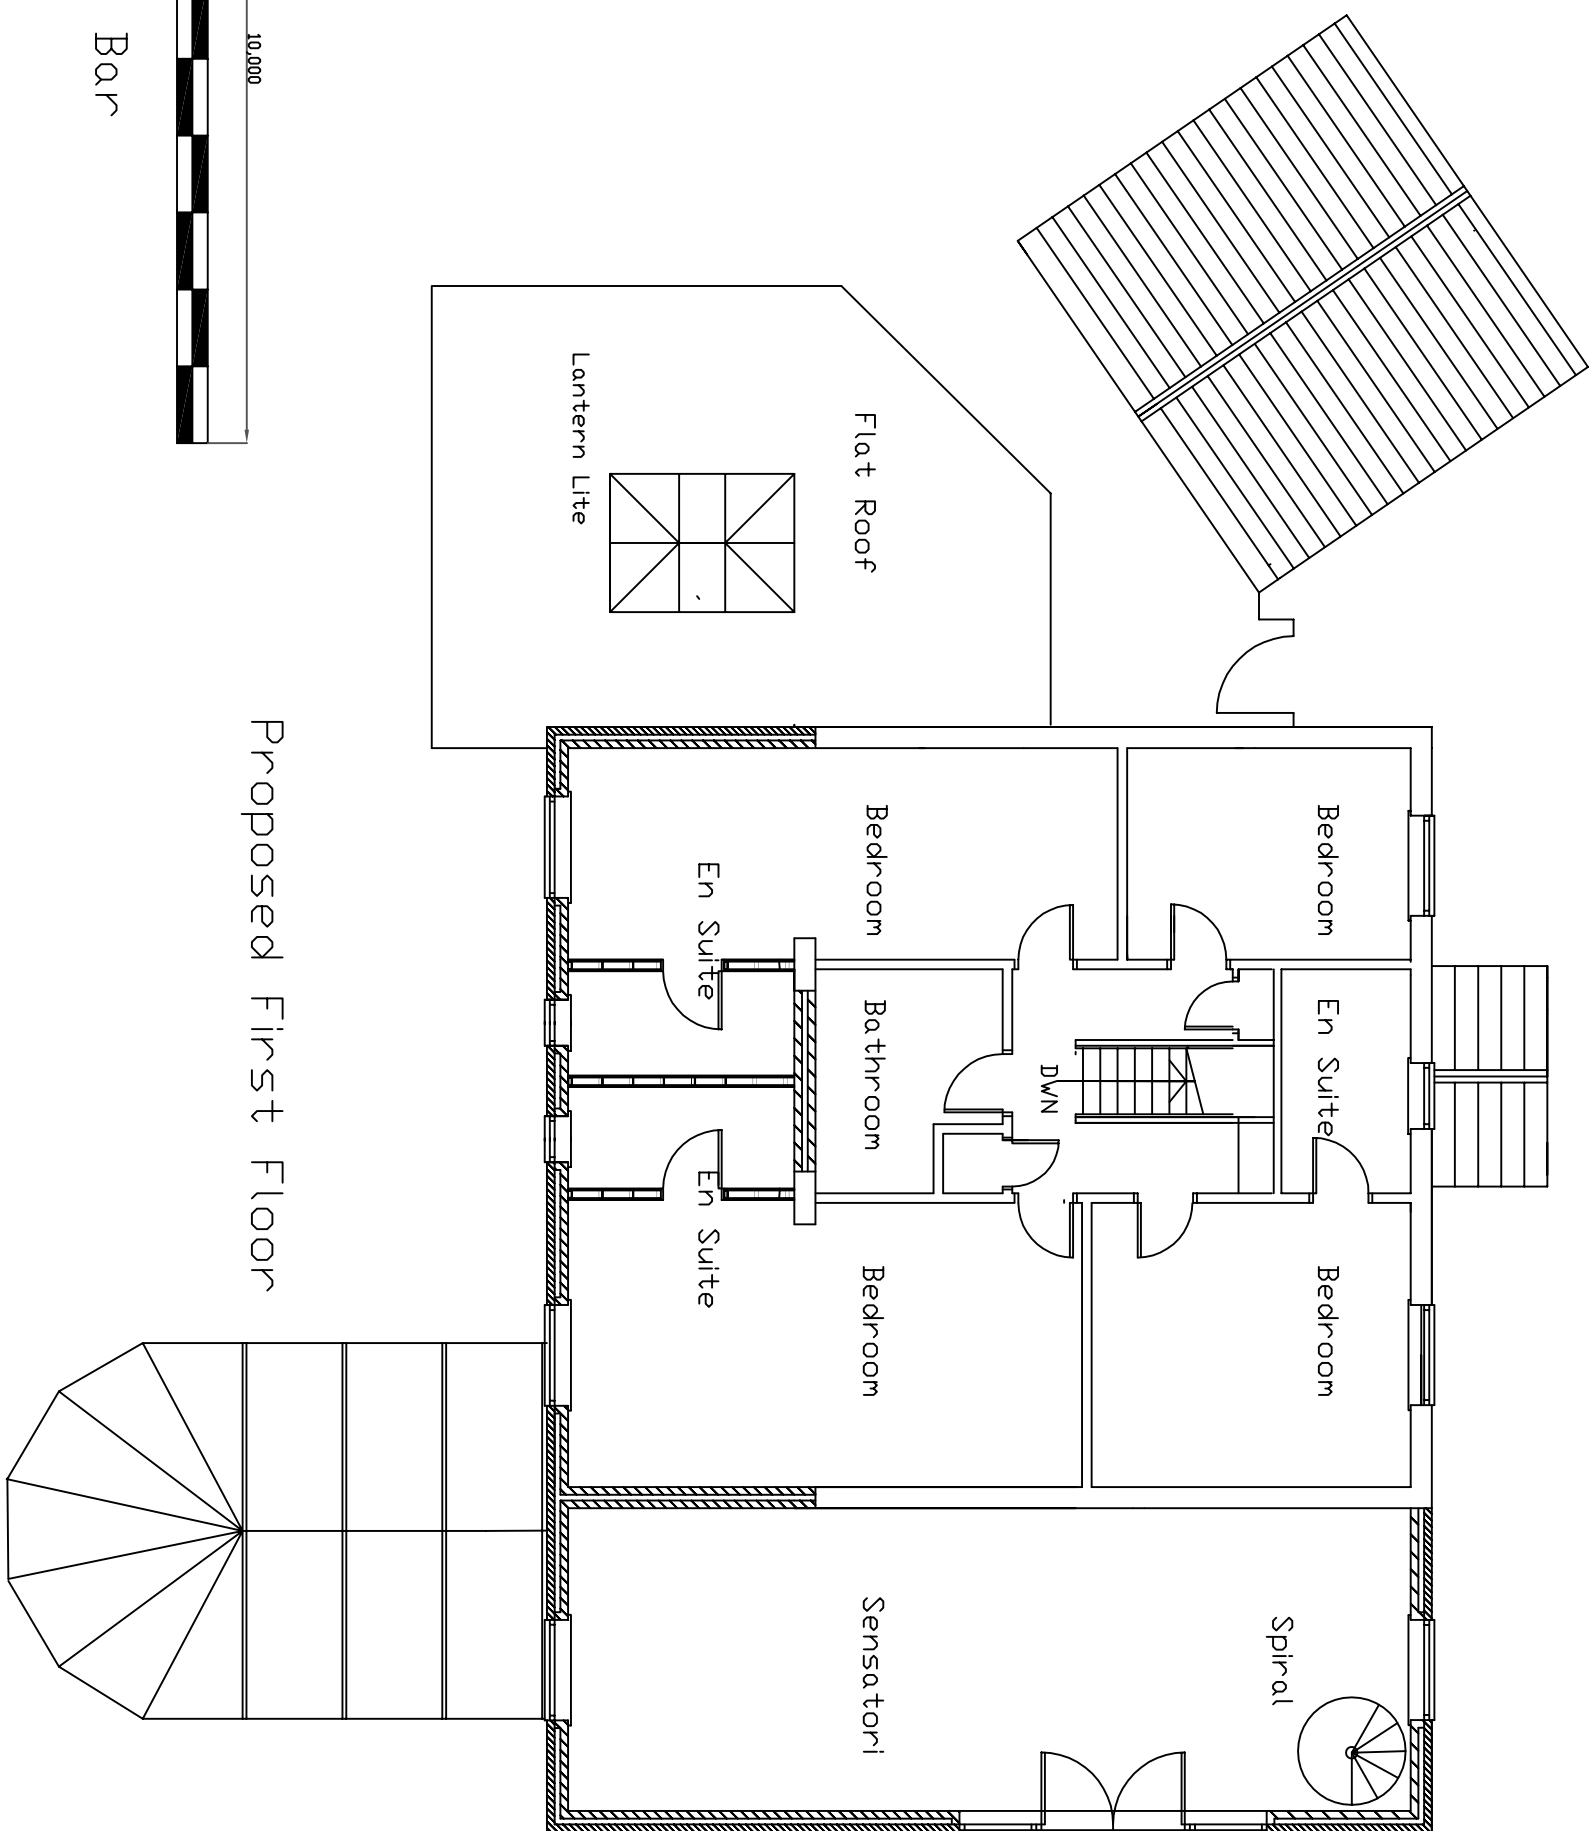

Proposed First Floor

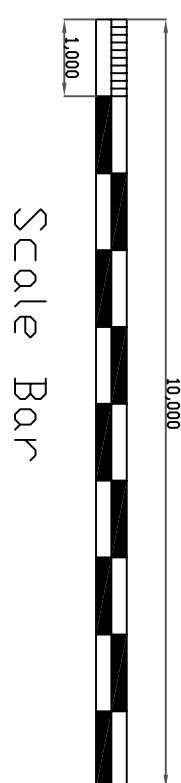

Scale Bar

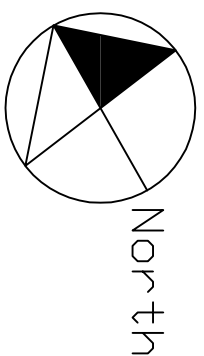

North

Proposed Alterations
12 Parkshiel
South Shields

Scale 1:200 1:100

Drawn April 26

Planning