
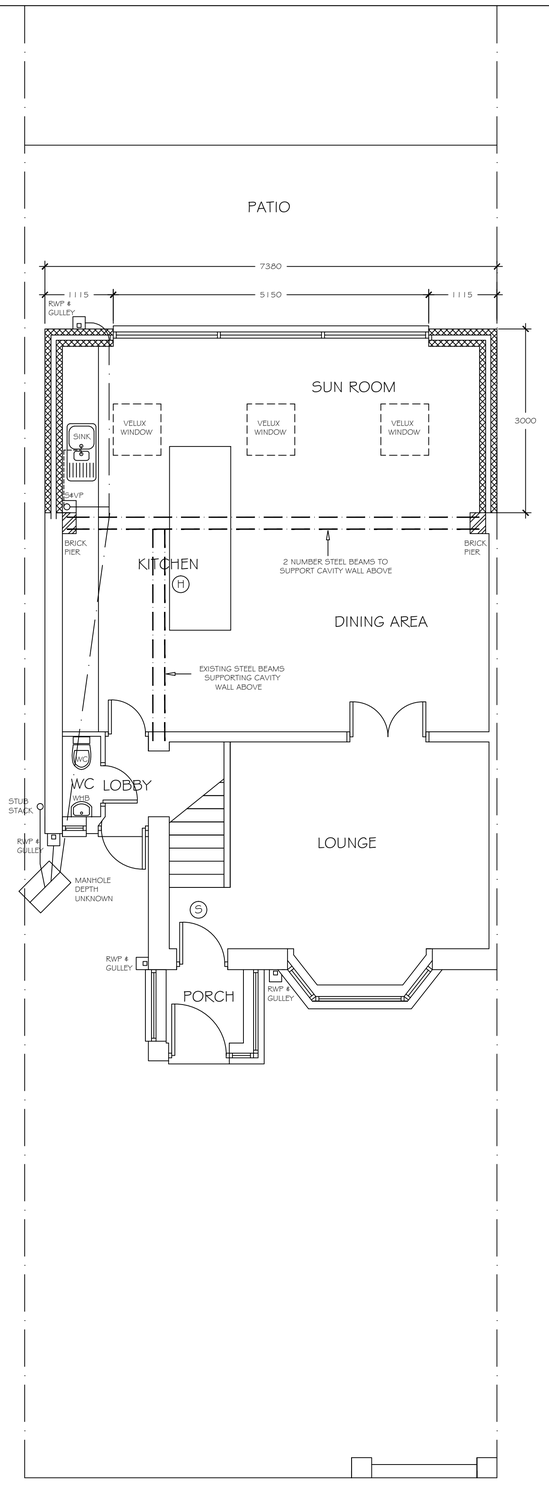


PROPOSED GROUND FLOOR PLAN

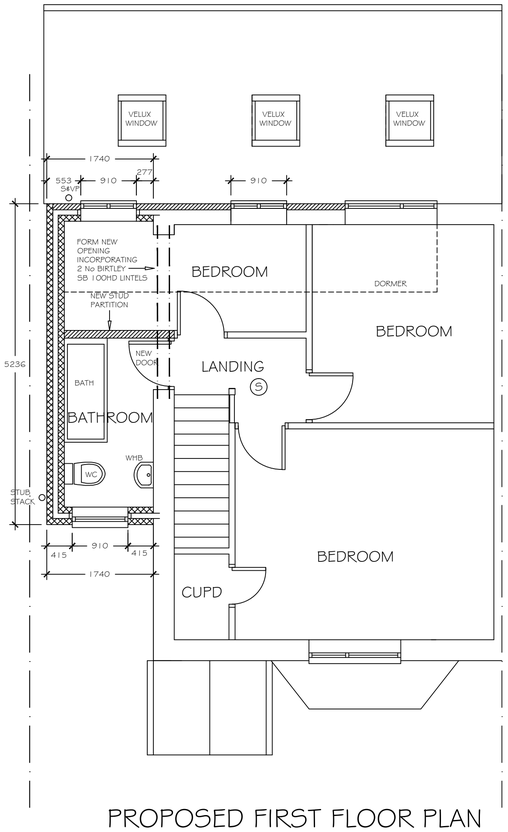


PROPOSED FIRST FLOOR PLAN

FIRE ALARM SYMBOLS


- (S) SMOKE DETECTOR
- (H) HEAT DETECTOR




PROPOSED FRONT ELEVATION

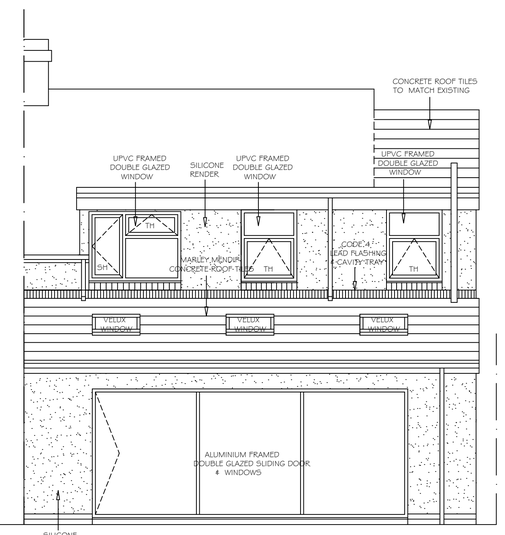


PROPOSED REAR ELEVATION

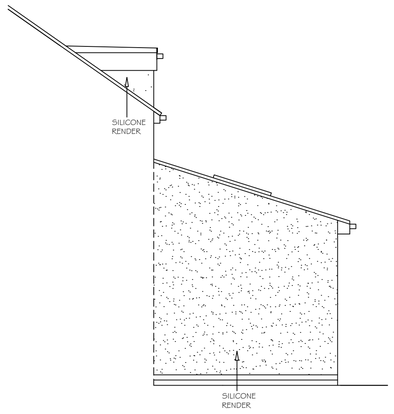

PROPOSED SIDE ELEVATION

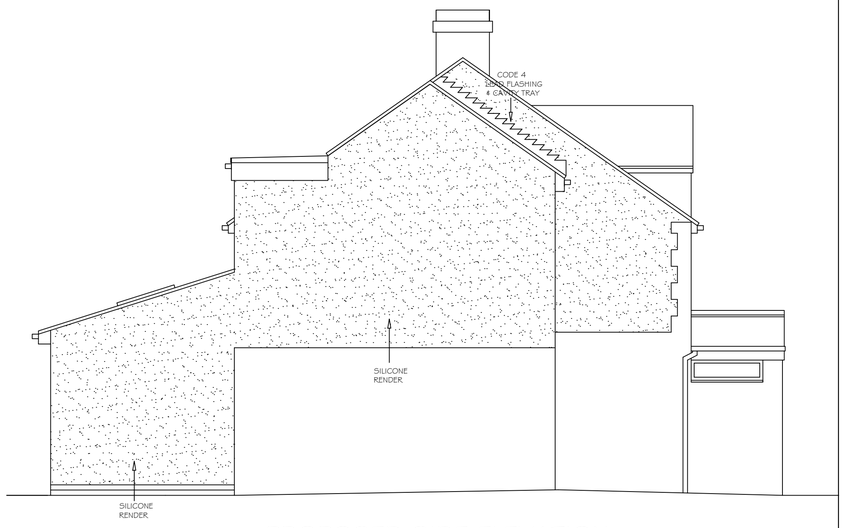

PROPOSED SIDE ELEVATION

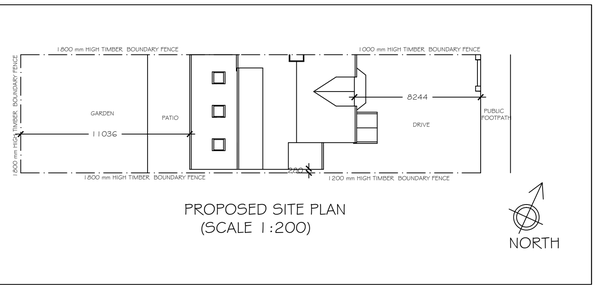

PROPOSED SITE PLAN
(SCALE 1:200)

REVISION	DESCRIPTION	DRAWN BY	DATE

KB design Architectural Services
SUITE 3,
TOWN HALL CHAMBERS,
7 BEACH ROAD,
SOUTH SHIELDS,
TYNE & WEAR,
NE33 2QA.
TEL : 0191 4566983
Email : mail@kbdesign.org.uk

TITLE

PROPOSED EXTENSIONS
23, HARTON RISE , SOUTH SHIELDS
EXISTING PLANS & ELEVATIONS

SCALE	DATE	DRAWN BY
1:50 & 1:200	17.07.2017	K.BUTLER
PROJECT No	DRAWING No	Revision
0521	2682	

THIS DRAWING AND/OR SPECIFICATION IS THE SOLE PROPERTY AND COPYRIGHT OF KB DESIGN AND MAY NOT BE DISCLOSED TO ANY THIRD PARTY OR REPRODUCED IN WHOLE OR IN PART WITHOUT THE PRIOR CONSENT OF AN AUTHORISED REPRESENTATIVE OF KB DESIGN.