


Do not scale from drawing
All dimensions to be checked on site discrepancies to be reported to client or designer
No works to commence until an asbestos survey has been commissioned and any identified asbestos removed and any party wall agreements have been obtained.
The client and contractor should ensure tat their duties under CDM 2015 Regulations are complied with. Ref also to the design risk assessment and the asbestos survey.

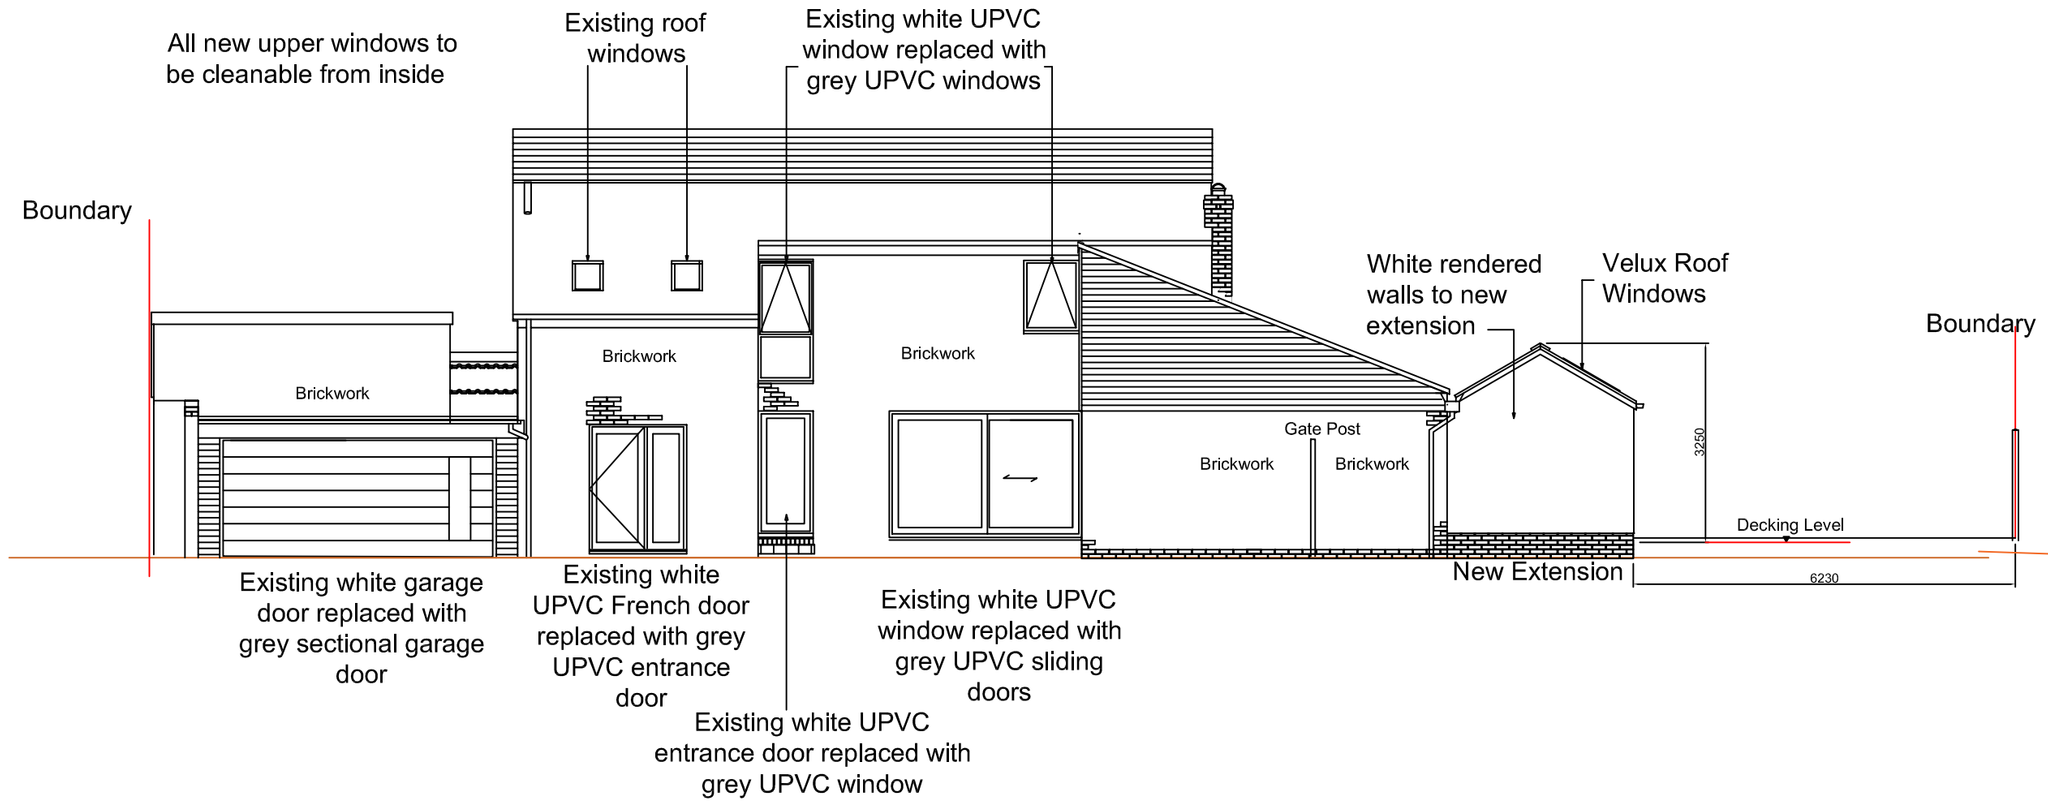

Proposed North West (Front) Elevation

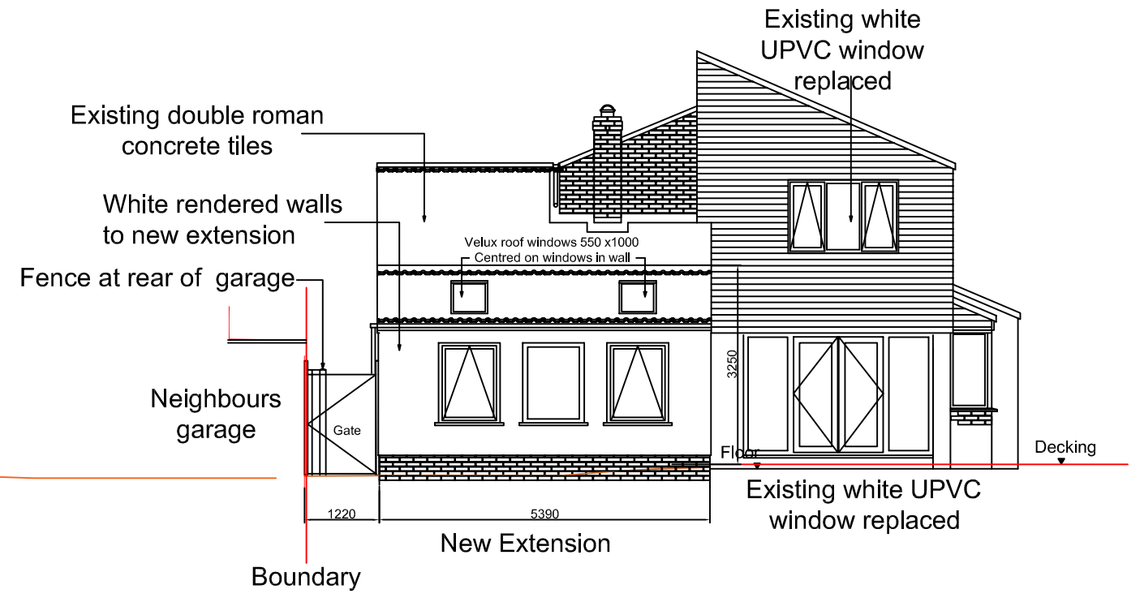

Proposed South West (Side) Elevation

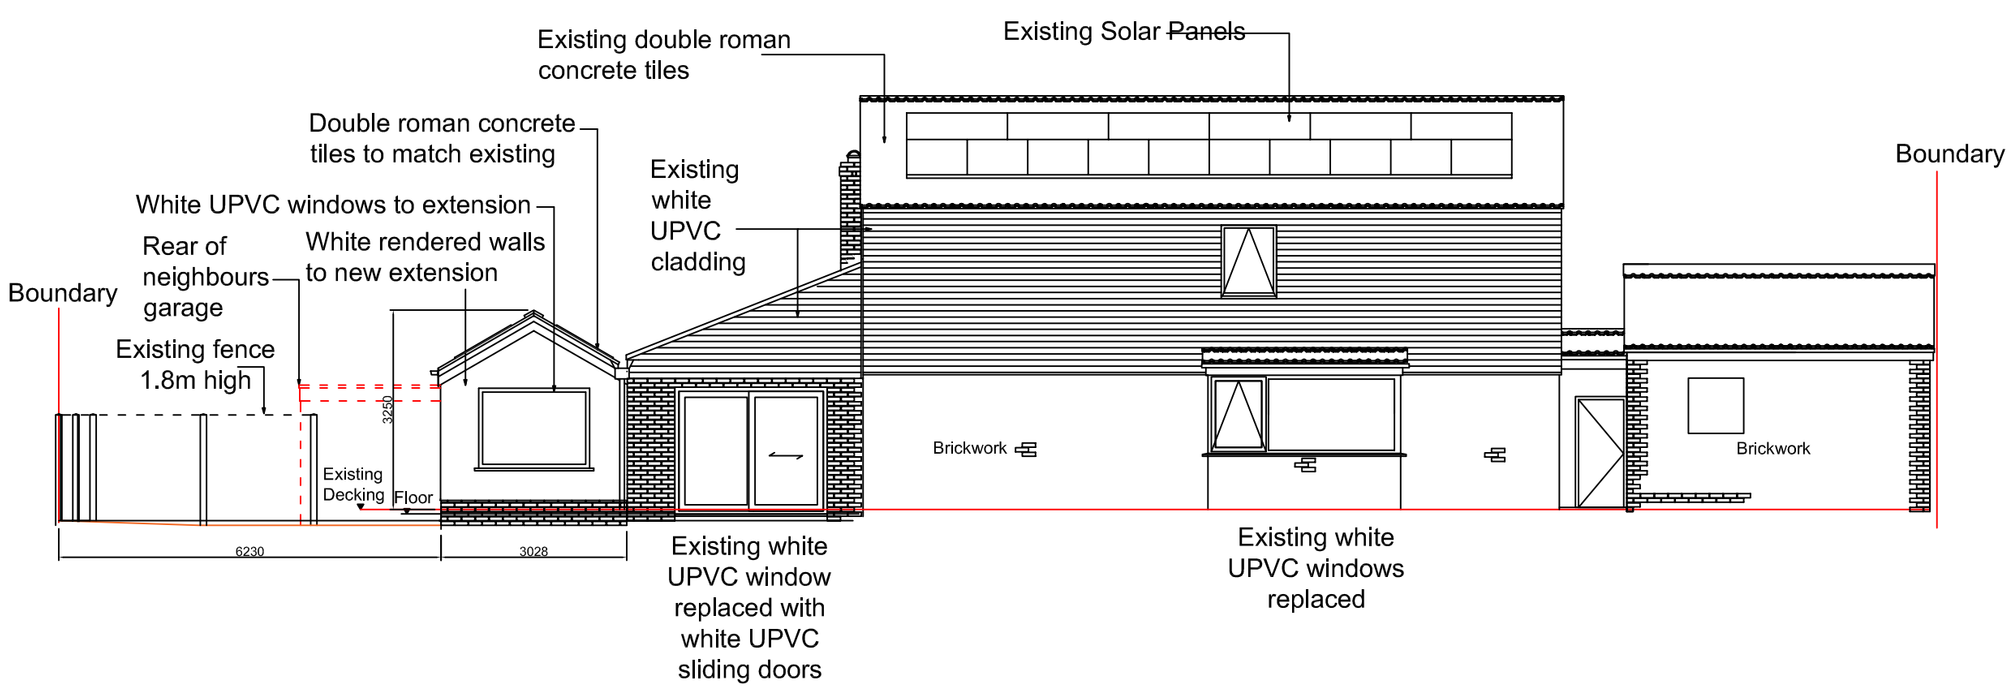

Proposed South East (Rear) Elevation

0 1 2 3

Picture window in South West elevation replaced with 3 individual windows, Roof lights increased in size	080817	B
Apex window in gable of new extension altered to plain rectangular window. 2 no velux roof windows added to new extension roof	250717	A
Revisions	Date:	

Access and Inclusion by Design
69 Coleridge Avenue
South Shields
Tyne and Wear
NE33 3HA
T 0191 420 0634
E dgribble@aidaccess.co.uk

Client: Mr and Mrs Dodds

Project: 64 Mitford Road, South Shields, NE34 0EQ
Demolition of conservatory and erection of extension and alterations to front elevation

Drawing Title: Proposed Elevations

Drawn:	DJG	Scale:	1:100 @ A2
Checked:		Date:	May 2017

Project No:	Drawing No:	Rev
021	021-204	B