
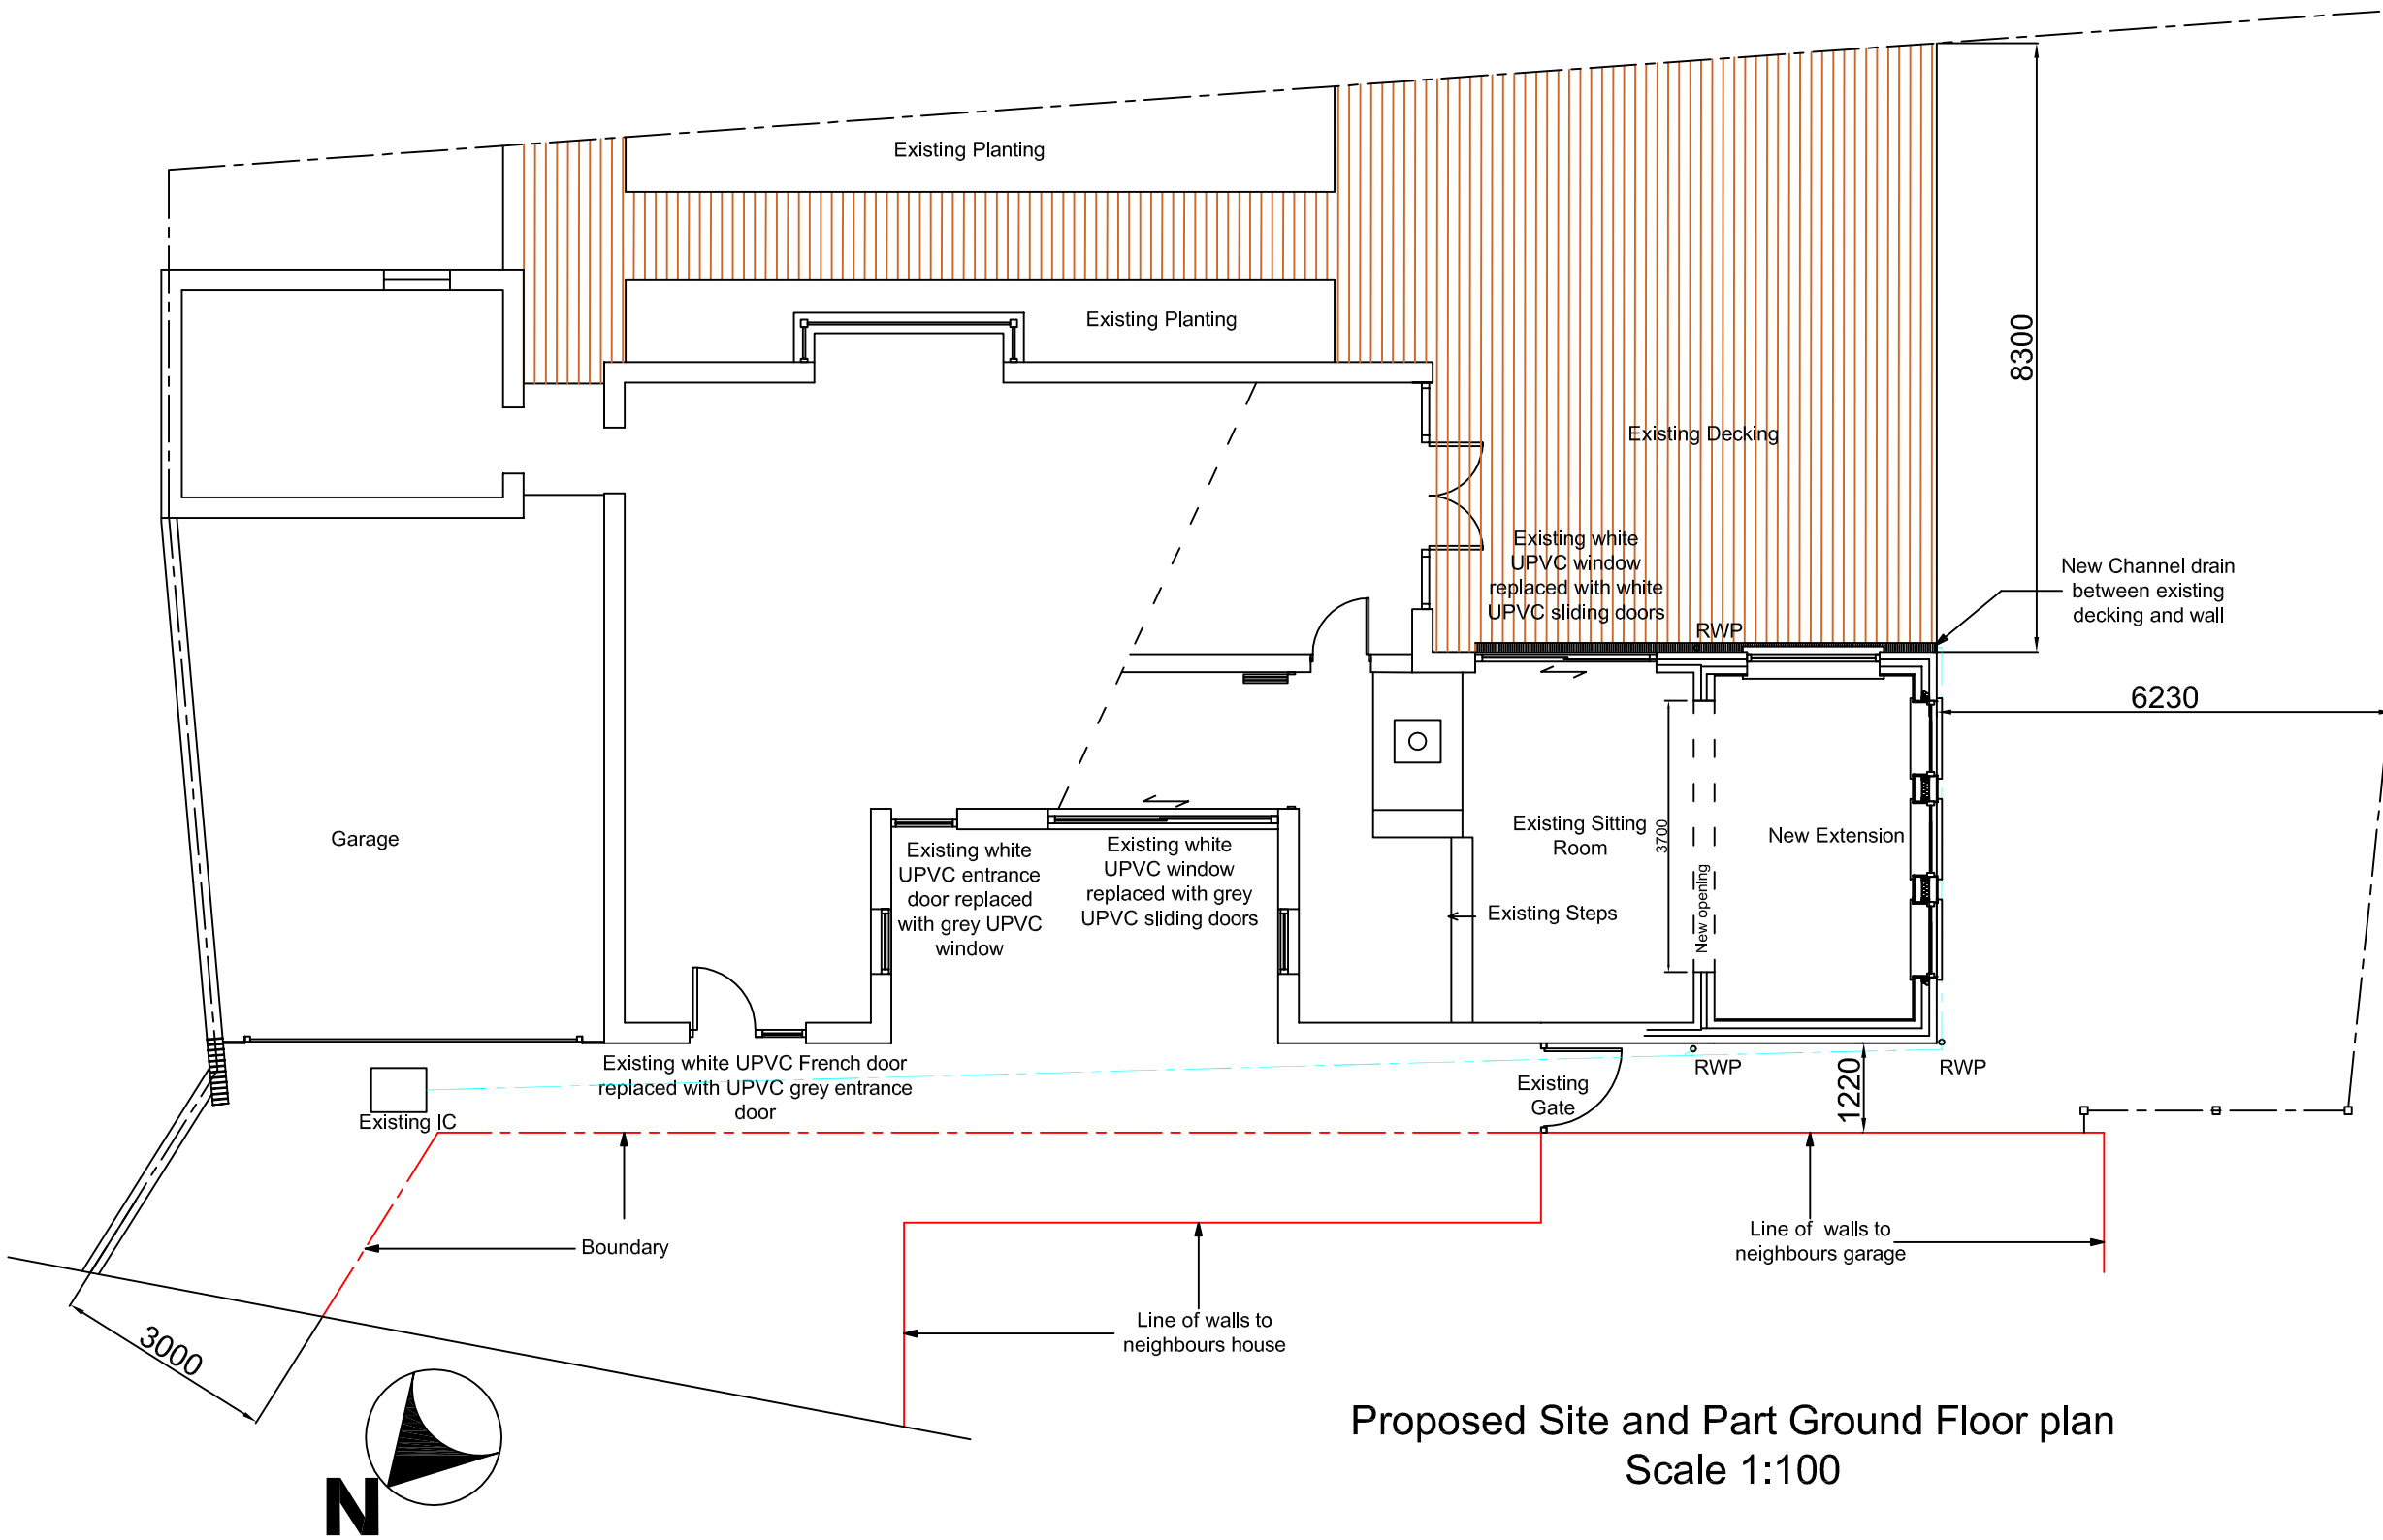


Proposed Site and Part Ground Floor plan
Scale 1:100

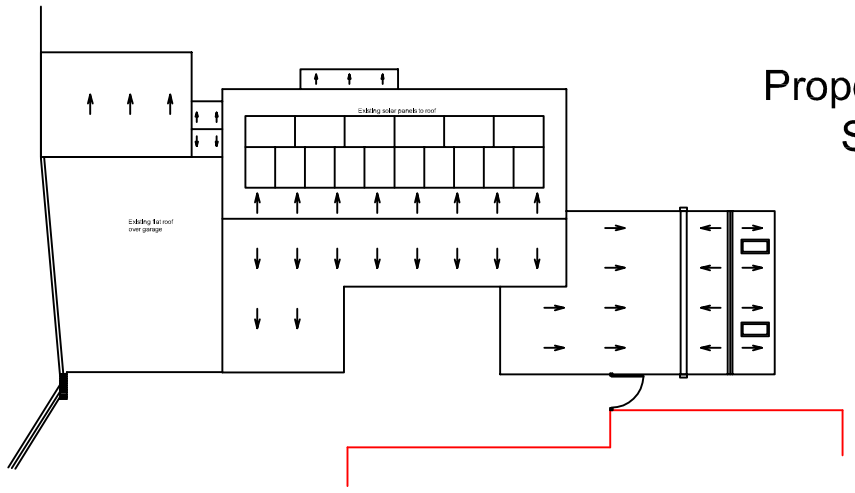

Proposed Roof Plan
Scale 1:250

Picture window in South West elevation replaced with 3 individual windows. Roof windows added to extension.	080817	A	
Revisions	Date:		

Access and Inclusion by Design
69 Coleridge Avenue
South Shields
Tyne and Wear
NE33 3HA
T 0191 420 0634
E dgribble@aidaccess.co.uk

Client: Mr and Mrs Dodds

Project: 64 Mitford Road, South Shields, NE34 0EQ
Demolition of conservatory and erection of extension and alterations to front elevation

Drawing Title: Proposed Site, Part Ground Floor and Roof Plan

Drawn:	DJG	Scale:	1:100 & 1:250 @ A3
Checked:		Date:	May 2017

Project No:	Drawing No:	Rev
021	021-201	A