



Proposed Mortimer Road Elevation Scale 1:100

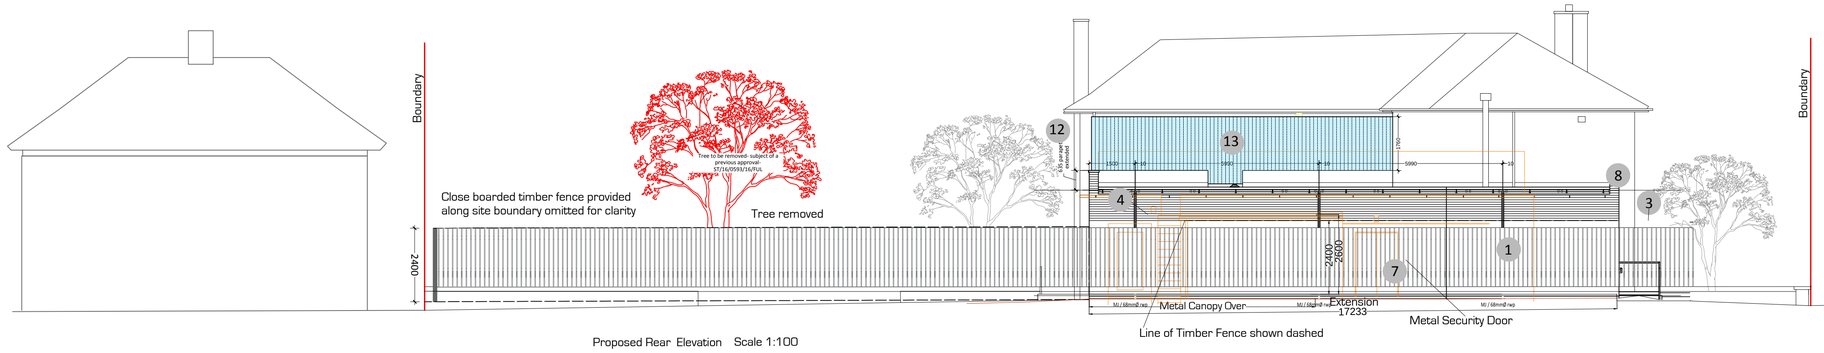


Proposed Rear Elevation Scale 1:100

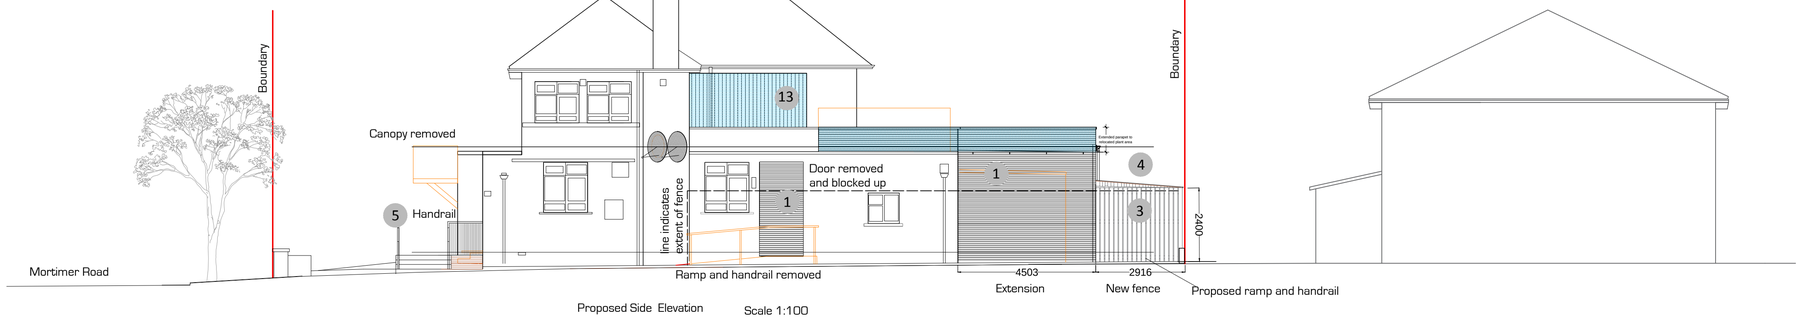

Proposed Side Elevation Scale 1:100



Proposed Cauldwell Ave Elevation Scale 1:100

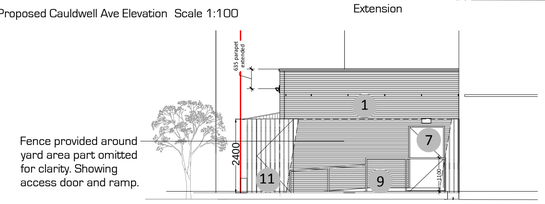

Proposed Cauldwell Ave Part Elevation Scale 1:100

	Revision	Date	By	Chk.
A	Neighbouring building on Cauldwell Ave correctly located. Door to yard area relocated	270416	FKM	AJM
B	External platform added adjacent to entrance	040516	FKM	AJM
C	Labelling of road names corrected and timber fence extented to 219 Mortimer Road	240516	FKM	AJM
D	External ATM added	260516	FKM	AJM
E	Fence extent to Cauldwell Ave corrected	200916	RCL	AJM
F	Plant area relocated,roof terrace parapet raised, BOH ramp and access door relocated, escape gate from yard added.	280917	HB	AJM

KEY TO ELEVATIONS

1. Facing brick to match existing - Previously approved, application ref - ST/0593/16/FUL
2. Aluminium shopfront single sliding door with external security shutter, shutter box and guides to be aluminium PPC grey RAL 7043
3. 2400 mm high close boarded timber fence - Previously approved, application ref - ST/0593/16/FUL
4. 7.7m x 2.7 m wide and 2.6 m high profiled metal sheeting external canopy with galvanized steel legs - Previously approved, application ref - ST/0593/16/FUL
5. New external platform formed with steps and handrail around - Previously approved, application ref - ST/0593/16/FUL
6. ATM - Previously approved, application ref - ST/0593/16/FUL
7. External metal security door - Relocated from previously approved application ref - ST/0593/16/FUL
8. Pressed metal flashing cope
9. New ramp formed and handrails - Relocated from previously approved application ref - ST/0593/16/FUL
10. Metal light pole 4.2 m high - Previously approved, application ref - ST/0593/16/FUL
11. 1200mm Wide Fire Escape Gate to Yard Fence.
12. Earlier proposed parapet extended.
13. Plant Area and fence located on First Floor roof terrace.

Do Not Scale Dimensions from Drawings.
All dimensions to be verified on site, and any discrepancy to be notified to the Architect.

AMCA ARCHITECTS
Castlecroft Business Centre Tom Johnston Road
Dundee DD4 8XD
T: 01382 774111 F: 01382 739382
mail@amcaarchitect.co.uk

The co-operative food

Drawn by	Checked by	Date	Scale
FKM	AJM	MAR 2016	1:100 @ A1

Job
THE CO-OPERATIVE CONVENIENCE STORE
FORMER MARINER PUBLIC HOUSE
MORTIMER ROAD, SOUTH SHIELDS

Drawing
PROPOSED ELEVATIONS

Co-operative Proj No.	AMCA Job No.	Drawing No.	Rev.
0000	3192	PL_005	F

CAD Ref: 00_XX.dwg