
Note:
Due to the close proximity of housing at the rear of the store the exact positioning of these EX1 fittings may need to be adjusted on site to minimise stray light toward those properties

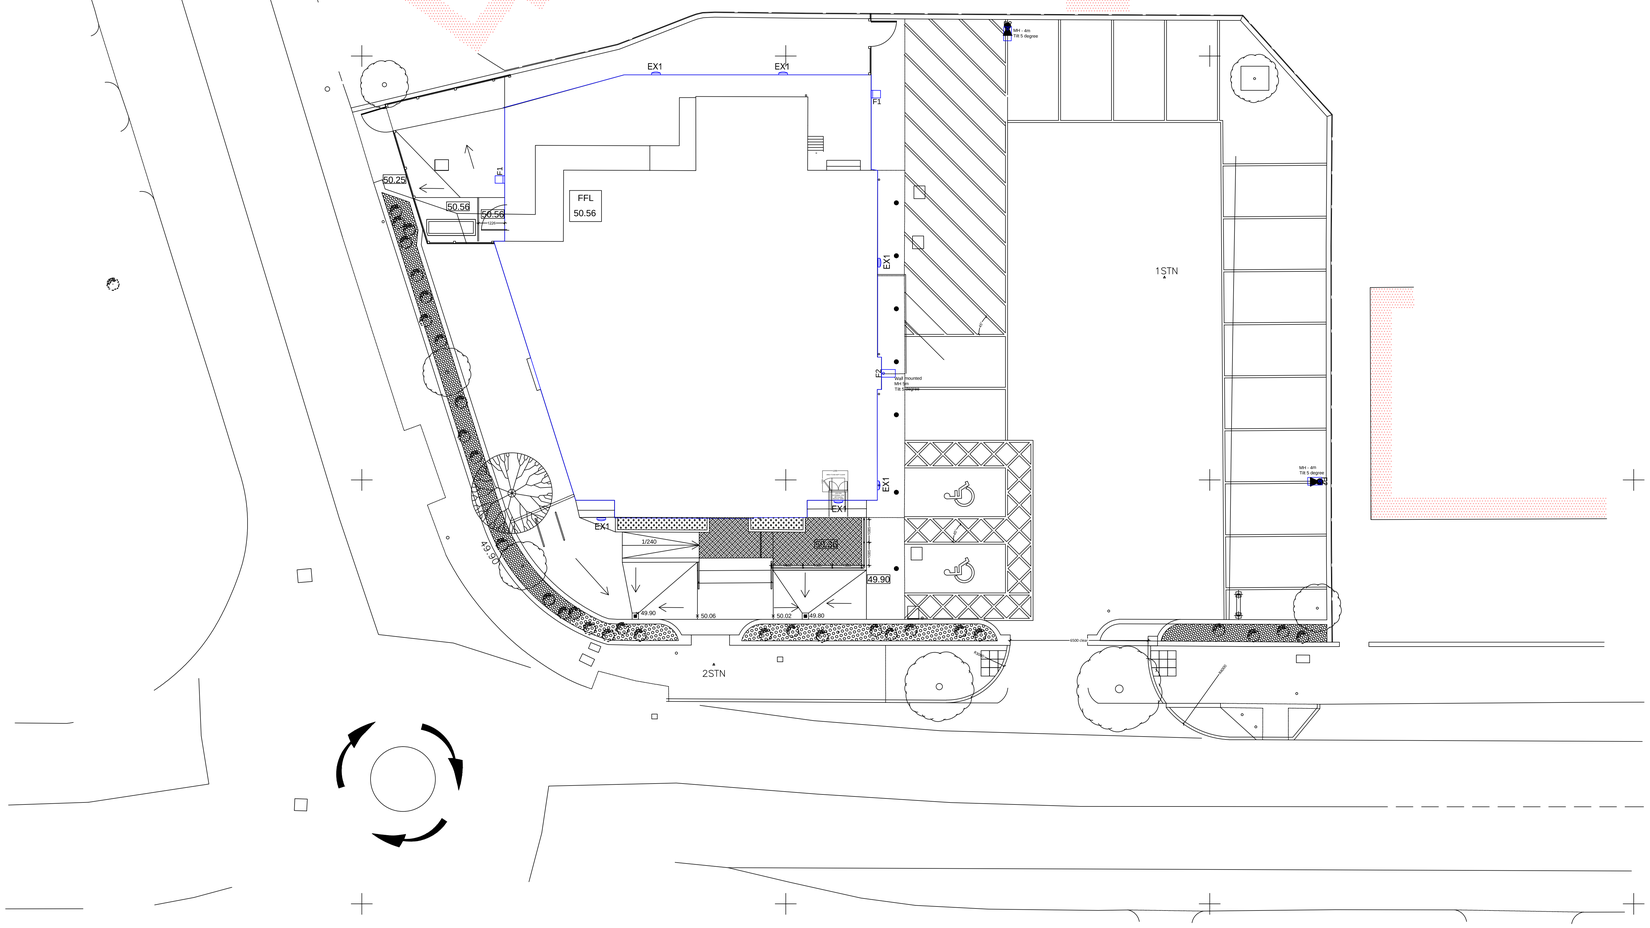



PRIMATA
96627517 - PR1- PRIM L3000 LED11000-840 A/A HFIX SET (Qty.00) (00W)
96627518 - PR1 END - PRIM END L3000 LED11000-840 A/A HFIX END SET (Qty.00) (00W)
96627513 - PR2 - PRIM L2000 LED7400-840 A/A HFIX SET HFIX SET (Qty.00) (00W)
96627514 - PR2 END - PRIM LED7400-840 A/A HFIX END SETL2000 (Qty.00) (00W)
96627318 - PRIM END CAP LED (PAIR) (Qty.00)
96627277 - PRIM FEED (Qty.00)
96627407 - PRIM FIX/CAD - **MAXIMUM SPACING 1.5m** (Qty.00)
96627754 - PRIMATA MSW1.5M (Qty.00)
96627298 - PRIM CABLE DUCT 3000 SET (Qty.00)



TYPE E1
96241056 VOYAGER E LED BULKHEAD E3NM (Qty.00) (00W)



TYPE E2
96548978 VOYAGER C LED ROUTE MRE E3M WHI - **TO BE MOUNTED IN LINE WITH PR1 & PR2** (Qty.00) (00W)



TYPE E3
96548994 VOYAGER C LED SPOT MRE E3M WHI (Qty.00) (00W)



TYPE EXIT (DOWN)
96233813 + 96236786 VOYAGER SIGMA LED E3M WHI (Qty.00) (00W)



TYPE EXIT (UP)
96233813 + 96233875 VOYAGER SIGMA LED E3M WHI (Qty.00) (00W)



TYPE EXIT (RIGHT)
96233813 + 96236788 VOYAGER SIGMA LED E3M WHI (Qty.00) (00W)



TYPE EXIT (LEFT)
96233813 + 96236787 VOYAGER SIGMA LED E3M WHI (Qty.00) (00W)



TYPE EX (RECESSED)
96642993 VOYAGER BLADE EXIT E3M MRE (Qty.00) (00W)



TYPE EX (SUSPENDED)
96642781 VOYAGER BLADE EXIT E3M MCH (Qty.00) (00W)



TYPE EX (DOWN)
96643979 VOYAGER BLADE LEG ISO DOWN -**Used with TYPE EX RECESSED OR SUSPENED** (Qty.00)



TYPE EX (UP)
96643978 VOYAGER BLADE LEG ISO UP **Used with TYPE EX RECESSED OR SUSPENED** (Qty.00)



TYPE A1
96242245 POPPACK LED4500-L840 HFI (Qty.00) (00W)

TYPE B1
96666013 OMEGA PRO LED4100-840 HF Q597(Qty.00) (00W)



TYPE C1
96241869 AQUAF2 LED 4300 HF L840 (Qty.00) (00W)



TYPE F1
LEDFIT S 45W A/S CL1 L740 - **TILT NO MORE THAN 5°** (Qty. 2) (90W)



TYPE J
96617046 LEOPARD 1200 LED2 OP RD WH L840 (Qty.00) (00W)



TYPE EX1
96665906 EYE CR 1350 LED HF OP L ANT L840 (Qty.6) (102W)



TYPE F2
96268451 R2L2 S 24L70 EWSC 740 CL1 (QTY.3) (162W)



TYPE F3
42183545 CRAFT M LED13000-840 PC WB LDO WH (QTY.00) (00W)



TYPE S
60714197 VIVO M LED2800-840 3CV FL-S - WHM **AIMED AT THE MIDDLE OF THE SHELVES** (Qty.00) (00W)



TYPE S1
60714191 VIVO M LED2800-830 3CV FL-S WHM - **AIMED AT THE MIDDLE OF THE SHELVES** (Qty.00) (00W)



TYPE TRACK
S2801270 T1- 3PH/L3+DALI SCHIENE 3000 WH (Qty.00)
S2801260 T2- 3PH/L3+DALI SCHIENE 2000 WH (Qty.00)
S2801250 T3- 3PH/L3+DALI SCHIENE 1000 WH (Qty.00)
S2801150 T4- END FEED 3PH EINSP L WH (Qty.00)
S2801240 T5- END PLATE 3PH/L3+DALI ABSCHL-PL WH (Qty.00)
S2801230 T6- 3PH/L3+DALI VERB WH (Qty.00)
S0583340 T7- 3PH/L3+DALI ABH-WINKEL SCHIENE (Qty.00)
S2000310 T8- T-BAR-ABH (Qty.00)
MIN DISTANCE 600mm FROM THE GONDOLA

TYPE PIR
PIRs are indicative locations only and to be confirmed by the controls provider who will be supplying

Total Lighting Load	zumtobel group CHILTERN PARK, CHILTERN HILL CHALFONT SAINT PETER BUCKINGHAMSHIRE, SL9 9FG	CO-OP MORTIMER ROAD Mortimer Road,South Shields Tyne and Wear NE34 0RU	Date / Name
354 W			Drawn 09.11.17 C.G.
CG:SS 08/02/17	LDC (END USER)	External Lighting Layout	Approved 09.11.17 A.M.
			Scale 1:100@A0
			Draw number MR_081117_CG_004
			Schutzrecht nach DIN 34 beachten copyright according to DIN 34