


PROPOSED NORTH ELEVATION 1:50 @ A1

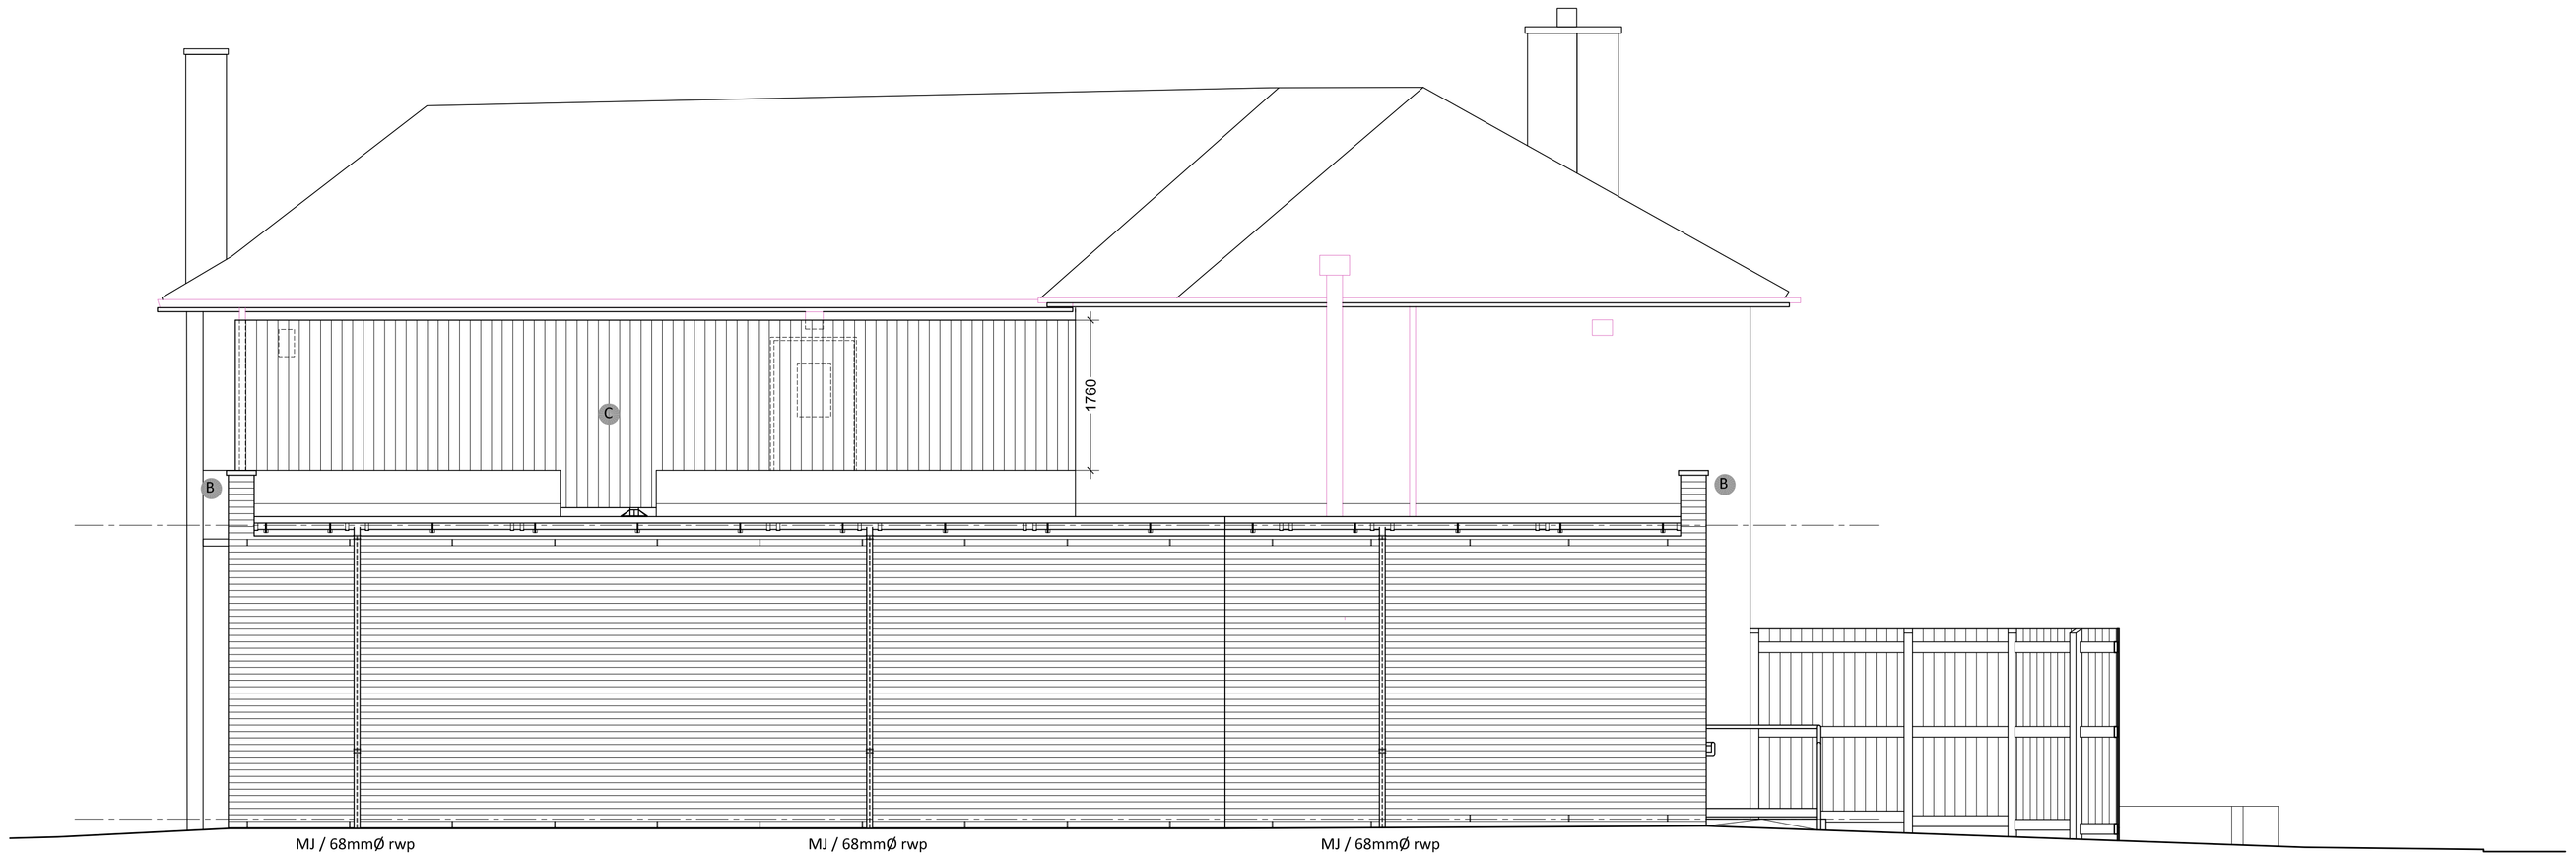

PROPOSED EAST ELEVATION TO CARPARK 1:50 @ A1

1 0 1 2 3 4 5 6 7 Metres

Scale (Metres)

	Revision	Date	By	Chk.

KEY TO PROPOSALS

A 2no 900mm diameter satellite dishes in place of 1no removed

B Proposed extension to be raised in height to match existing parapet (see east elevation)

C External plant to be relocated to first floor external terrace, further from nearest noise receptor, and screened with 2.3m high close boarded timber fence

Do Not Scale Dimensions from Drawings.
All dimensions to be verified on site, and any discrepancy to be notified to the Architect.

AMCA ARCHITECTS
Castlecroft Business Centre Tom Johnston Road
Dundee DD4 8XD
T: 01382 774111 F: 01382 739382
mail@amcaarchitect.co.uk

Drawn by	Date
RCL	JUNE 2017
Checked by	**Scale**
RCL	As Specified

Job
SOUTH SHIELDS
Mortimer Road

Drawing
STAGE 3
PROPOSED ELEVATIONS

Co-operative Proj No.	AMCA Job No.	Drawing No.	Rev.
0000	3192	S3_007	-

CAD Ref: 3192 Mortimer Road South Shields Stage 3