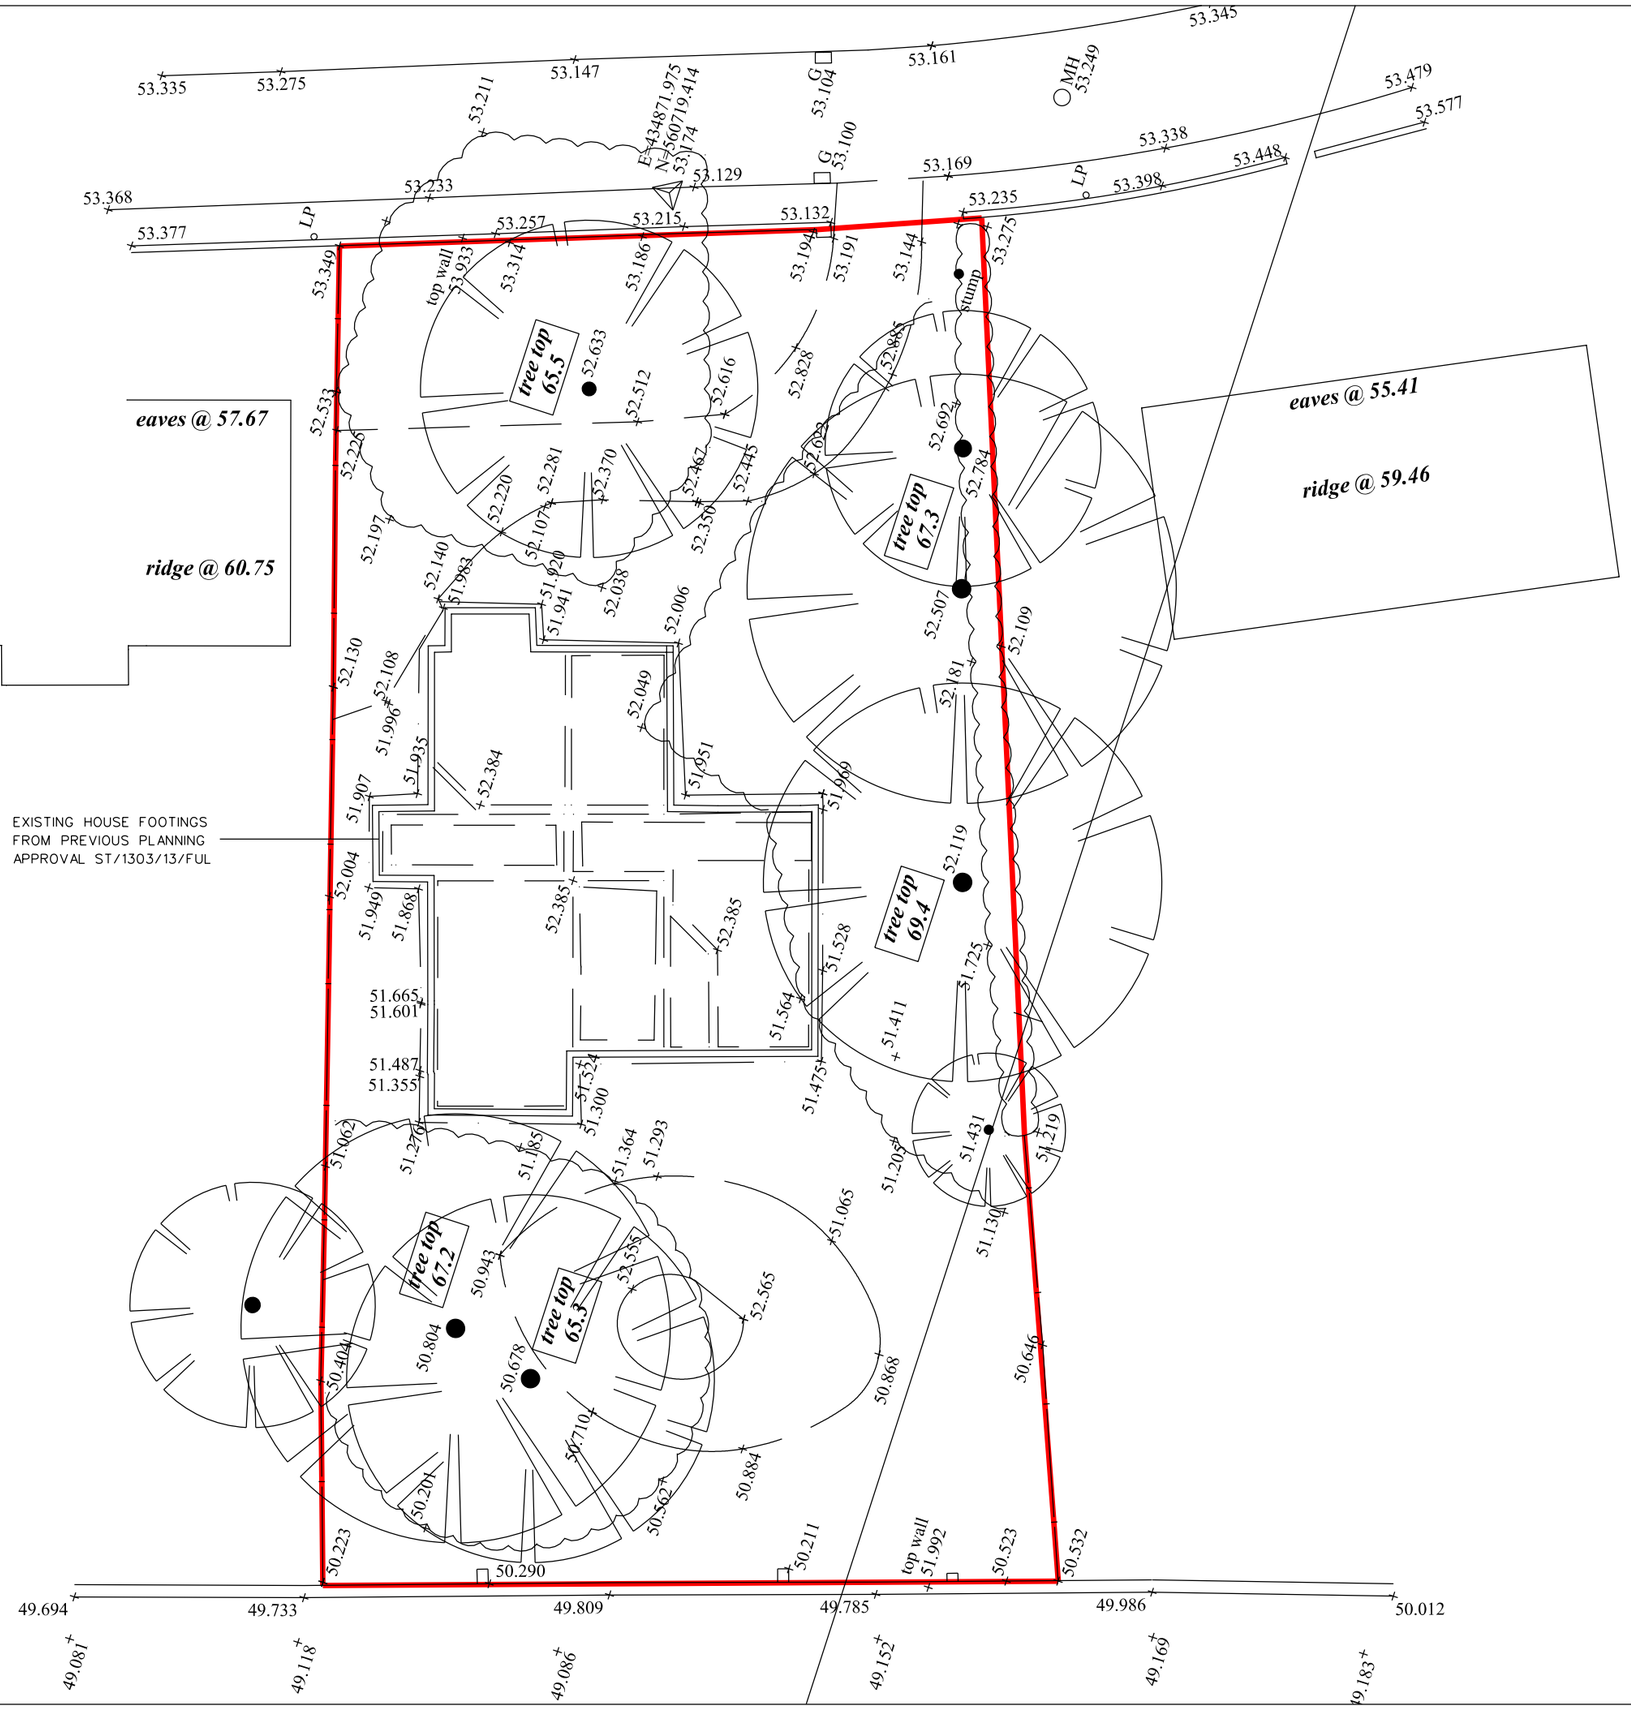


FITZARCHITECTS

6 PIER POINT - MARINE WALK
SUNDERLAND - SR6 0PP
T +44 (0)191 563 7025 F +44 (0)191 510 1746
WWW.FITZARCHITECTS.CO.UK
OFFICE@FITZARCHITECTS.CO.UK

CLIENT
MR S LOVELY

PROJECT
NEW DWELLING ON LAND
ADJACENT TO 5 LAWN DRIVE

STAGE
PLANNING

DRAWING
EXISTING SITE PLAN

PROJECT NUMBER	SCALES
1395	1:200 @ A3
DRAWING NUMBER	DATE
AL (00) 0010	AUG 17
DRAWN BY	CHECKED BY
PMc	CRF

REVISION

NORTH

REVISION	DATE AND DESCRIPTION

COPYRIGHT OF FITZ ARCHITECTS LIMITED

DO NOT SCALE FROM DRAWING - ASK FOR A DIMENSION

50MM