
NOTE: TREES INDICATIVE ONLY

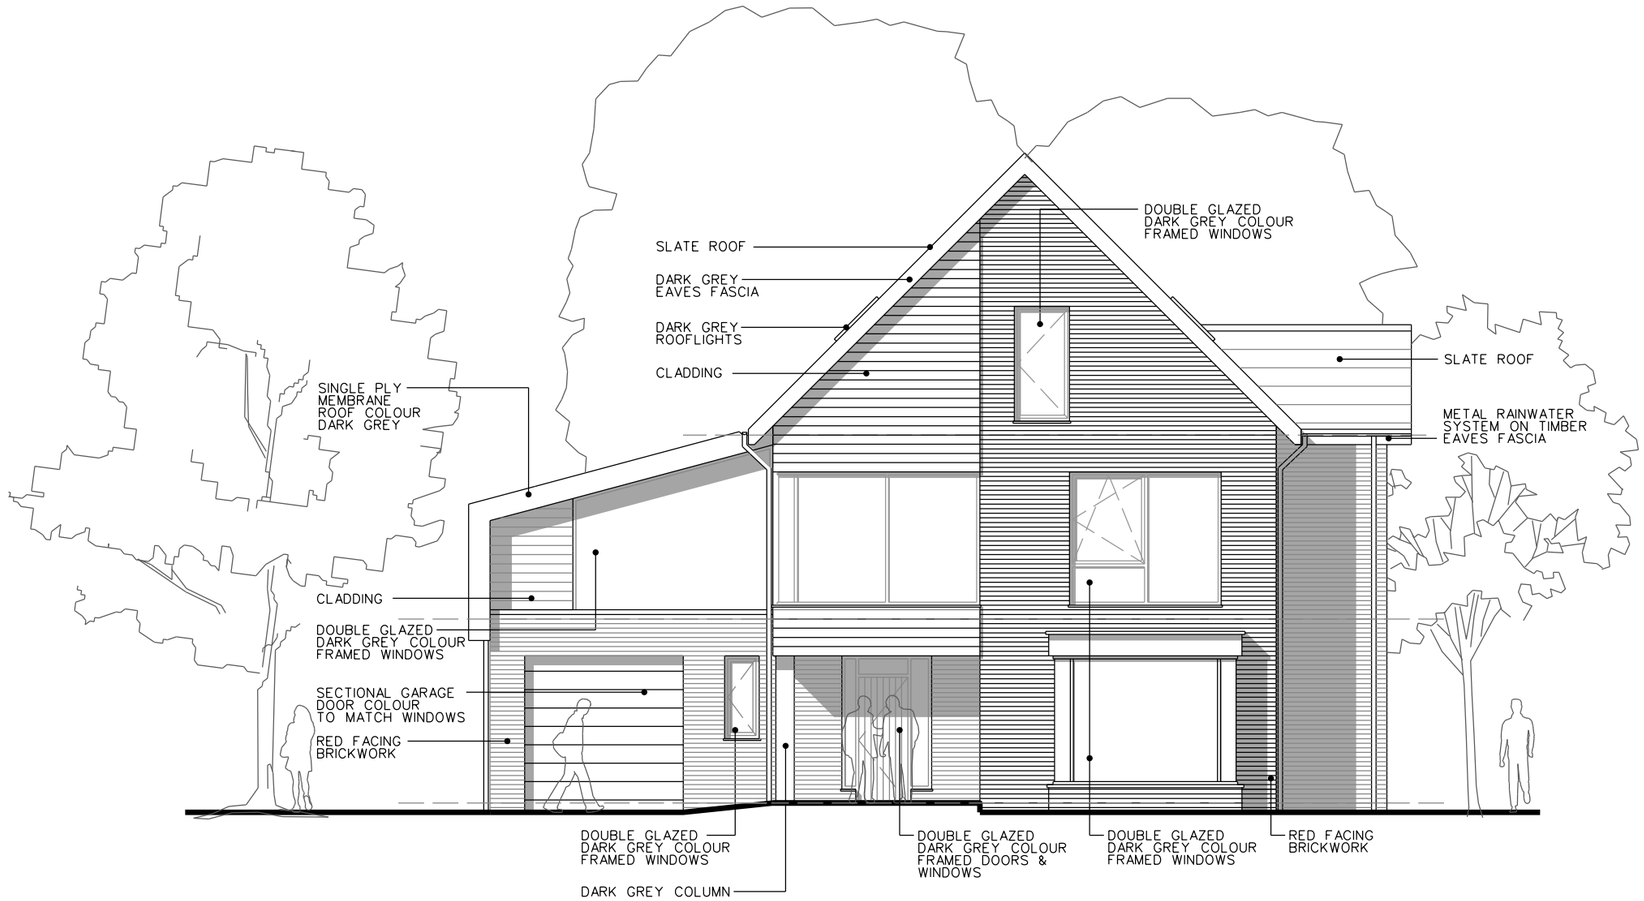

FITZARCHITECTS

6 PIER POINT - MARINE WALK

SUNDERLAND - SR6 0PP

T +44 (0)191 563 7025 F +44 (0)191 510 1746

WWW.FITZARCHITECTS.CO.UK

OFFICE@FITZARCHITECTS.CO.UK

CLIENT
MR S LOVELY

PROJECT
NEW DWELLING ON LAND
ADJACENT TO 5 LAWN DRIVE

STAGE
PLANNING

DRAWING
PROPOSED EAST ELEVATION
(FRONT)

PROJECT NUMBER	SCALES
1395	1:100 @ A3
DRAWING NUMBER	DATE
AL (00) 0210	AUG 17
DRAWN BY	CHECKED BY
PMc	CRF
REVISION	NORTH

REVISION	DATE AND DESCRIPTION

COPYRIGHT OF FITZ ARCHITECTS LIMITED

DO NOT SCALE FROM DRAWING - ASK FOR A DIMENSION

50MM