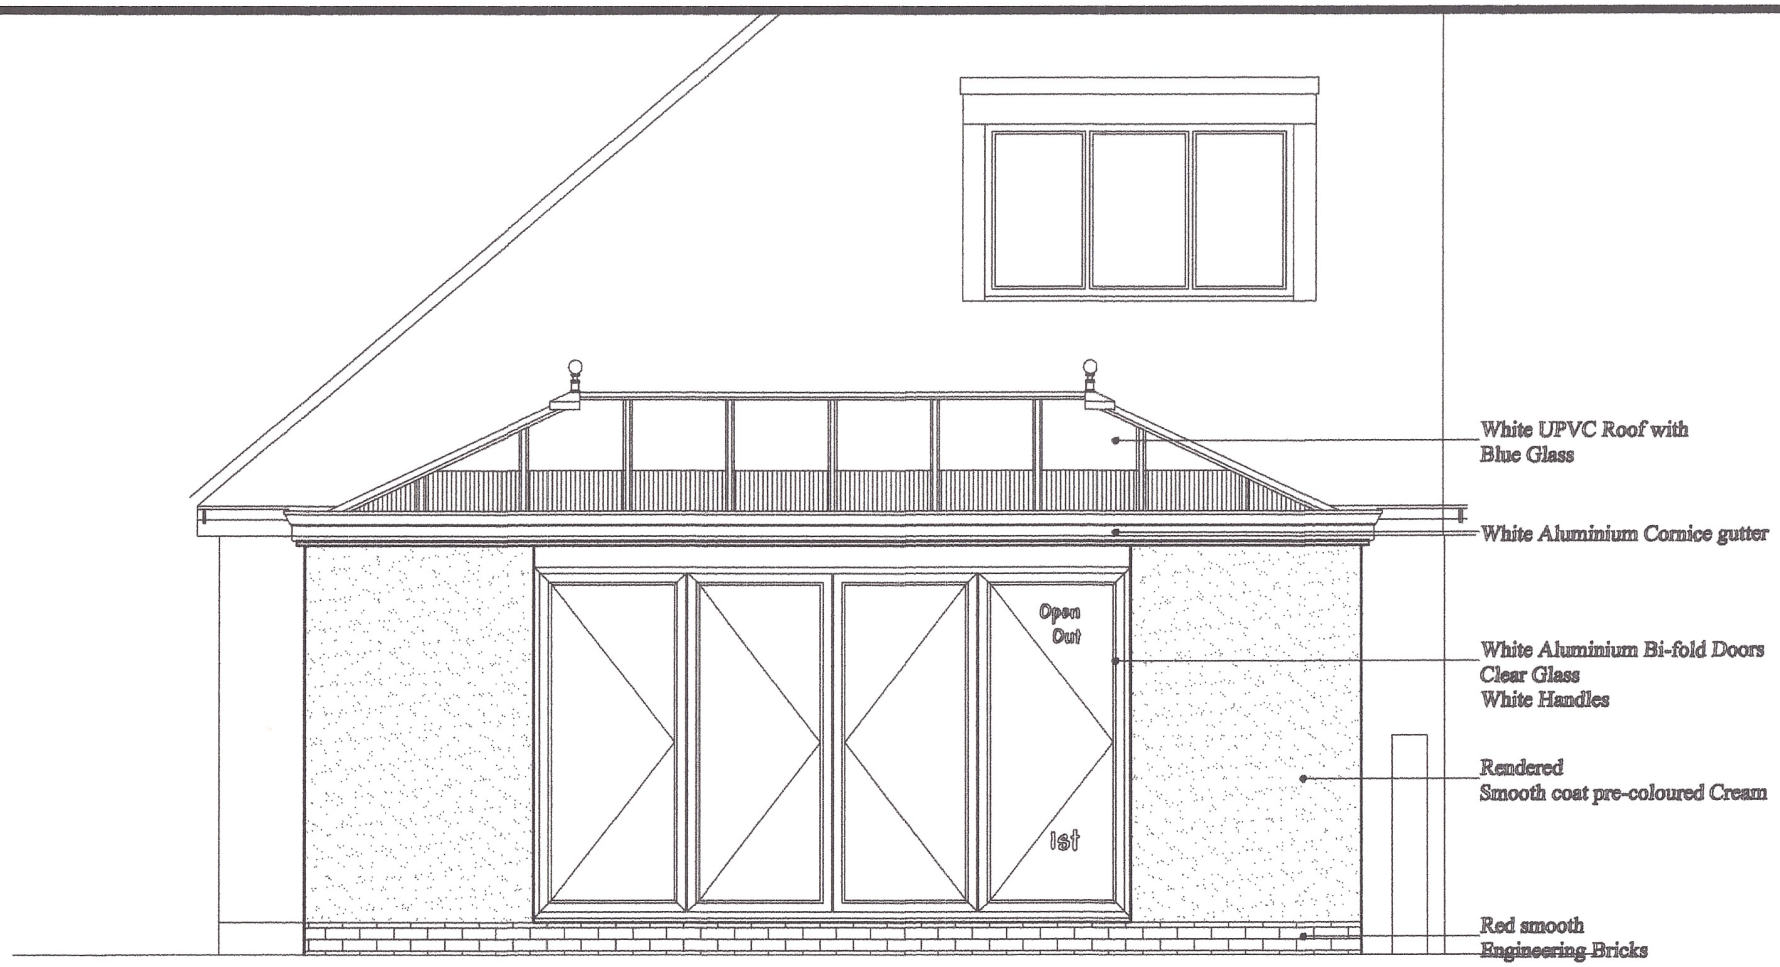


White UPVC Roof with
Blue Glass


White Aluminium Cornice gutter

White Aluminium Bi-fold Doors
Clear Glass
White Handles

Rendered
Smooth coat pre-coloured Cream

Red smooth
Engineering Bricks

PROPOSED WEST ELEVATION

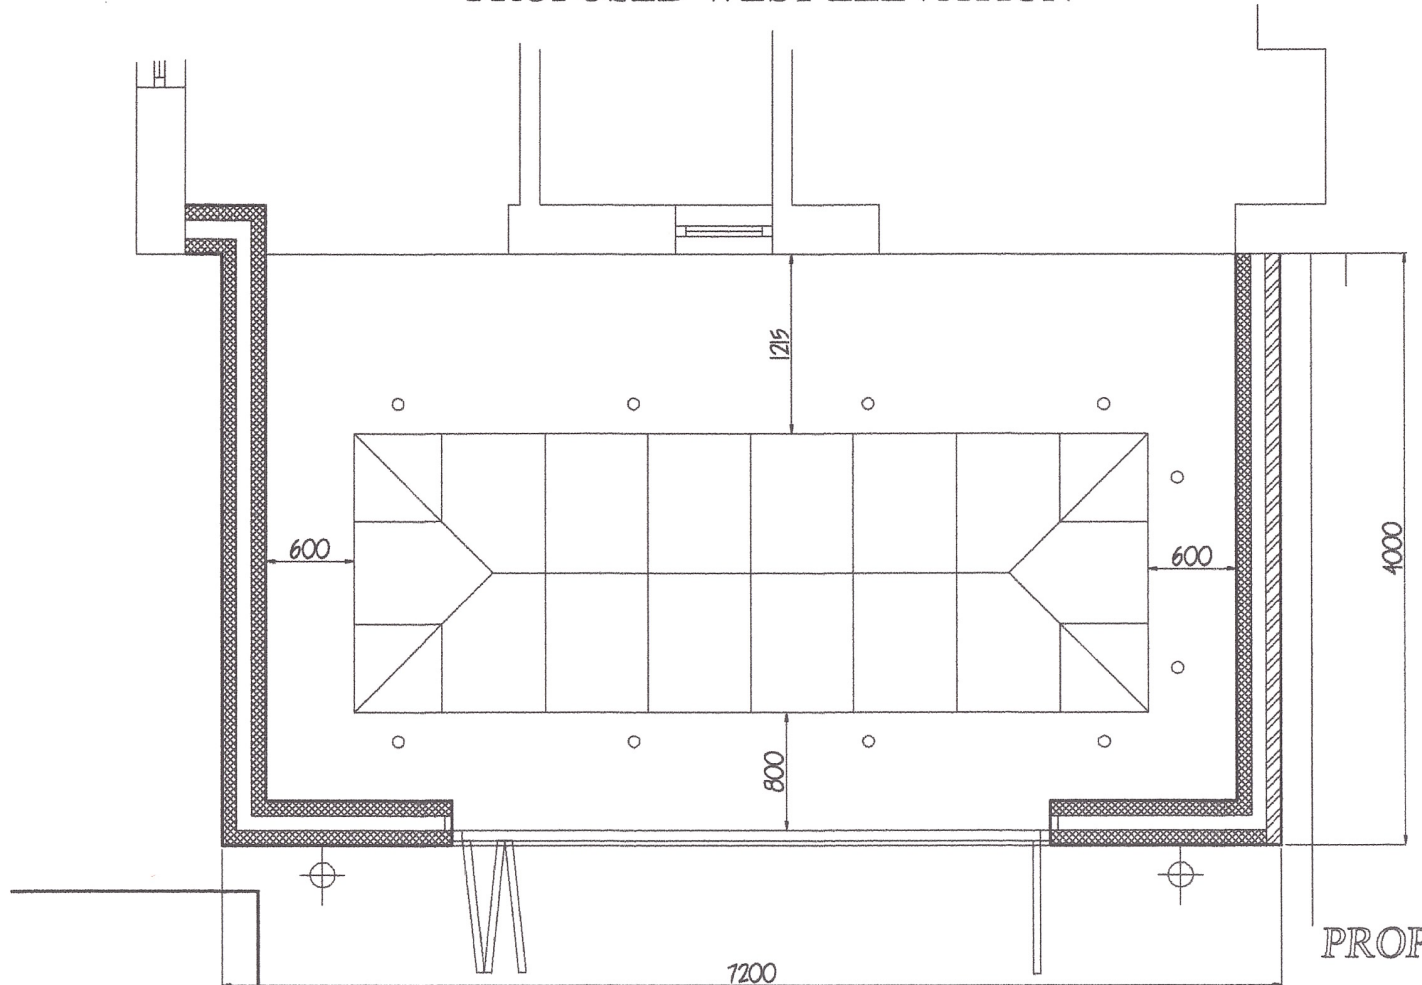


PROPOSED PLAN

ELECTRICAL SPEC:


5No. Double Sockets(White)
2No. External Lights
Supply for Range Cooker
Supply for Fridge Freezer

10No. Chrome LED'S

PROPOSED ORANGERY
for
MR/S NESBITT
24 LISLE ROAD
SOUTH SHIELDS
NE34 6DQ
Tel: 07939915795
REF:PH27690
SCALE 1:50

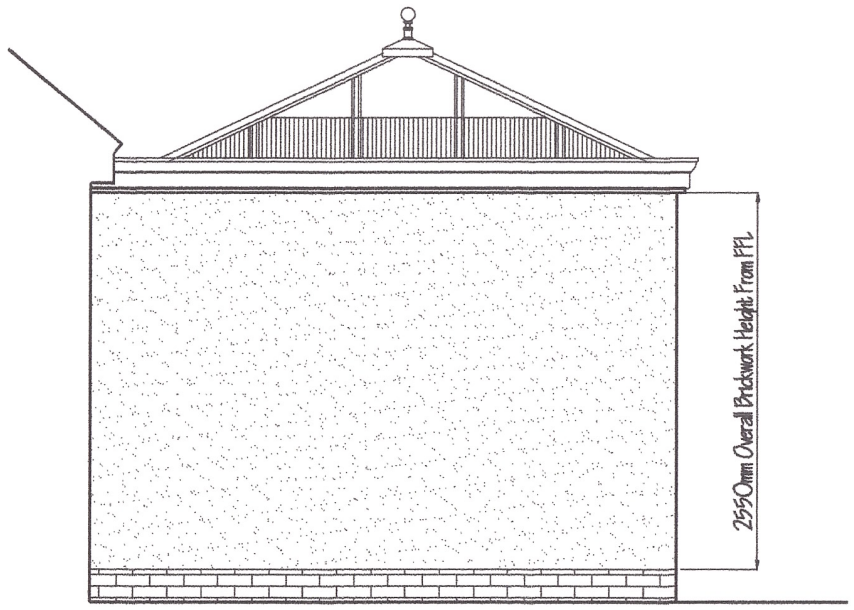


PROPOSED NORTH ELEVATION

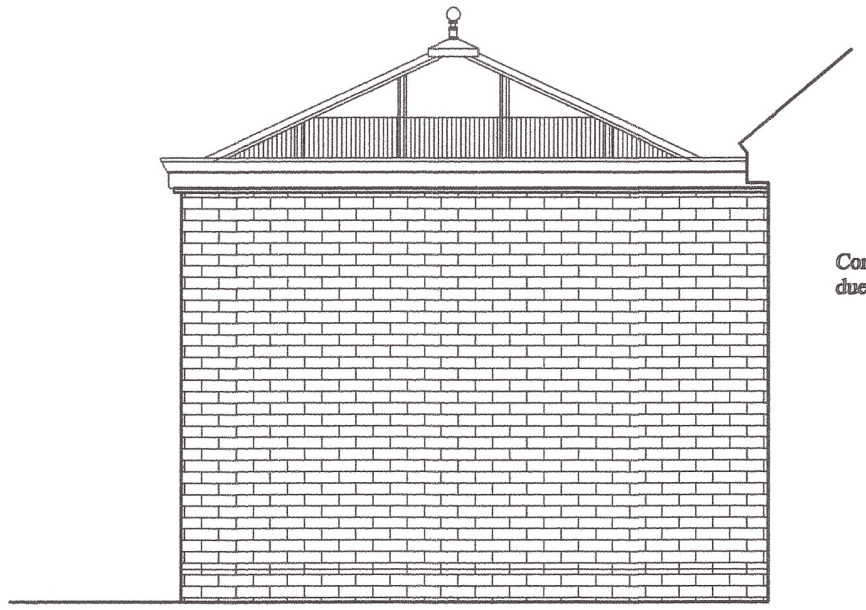

Construct gable in Brickwork
due to insufficient access to render

PROPOSED SOUTH ELEVATION

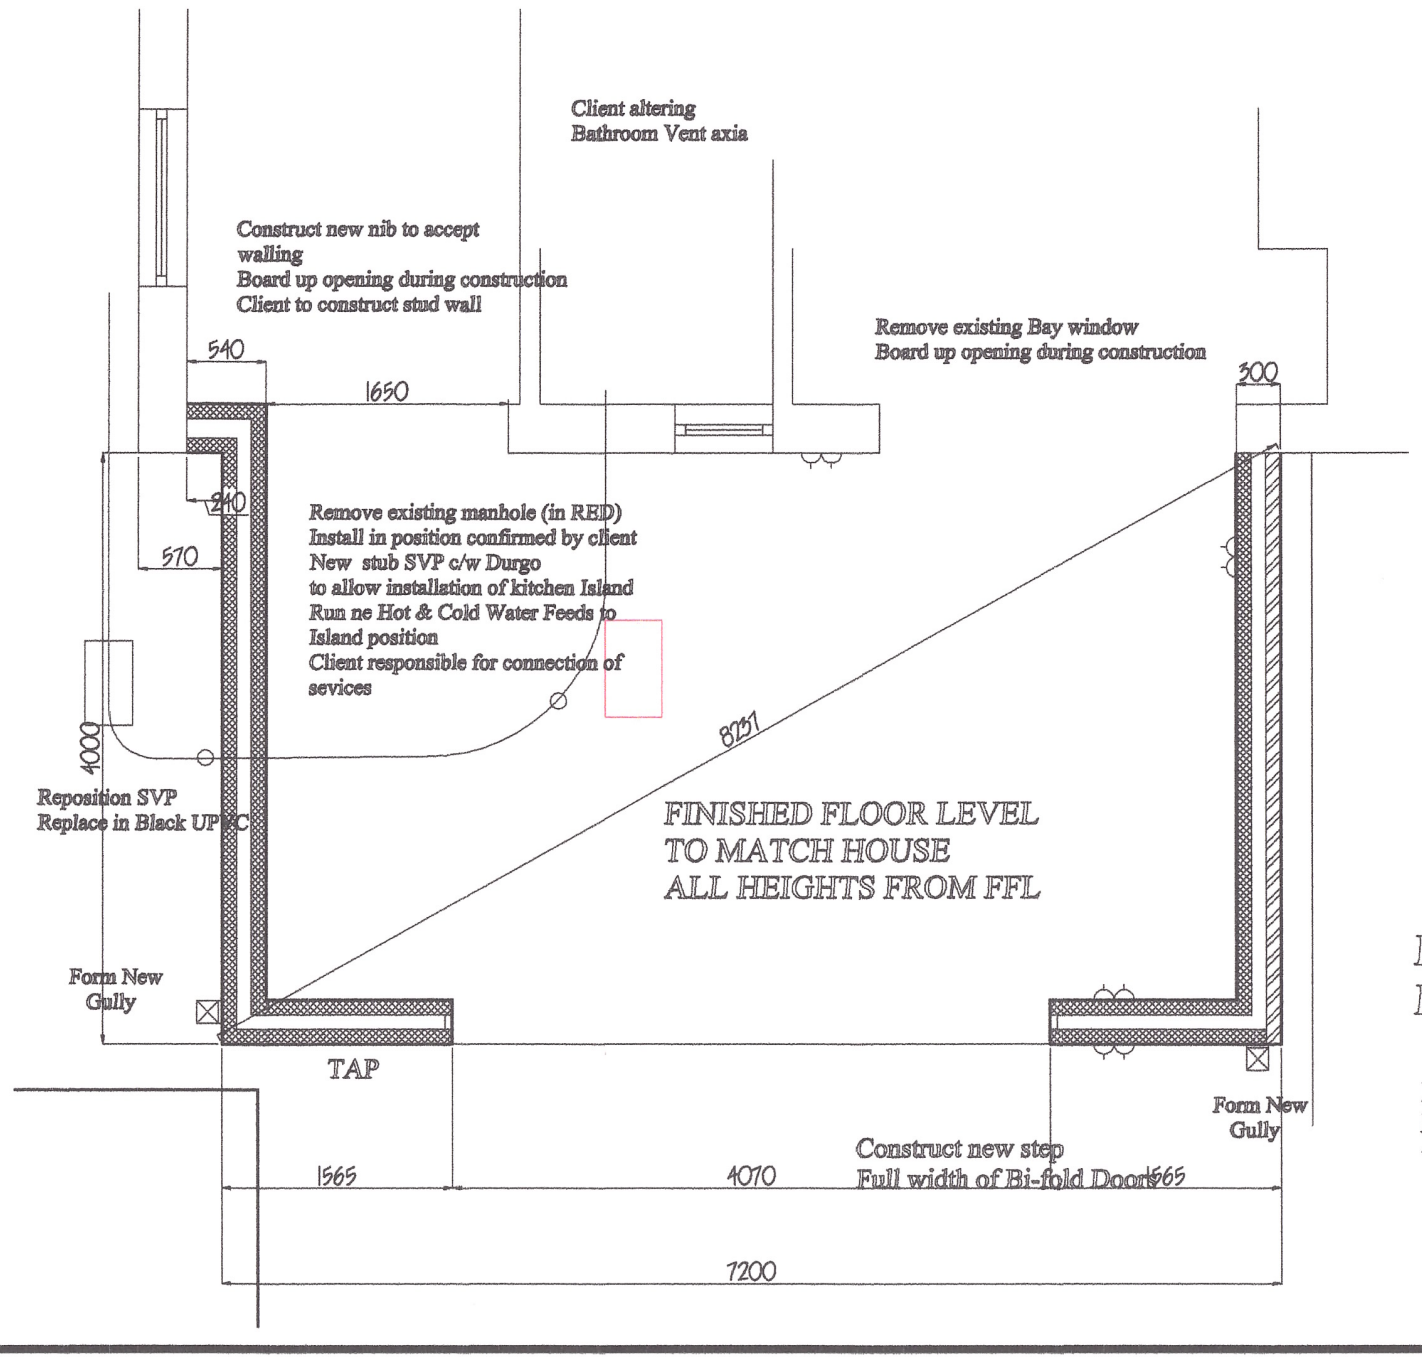

BASE
DIMENSIONS

Note:
Line of new brickwork below render
will not line through with existing line

PROPOSED ORANGERY
for
MR/S NESBITT
24 LISLE ROAD
SOUTH SHIELDS
NE34 6DQ
Tel: 07939915795
REF:PH27690
SCALE 1:50