

EXISTING SITEPLAN

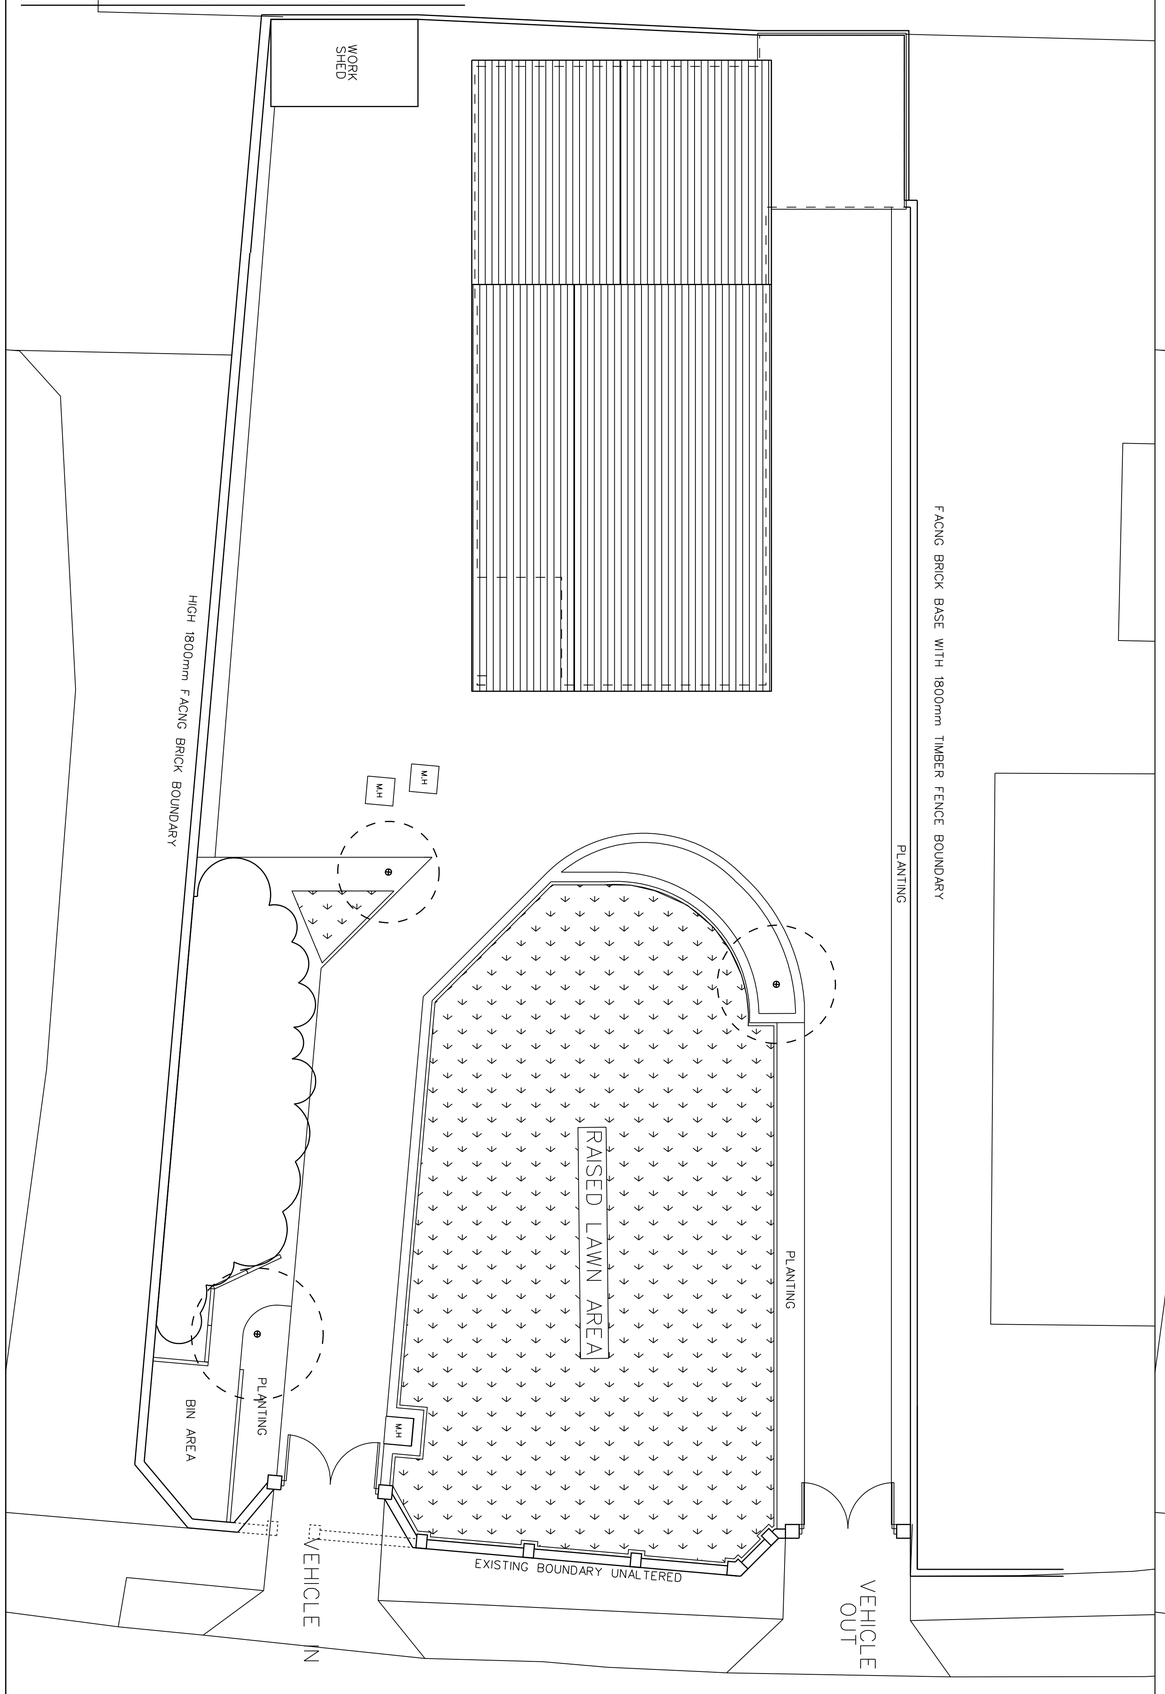

PROPOSED SITEPLAN

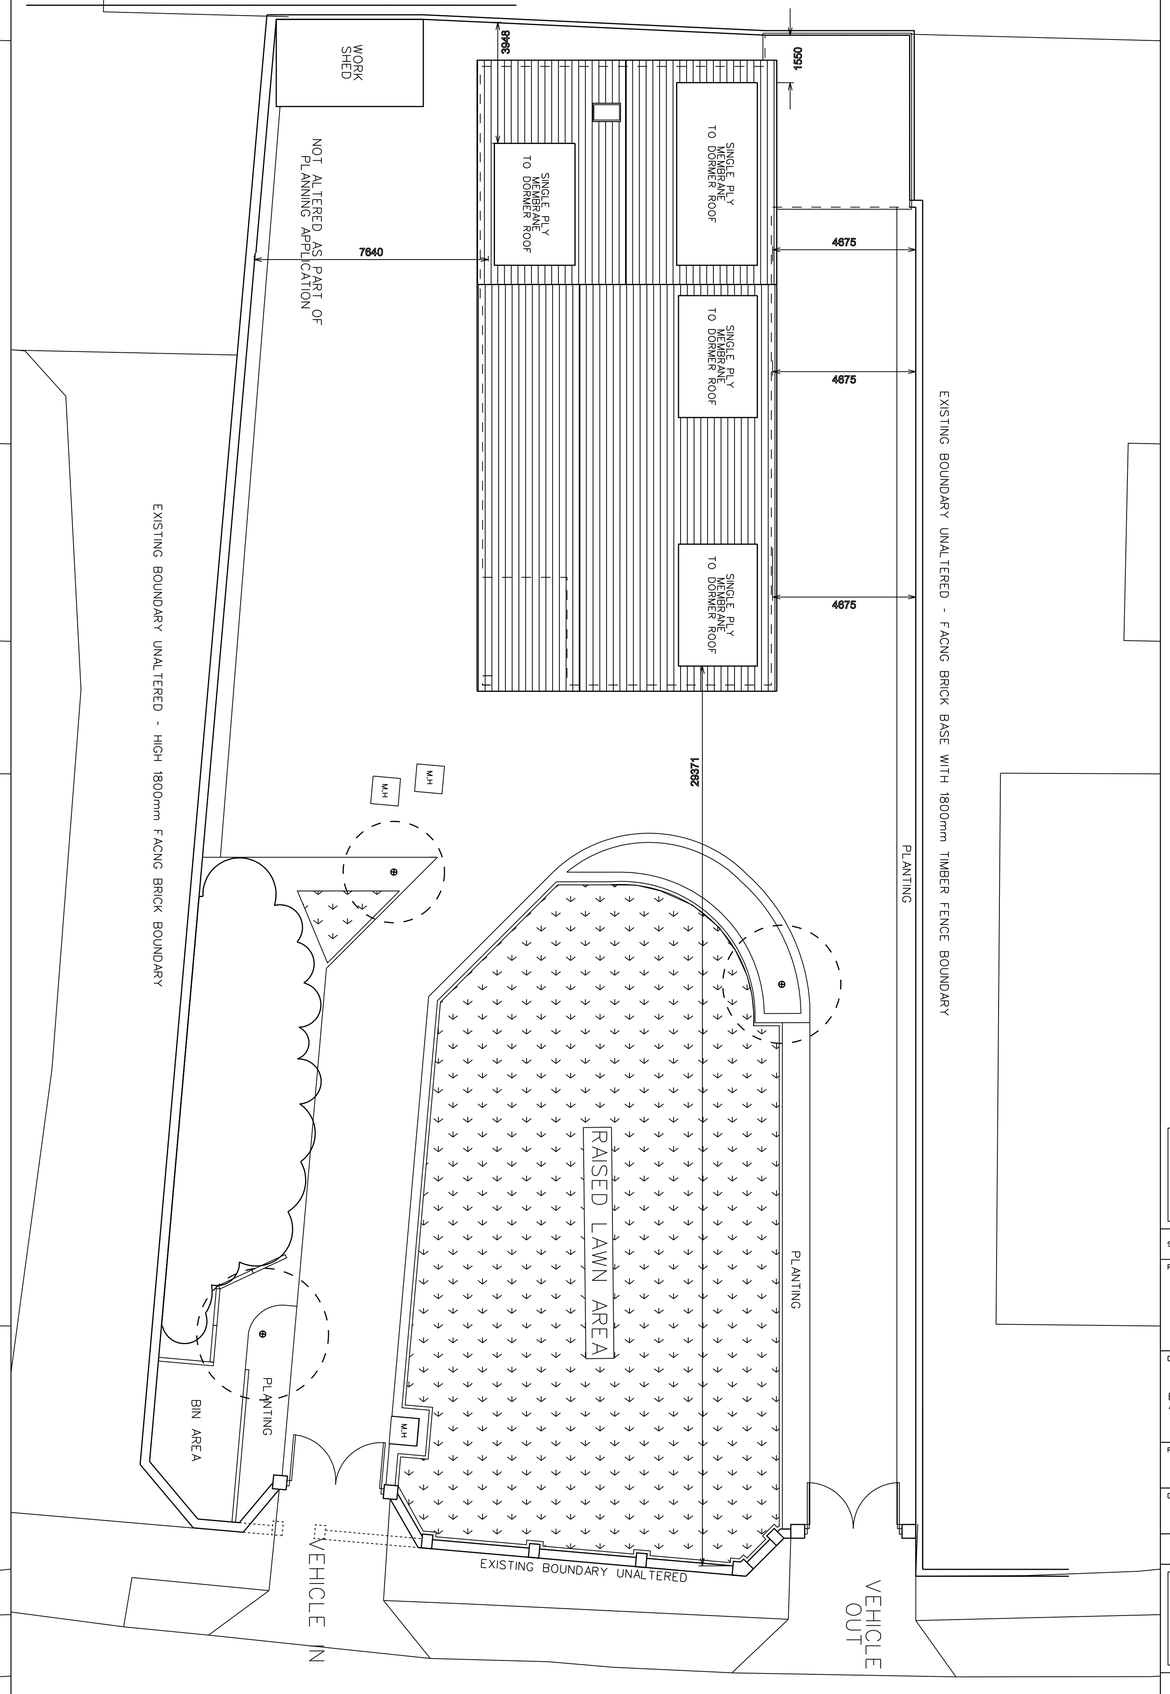

REVISION DATE / DESCRIPTION

REVISION

NORTH

STAGE: PLANNING

PROJECT

PROPOSED FIRST FLOOR INTERNAL AND EXTERNAL ALTERATIONS @ 6 NORTH AVENUE SOUTH SHIELDS NE34 6AX

DRAWING

EXISTING + PROPOSED SITE AND ROOF PLANS

PROJECT NO.	DRAWING NO.	REVISION
2978	A-05	
DATE	SCALES	DRAWN BY
OCT'17	1:100@A1 1:200@A3	M.M.

MARIO MINCHELLA ARCHITECTS

UNIT 4, WITNEY WAY, HI-TECH VILLAGE, BOLDON BUSINESS PARK TYNE AND WEAR NE35 9PE

T: 0191 3002227

W: WWW.M-M-A.NET
E: INFO@M-M-A.NET

THIS DRAWING IS COPYRIGHT OF INJAM LIMITED

NOT TO BE SCALED ALL DIMENSIONS TO BE CHECKED ON SITE