
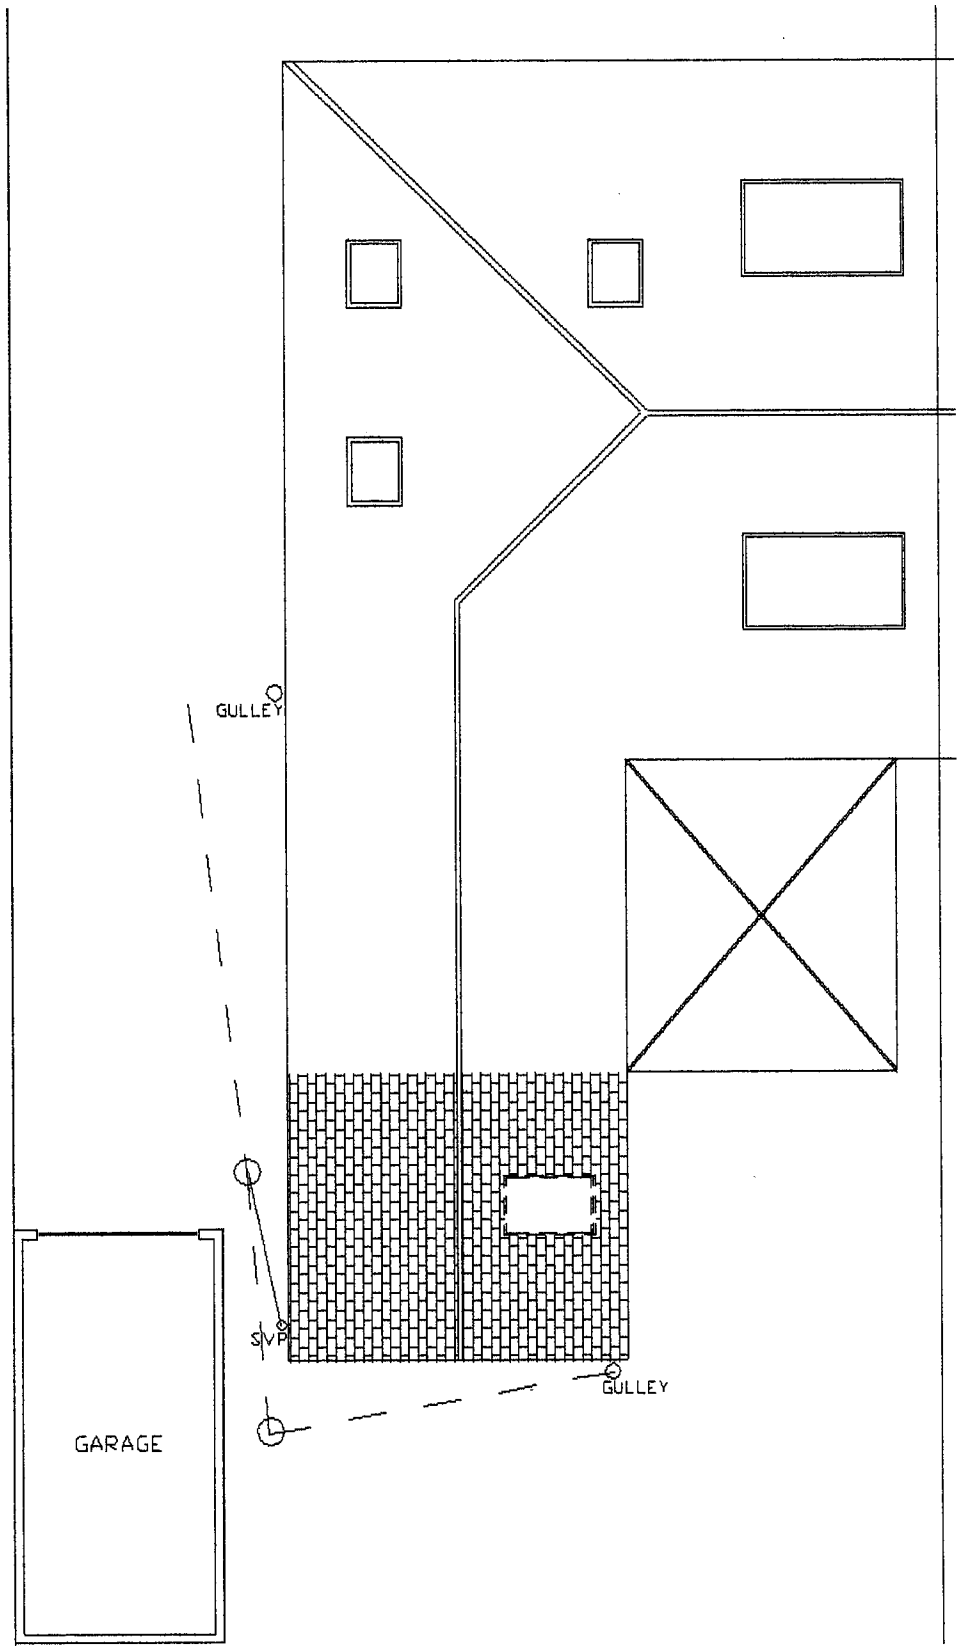


PROPOSED ROOF PLAN

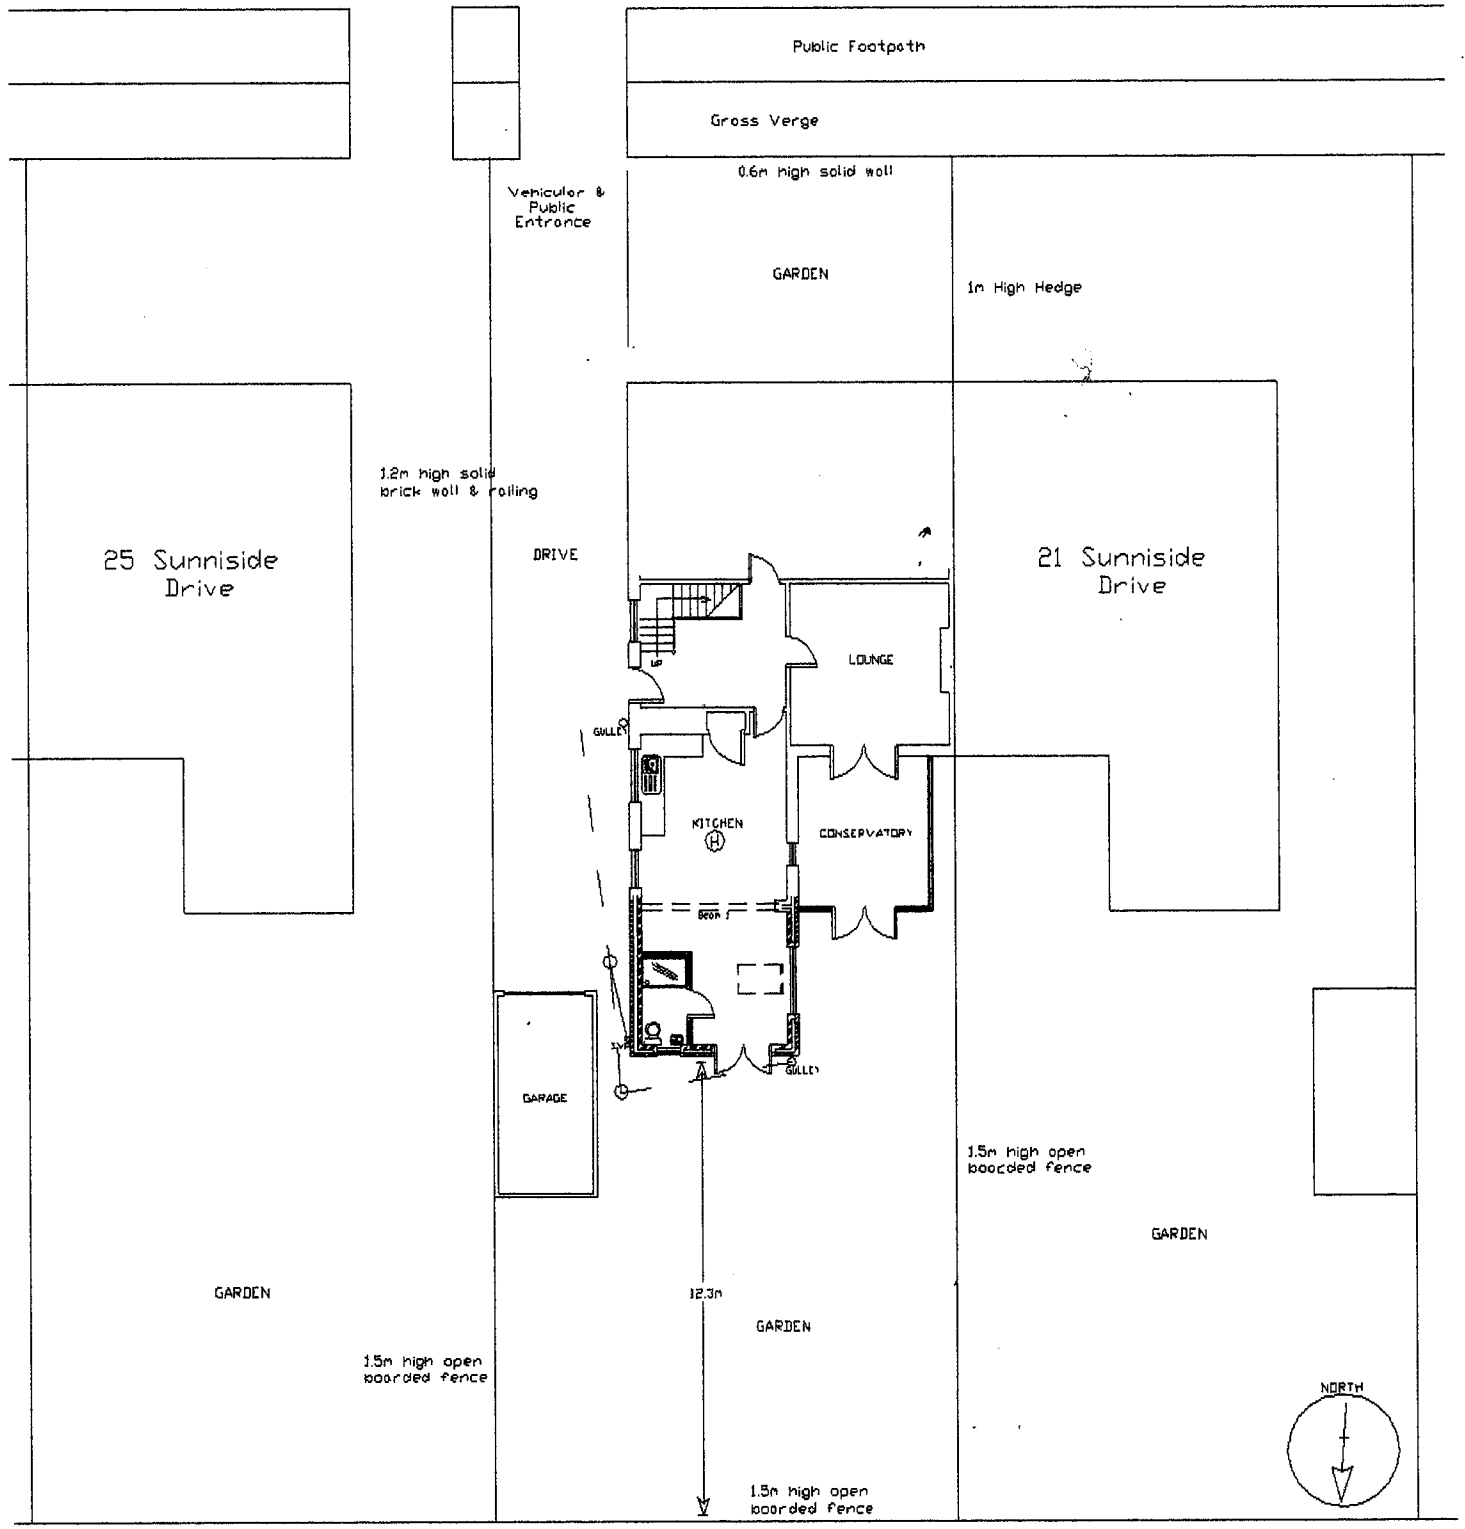

PROPOSED SITE PLAN 1:200

1.2M @ 1:20
3M @ 1:50
6M @ 1:100

12M @ 1:200
30M @ 1:500
75M @ 1:1250

SCALE BAR
ORIGINAL DRAWING A3 SIZE

22 Sunniside Drive, South Shields, NE34 8DH.
Rear Single Storey Extension

Scale 1:100

Drawing No. S21c

Date 28/06/2017

Mr AM Watt
20 Alpine Way Sunderland SR3 1TN
Tel No. 0191 5226401
078116 050 33