

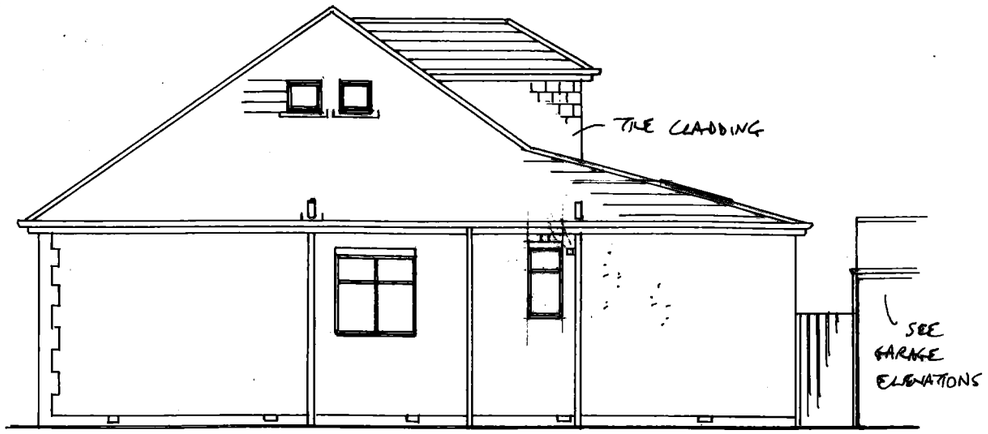


PROPOSED SIDES 1:100

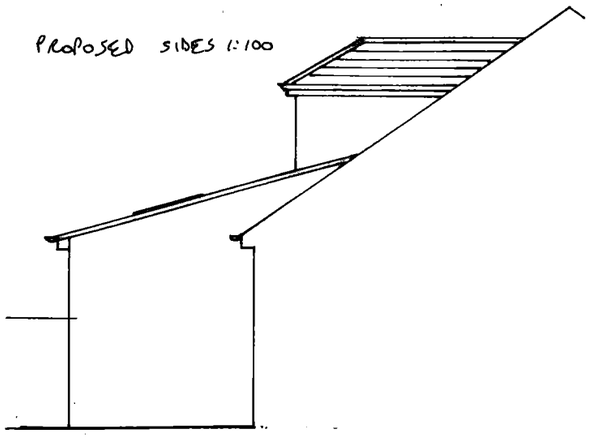

ROOF TILE, RENDER / RED BRICK (TO GARAGE/PLINTH)
WHITE UPVC FASCIAS/ FRAMES ETC. TO MATCH
EXISTING AS CLOSELY AS POSSIBLE.

PROPOSED REAR 1:50

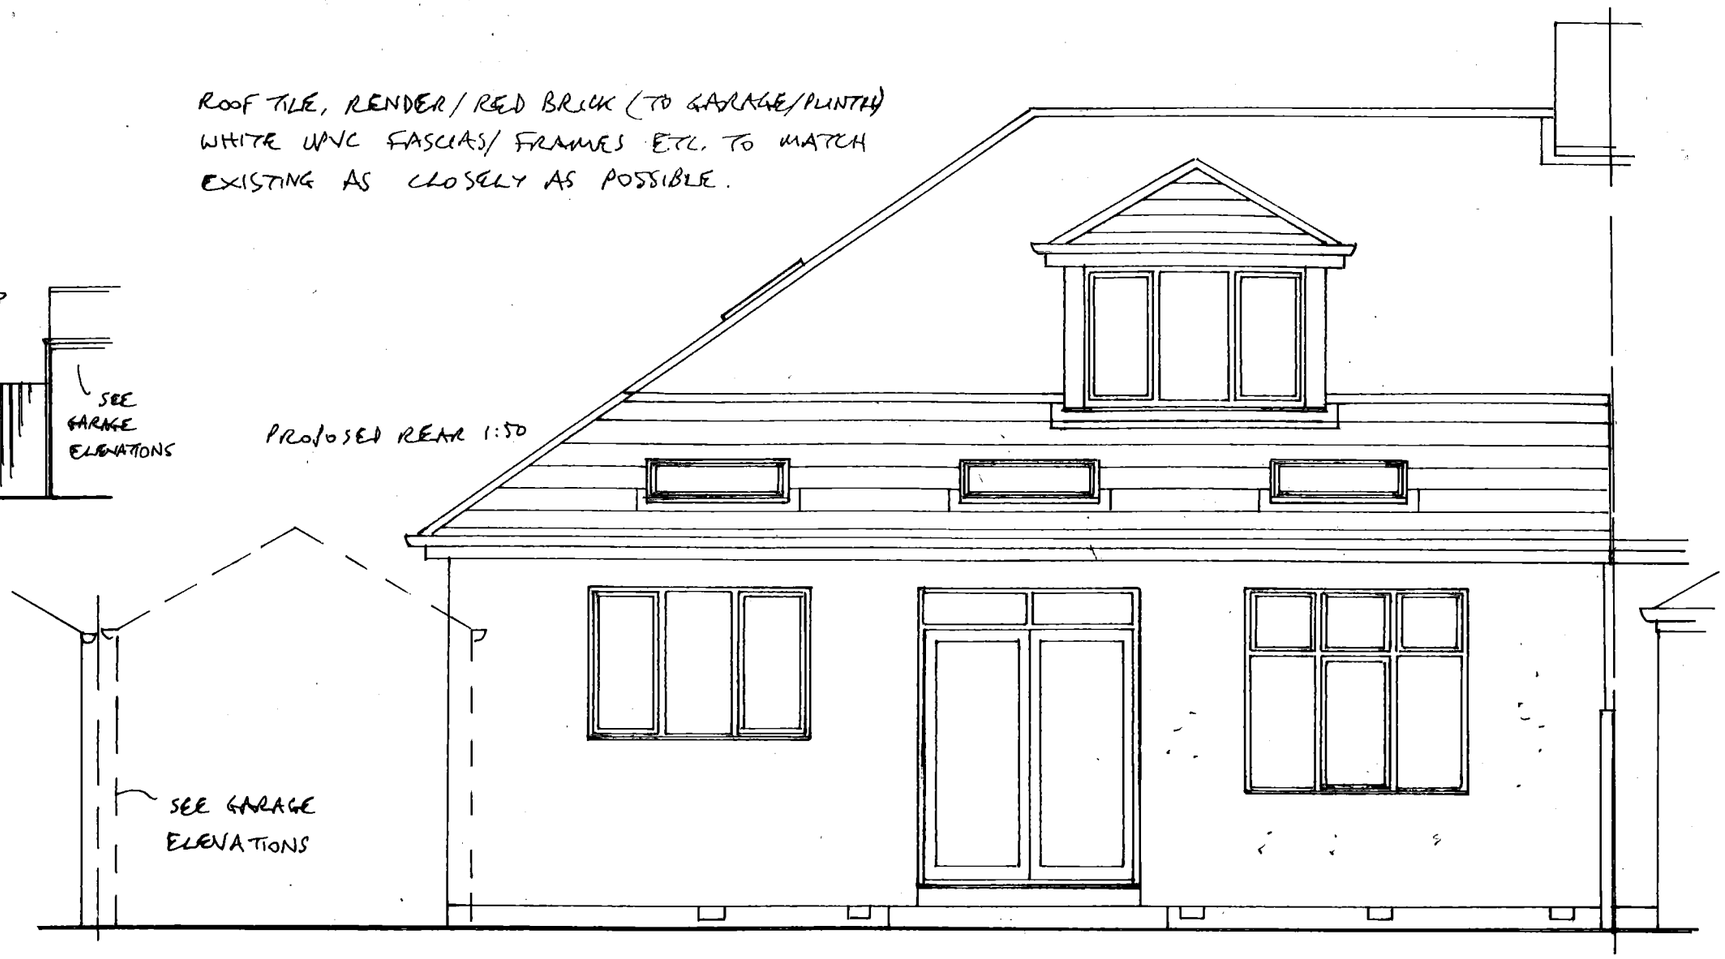

PROPOSED EXTENSION TO 20 CLYVEDON RISE, S. SHIELDS
FOR MR. & MRS. LIDDLE **DRG NO 3**

FLOOR/LEAN TO ROOF PLAN 1:100

