
COPYRIGHT OF WEARMOUTH ARCHITECTURAL DESIGN

DO NOT SCALE FROM THE DRAWING
USE ANNOTATED DIMENSIONS IN ALL CASES
ALL DIMENSIONS TO BE CHECKED ON SITE


REPORT ANY DISCREPANCIES TO ARCHITECT IN WRITING
BEFORE PROCEEDING

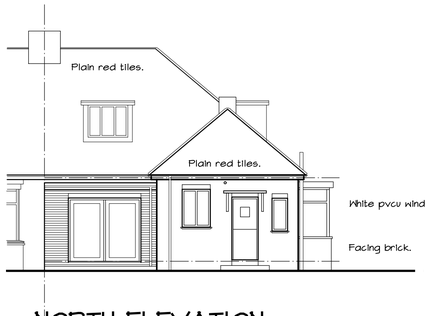


NORTH ELEVATION.




WEST ELEVATION.

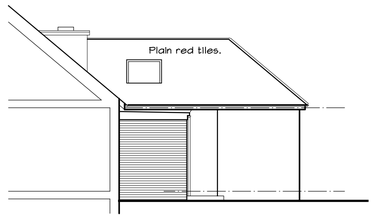


EAST ELEVATION.

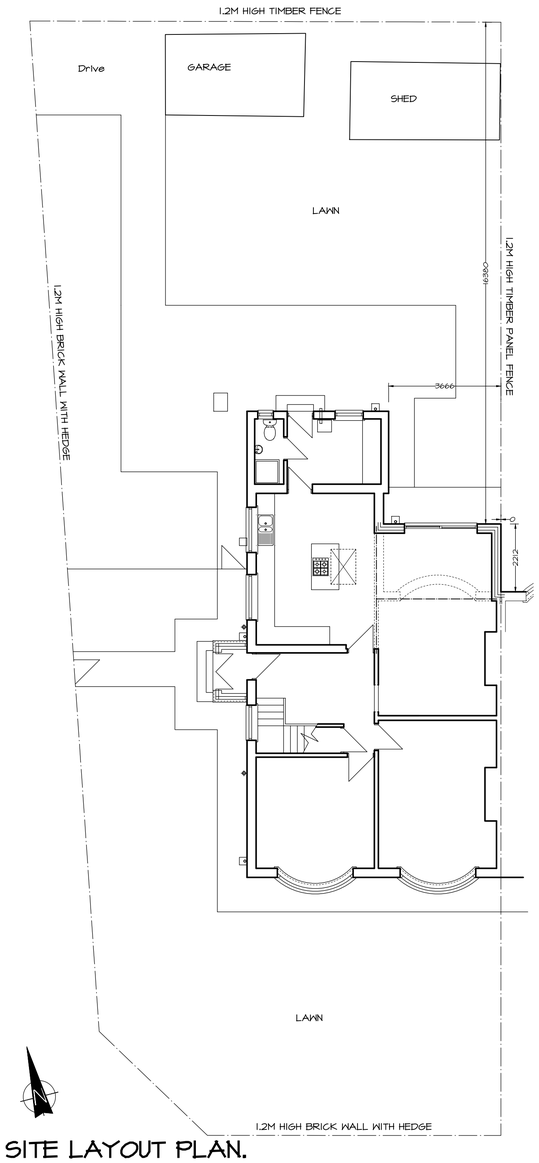

SITE LAYOUT PLAN.

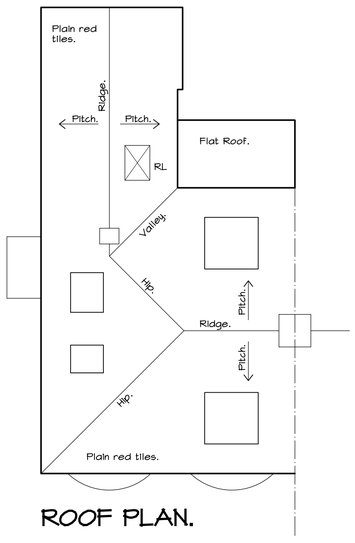

ROOF PLAN.

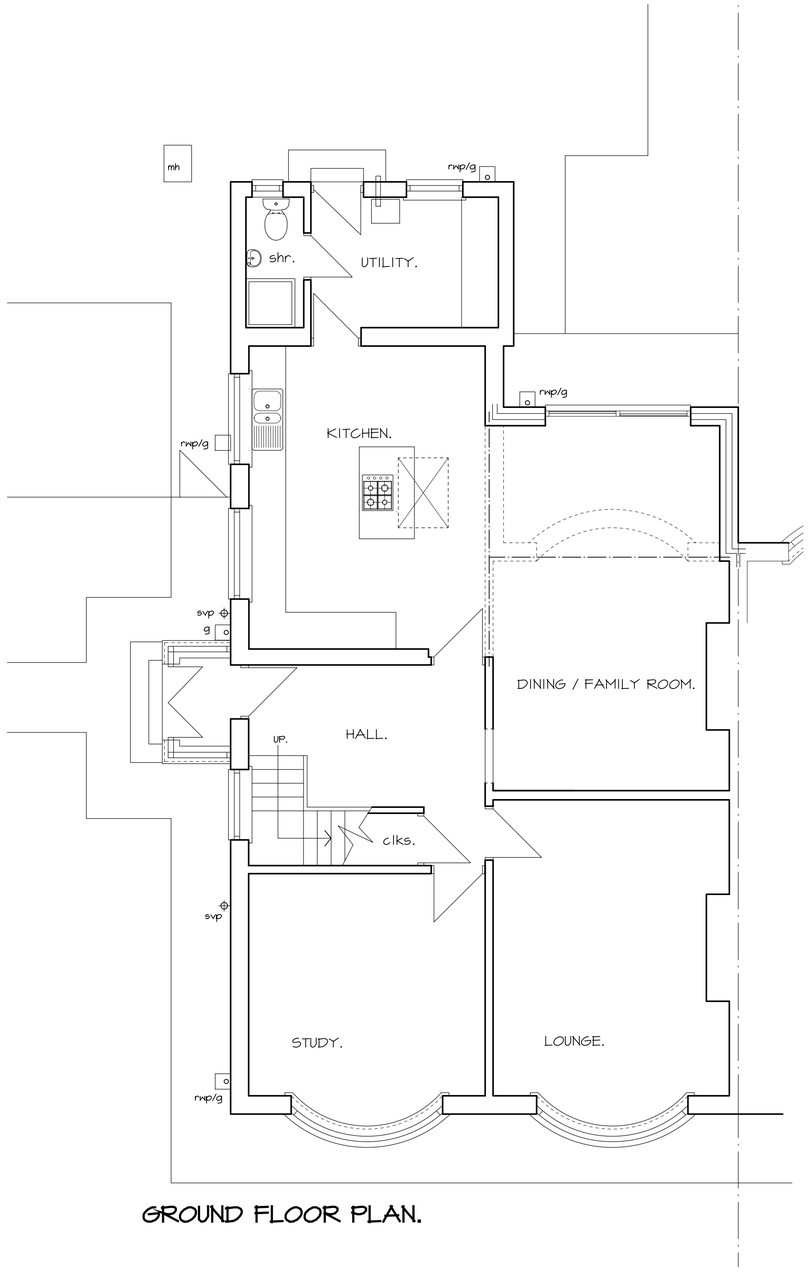

GROUND FLOOR PLAN.

Wearmouth Architectural design
Member of The Chartered Institute of Architectural Technologists
Suite 106, Design Works,
William Street, Felling, Gateshead,
Tyne and Wear, NE10 0JP.
Tel: 0191 438 2480
Mobile: 07860 256420
E-mail: info@wadltd.com
Website: www.wadltd.com

CLIENT
MR. & MRS. D. WALLACE
2 SUNNISIDE DRIVE
SOUTH SHIELDS
TYNE & WEAR.

PROJECT
PROPOSED SINGLE STOREY REAR EXTENSION AND NEW ROOFLIGHT, 2 SUNNISIDE DRIVE, SOUTH SHIELDS.

TITLE
PROPOSED PLANS, ELEVATIONS, ROOF PLANS AND SITE LAYOUT.

SCALE 1:100,1:50@A1
DATE FEB. 2018
DRAWING No 3313 / 02A