

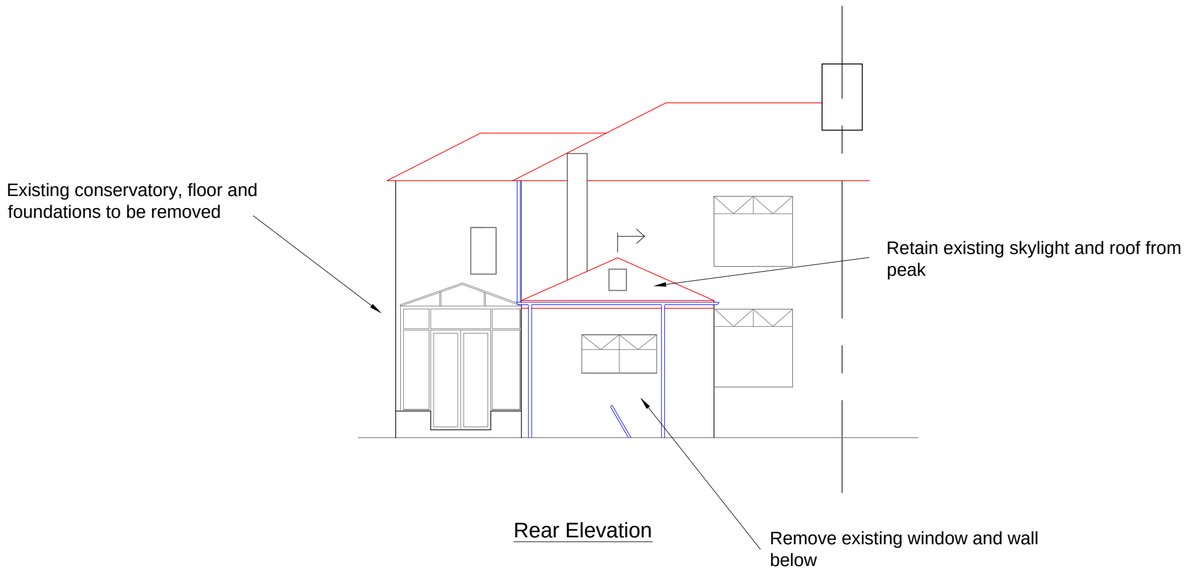



Rear Elevation

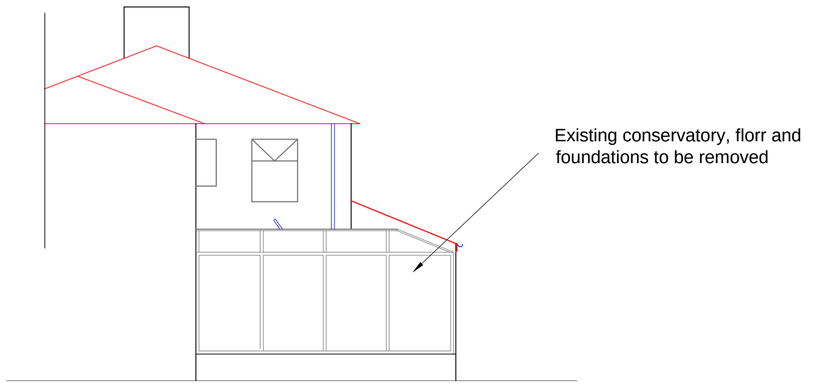

Side Elevation

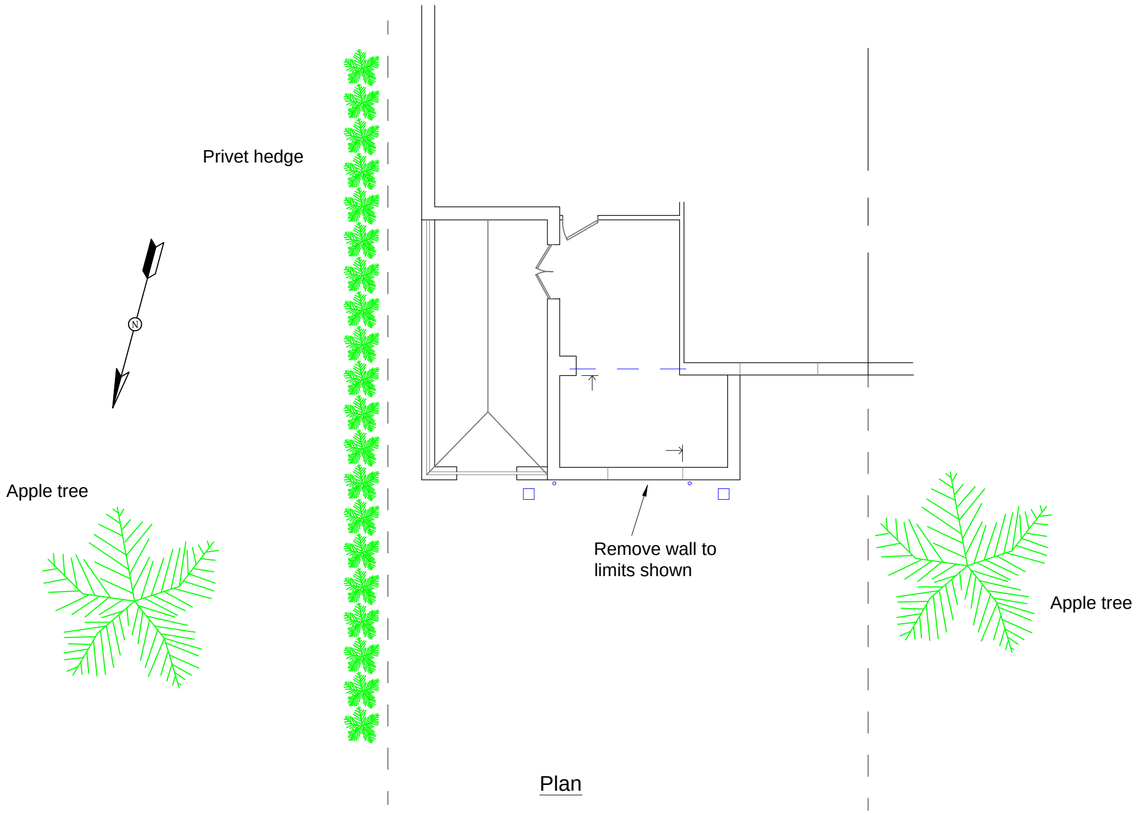

Plan

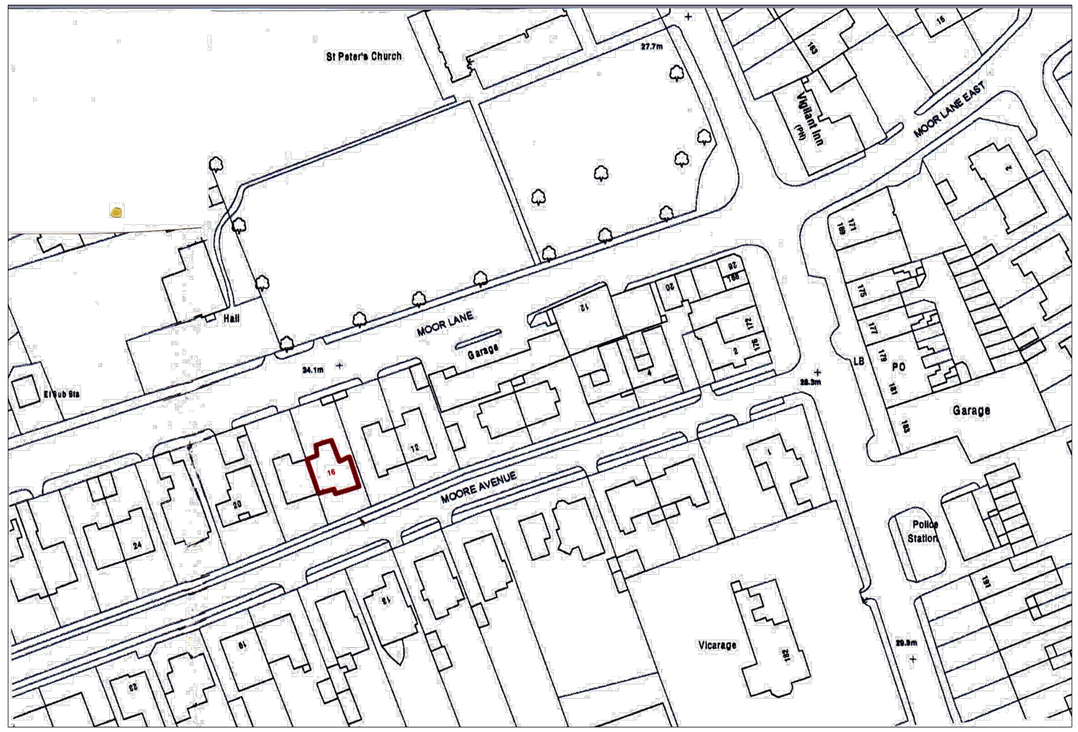

Site Plan
Scale 1:1250

Project
16 Moore Avenue
South Shields

Drawing Title
Existing Plan, Elevations and Demolitions
Scale 1:100