

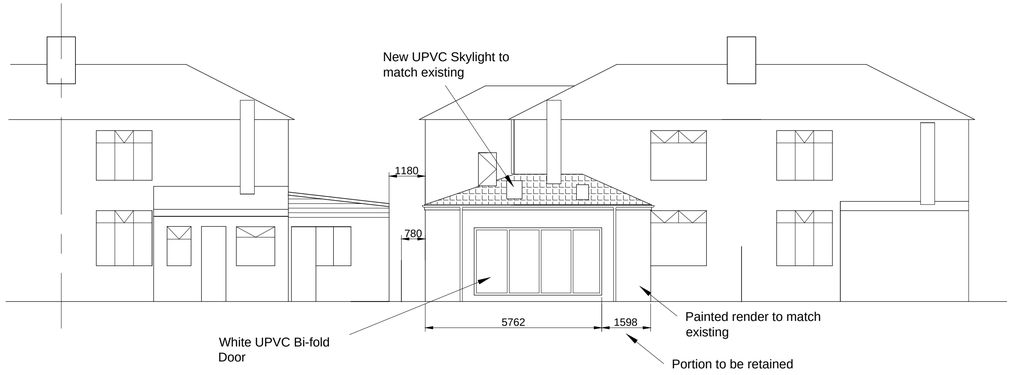


Proposed Rear Elevation

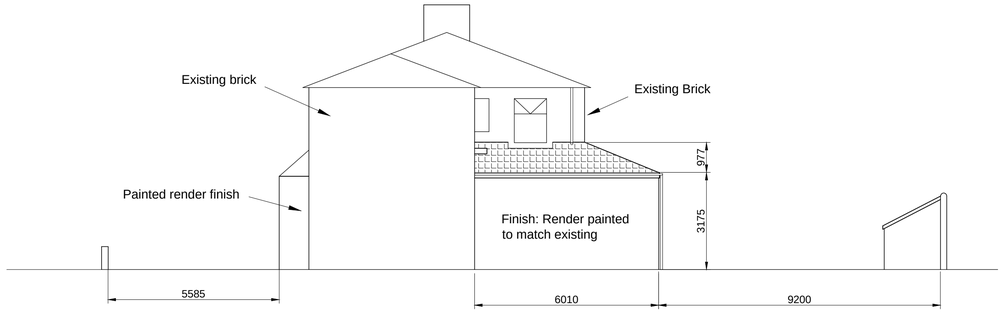


Proposed Side Elevation

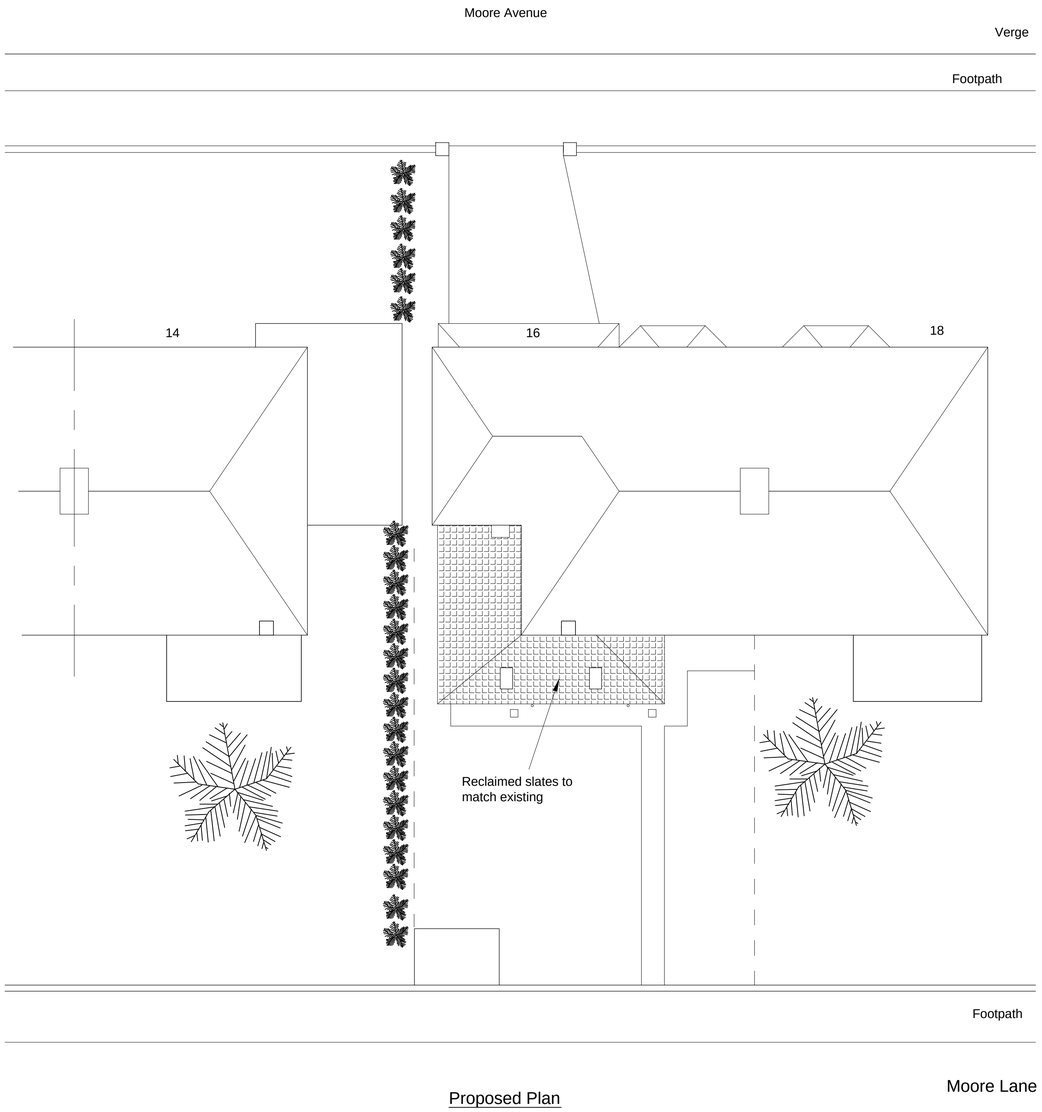

Proposed Plan

N.B. Proposed works to occupy the same footprint as existing

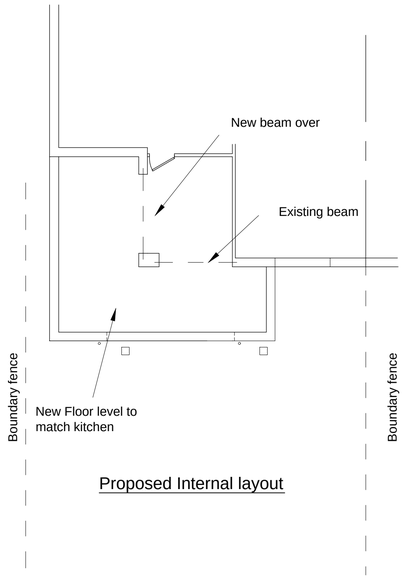

Proposed Internal layout

Project

16 Moore Avenue
South Shields

Drawing Title

Proposed Side and Rear Extension

Scale: 1:100