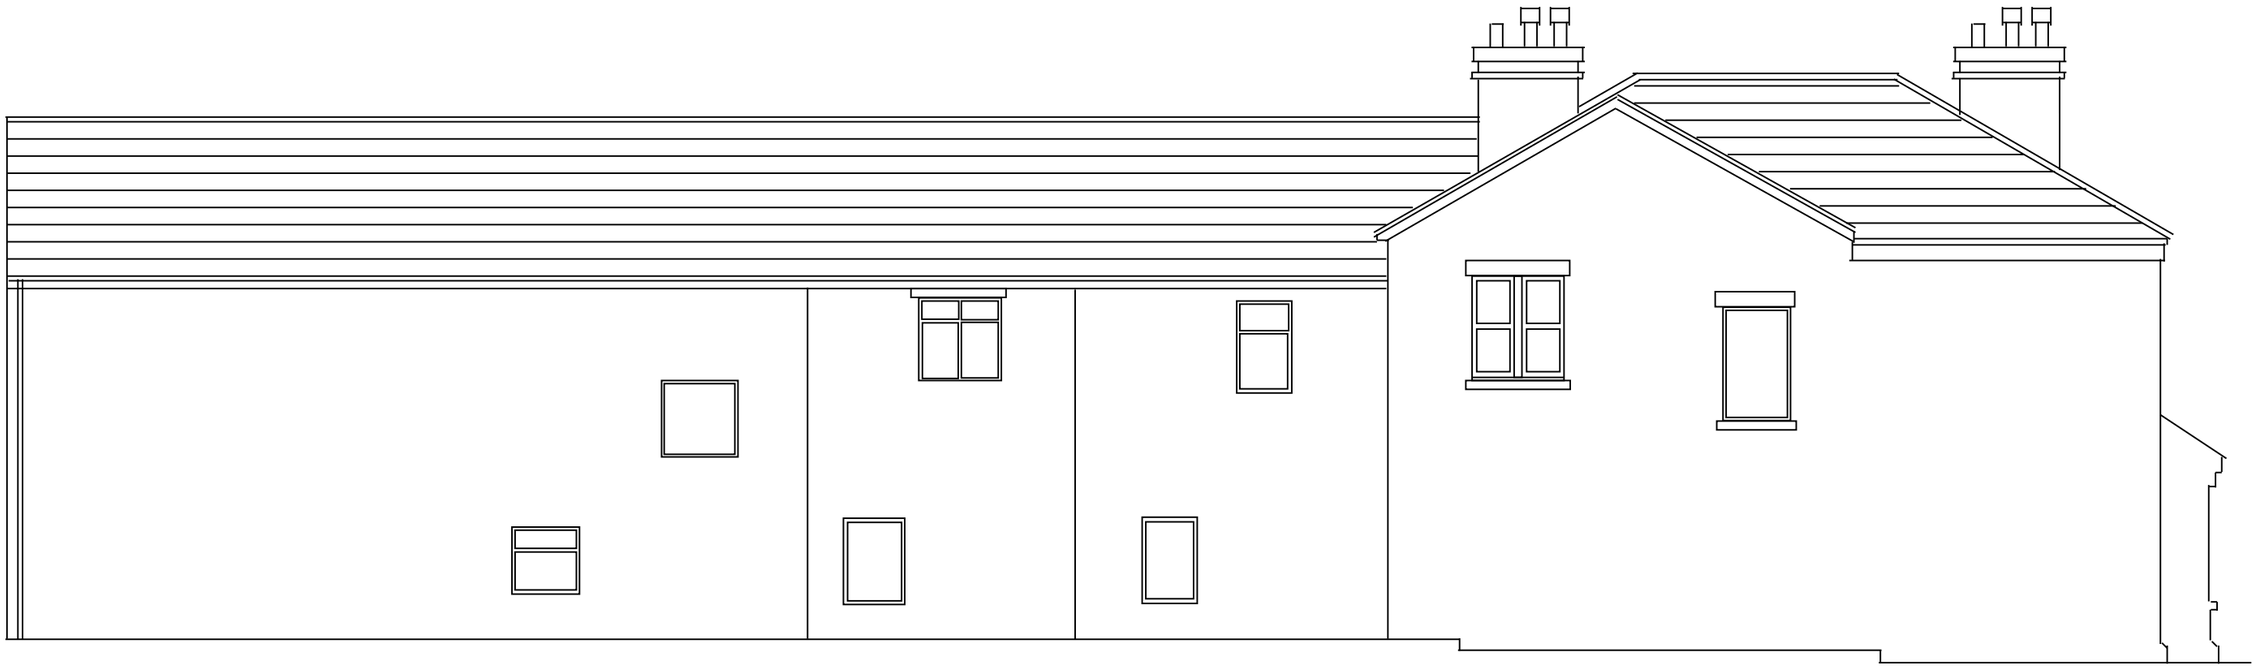


EXISTING NORTH ELEVATION

PROPOSED INSERTION OF 4no BATHROOM WINDOWS TO NORTH ELEVATION, & 2no WINDOWS TO EAST ELEVATION OF APARTMENTS AND 1no LOFT WINDOW TO MAIN HOUSE AT 281 SUNDERLAND ROAD, SOUTH SHIELDS

CLIENT

MR GARY MARSHALL

DRAWN BY


KATHRYN FINNON tel 4562656
email- katiemfinnon @hotmail.com

SCALE


1:100 at A3 drwgs 1 & 2
1:200 at A3 drwg 3

DRAWING REF


2018/FEB/01 DRWGS 1-3

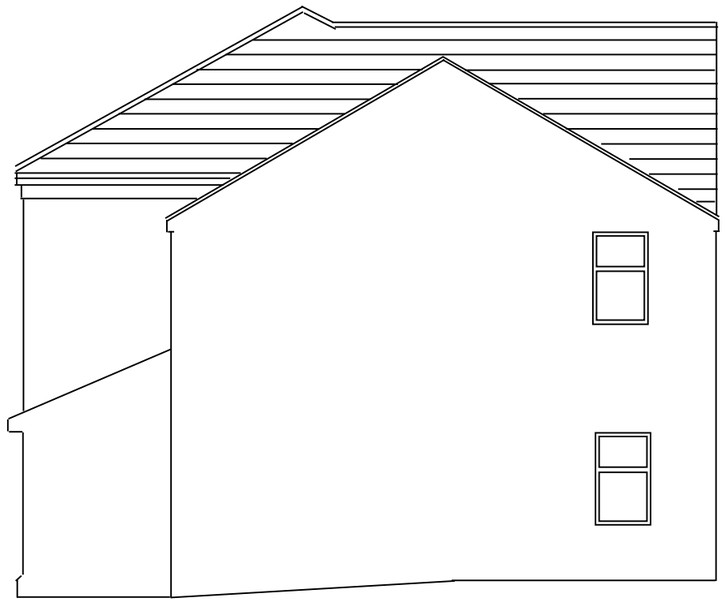

EXISTING EAST ELEVATION

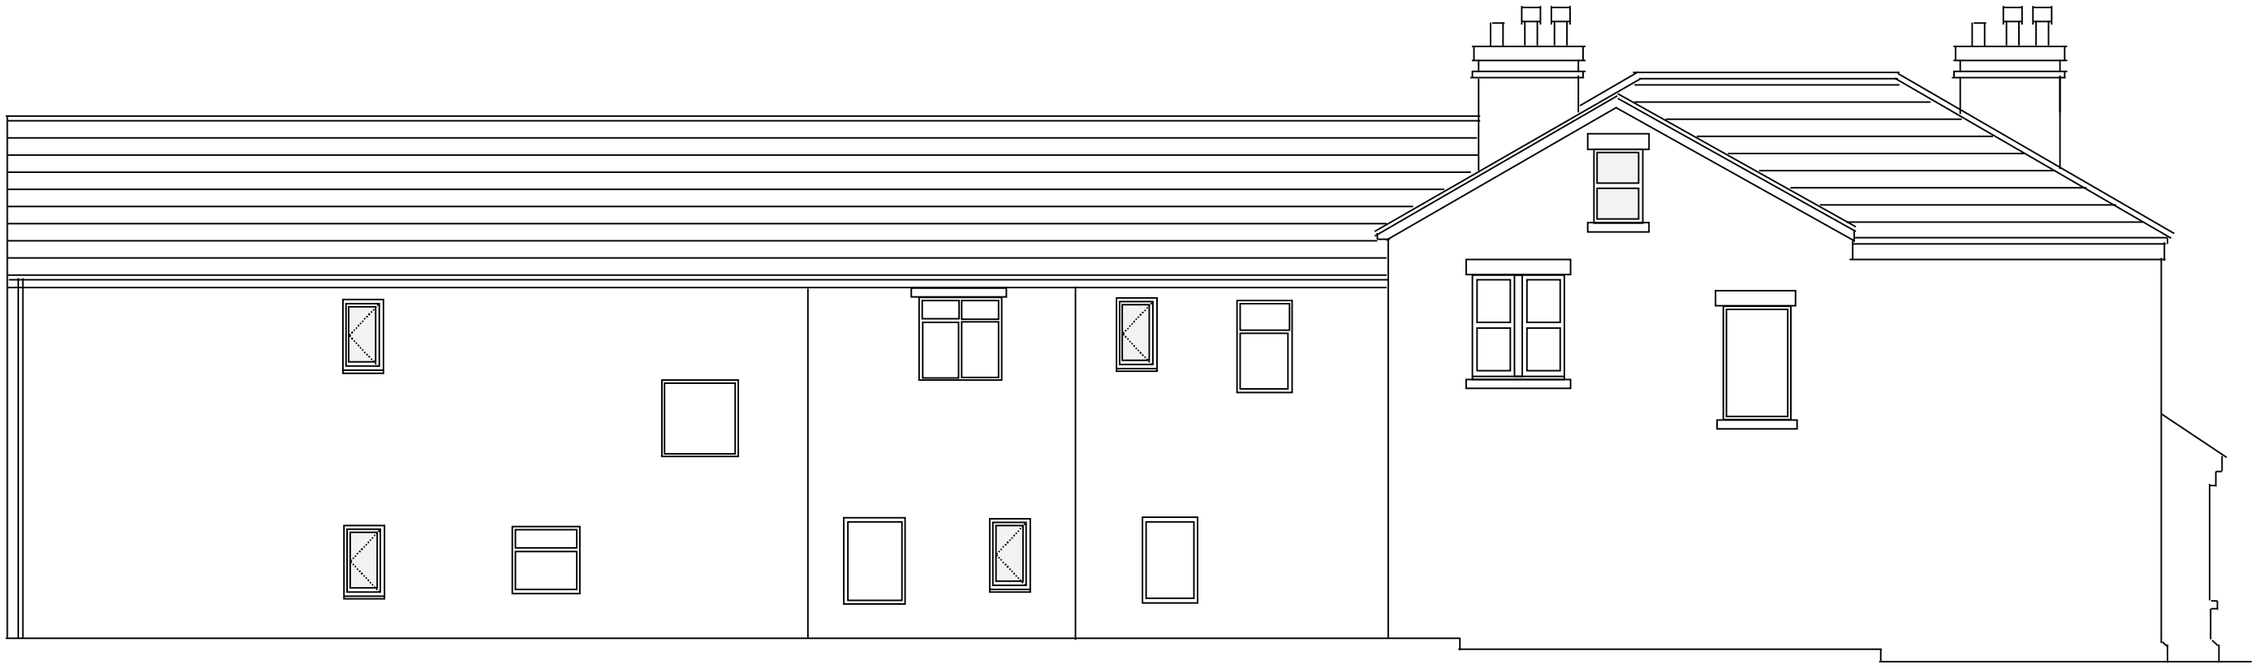

PROPOSED NORTH ELEVATION

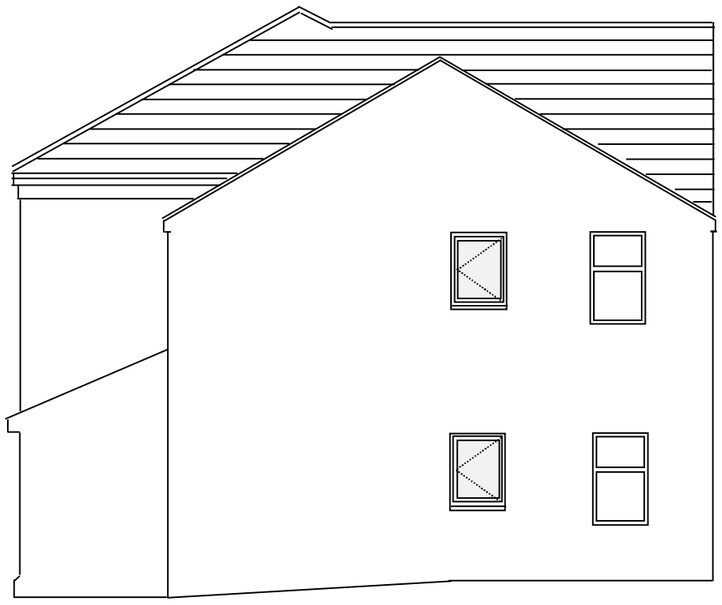

PROPOSED EAST ELEVATION

new windows to be white pvc frames, style to match existing
all bathroom windows to be glazed with obscure glass

281 SUNDERLAND ROAD, SOUTH SHIELDS ref 2018/FEB/01 drwg2