Proposed Highway Wall Treatment
Former Harton Library
Sunderland Road
South shields

Scale 1:200 @ A3 - Site Plan
1:150 @ A3 - Front Elevation

Drawn

Play Area


Pedestrian Access

Highway

Highway

Proposed Signage 1

Proposed Signage 2

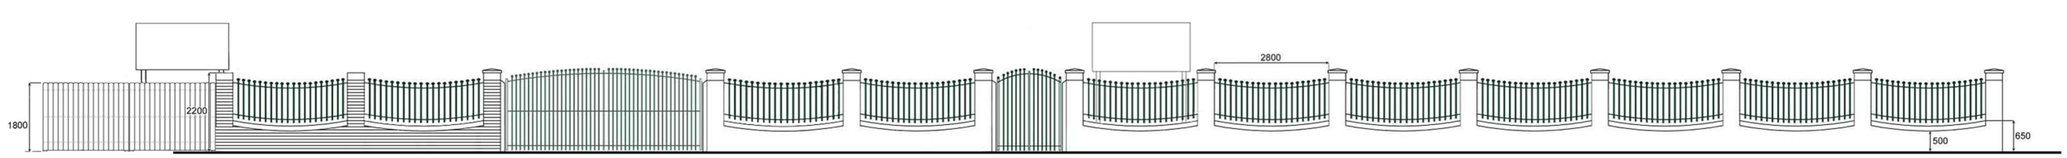


Front Elevation