
NOTE - DO NOT SCALE FROM THE DRAWING. NOTIFY THE ARCHITECT IMMEDIATELY IF ANY DISCREPANCIES ARISE.

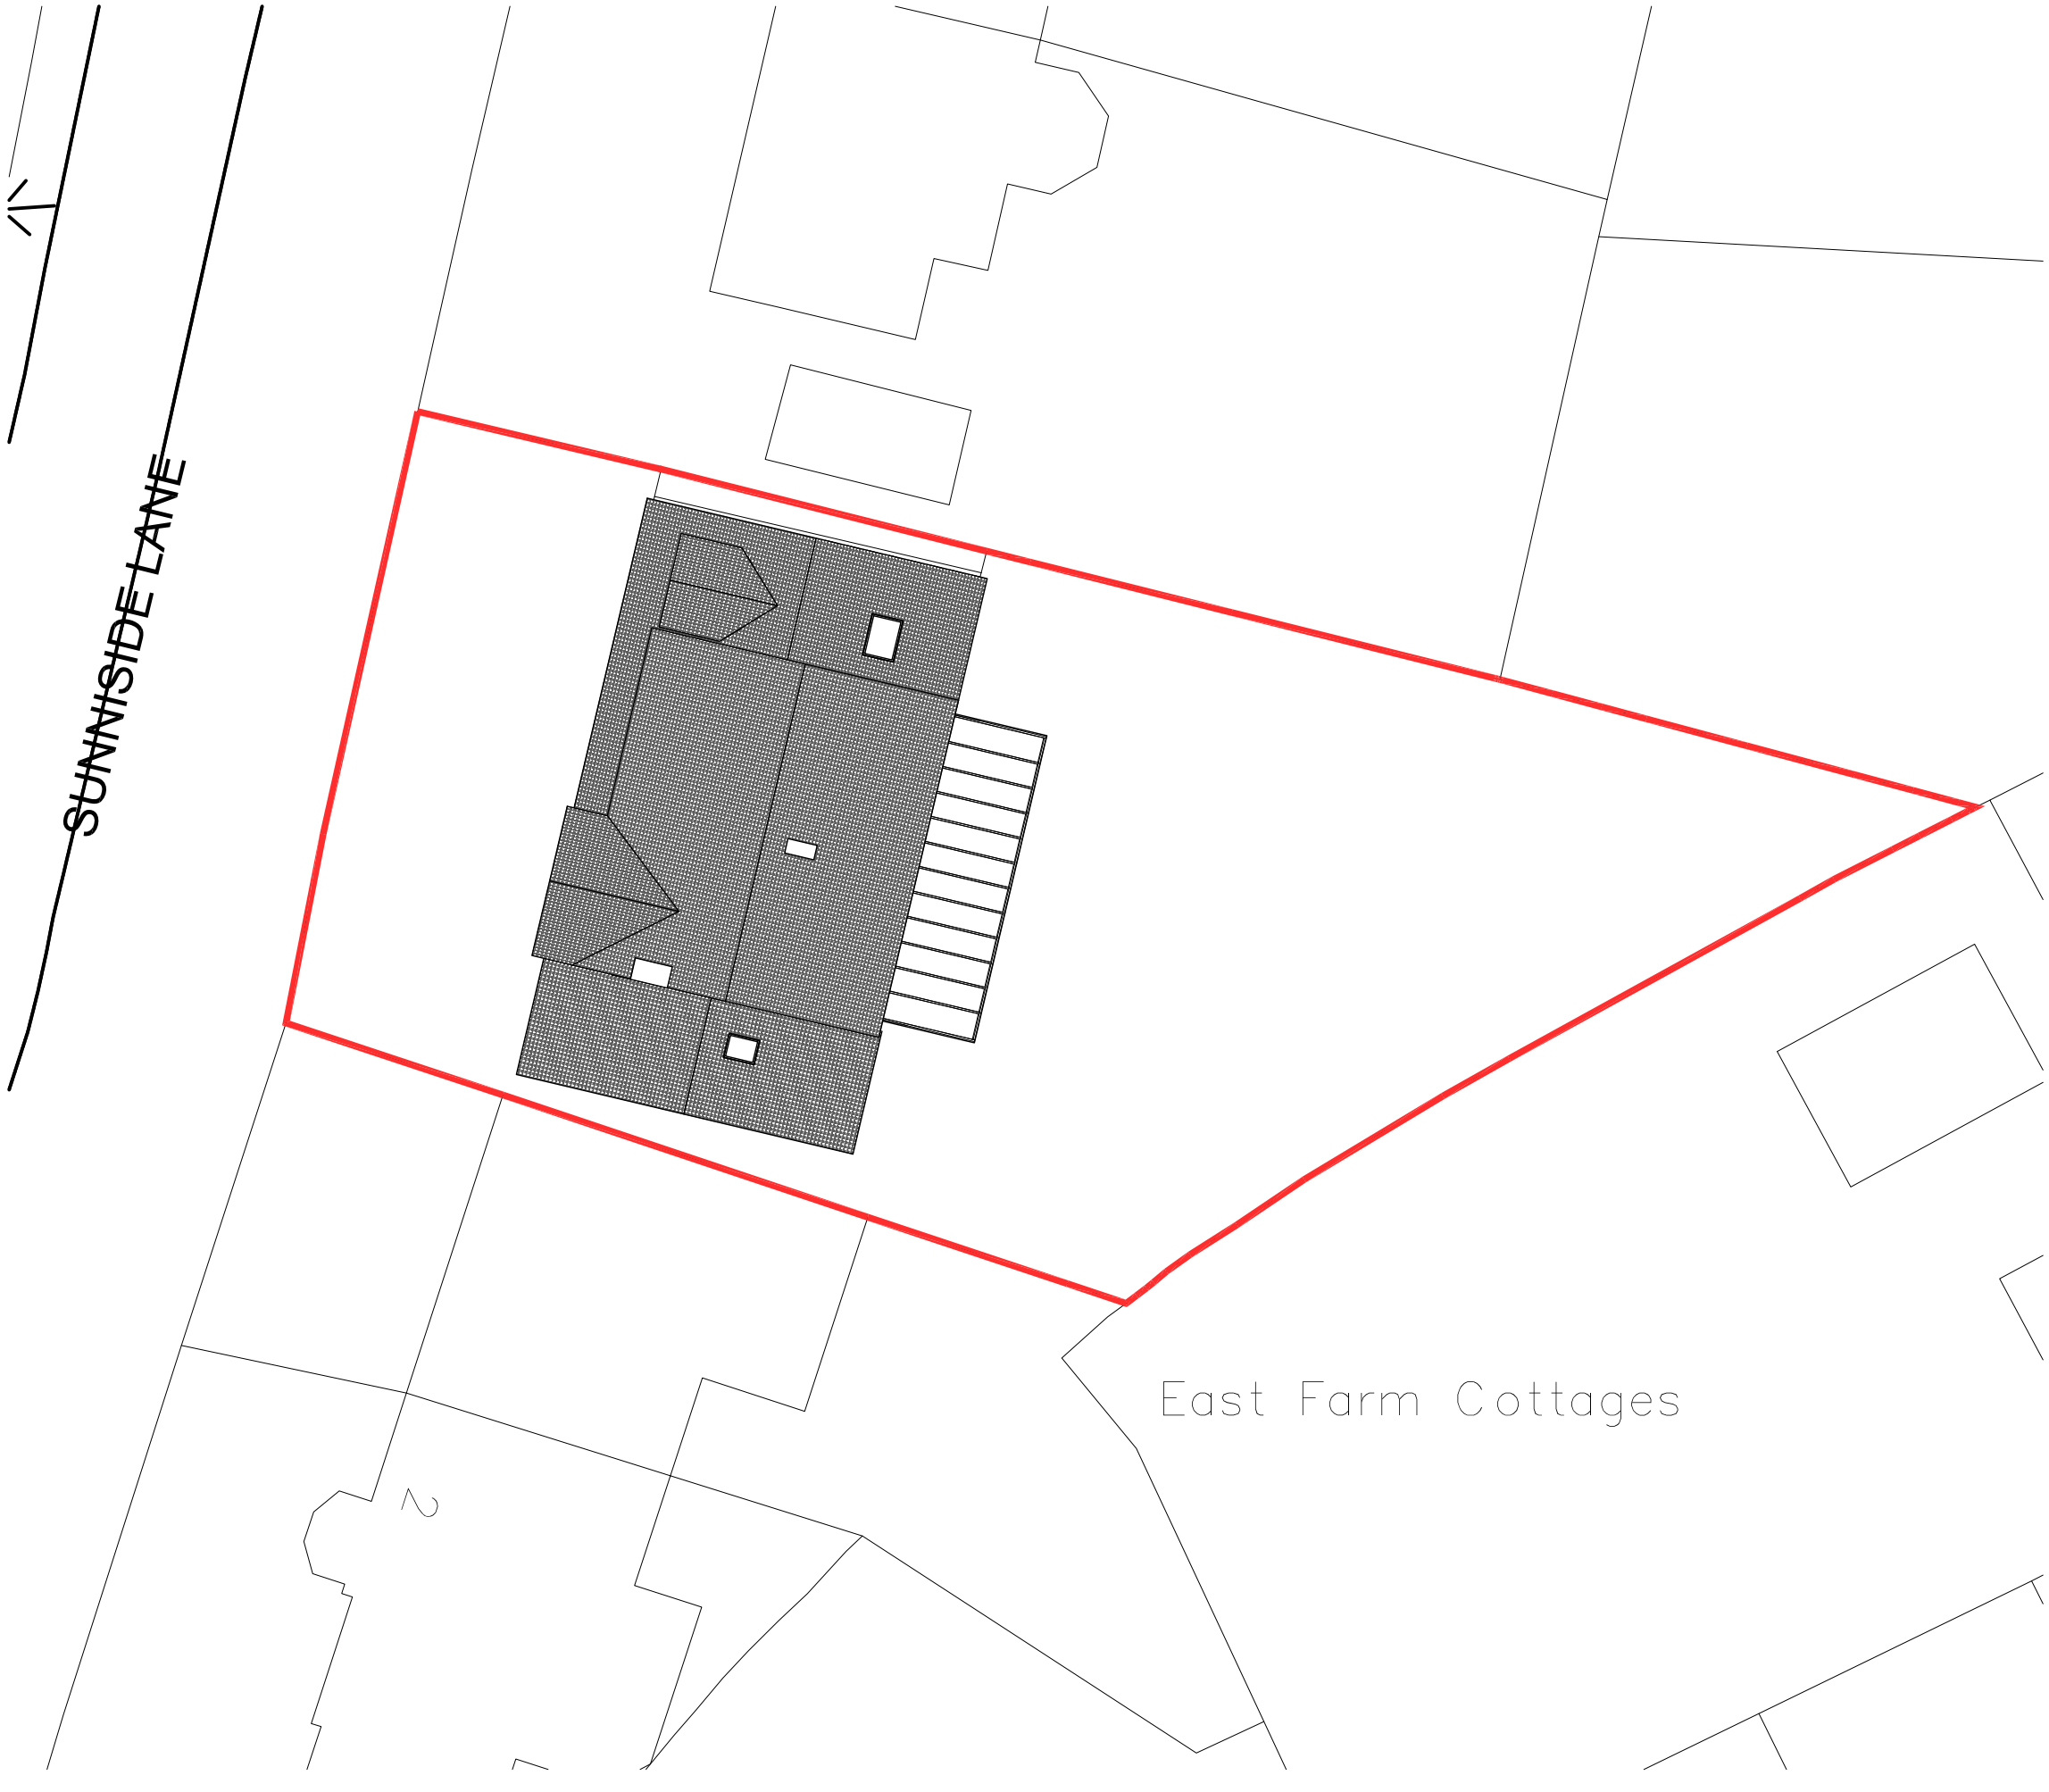

REVISIONS

1 13.04.18 - FIRST ISSUE

REV	DATE	DESCRIPTION

BLAKE HOPKINSON ARCHITECTURE + DESIGN

BLAKE HOPKINSON ARCHITECTURE LLP OC327403
NORTH SHIELDS, TYNE + WEAR - 0191 2570022 - www.bharchitecture.co.uk

Job Title / Client
6 SUNNISIDE LANE, CLEADON
FOR MR A.FORD AND MRS J. SCRAFTON

Drawing Name
EXISTING SITE PLAN

Drawing Status
PLANNING

Drawn by	Date
CK	13.04.18
Checked by	Date
DB	13.04.18

Project Ref	Drawing No.	Rev.
RES645	100-02	1

Drawing Scale
1:100 @ A3

copyright blake hopkinson architecture L.L.P.