
This Drawing is the property of Building Design Solutions (NE) Ltd.

If there are any discrepancies between given dimensions & site dimensions notify BDS immediately for clarification before proceeding further.


IF IN DOUBT ASK.




Front Elevation

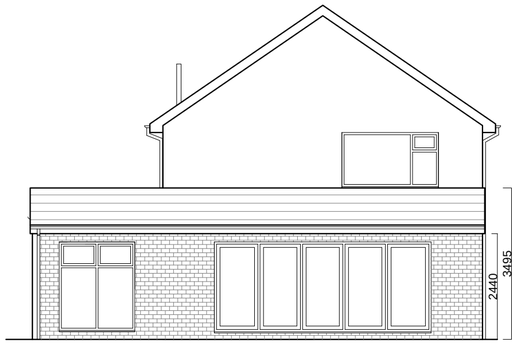


Rear Elevation

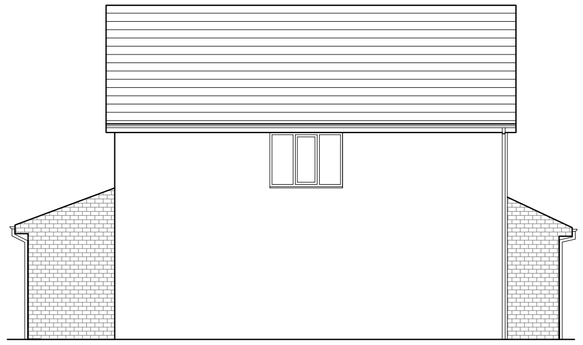


Side Elevation

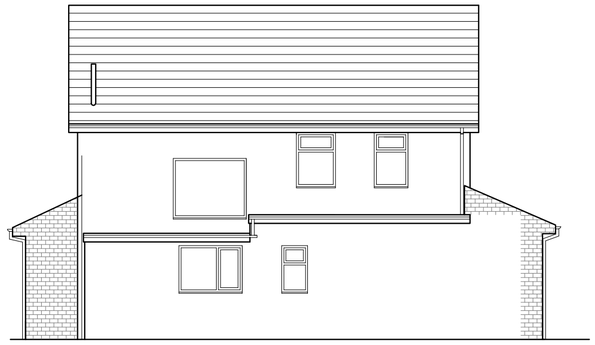


Side Elevation

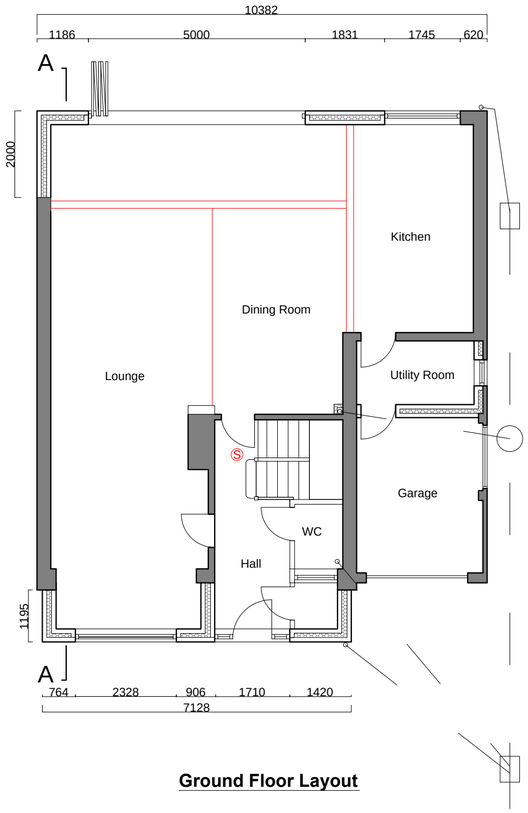

Ground Floor Layout

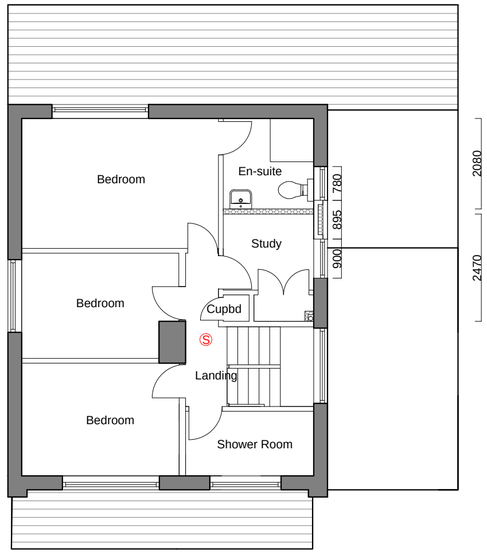

First Floor Layout

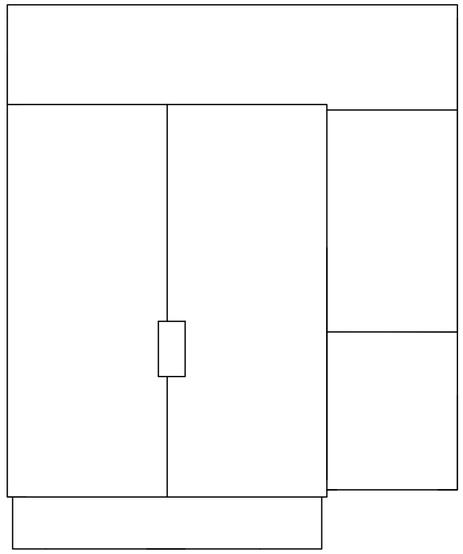

Roof Plan

REV. NO.	DATE

BUILDING DESIGN SOLUTIONS NORTH EAST LIMITED

15 Crummock Ave
Seaburn Dene
Sunderland
Sean Curran
M; 07961713623
T: 01642 800280
E: INFO@BUILDINGDESIGNSOLUTIONS.CO.
W: WWW.BUILDINGDESIGNSOLUTIONS.CO.U

SCHEME: Proposed Front And Rear Extensions					CLIENT: Mrs. A. Owen	
TITLE: Proposed Elevations and Layouts					27 Farm Hill Road, Cleadon	
DRAWING NO: / 002/18	DRAWN:	DATE: April 18	SCALE: 1:100	CHECK:	STATUS:	
FILE PATH: \Current Schemes\Job No.					PAPER	A