
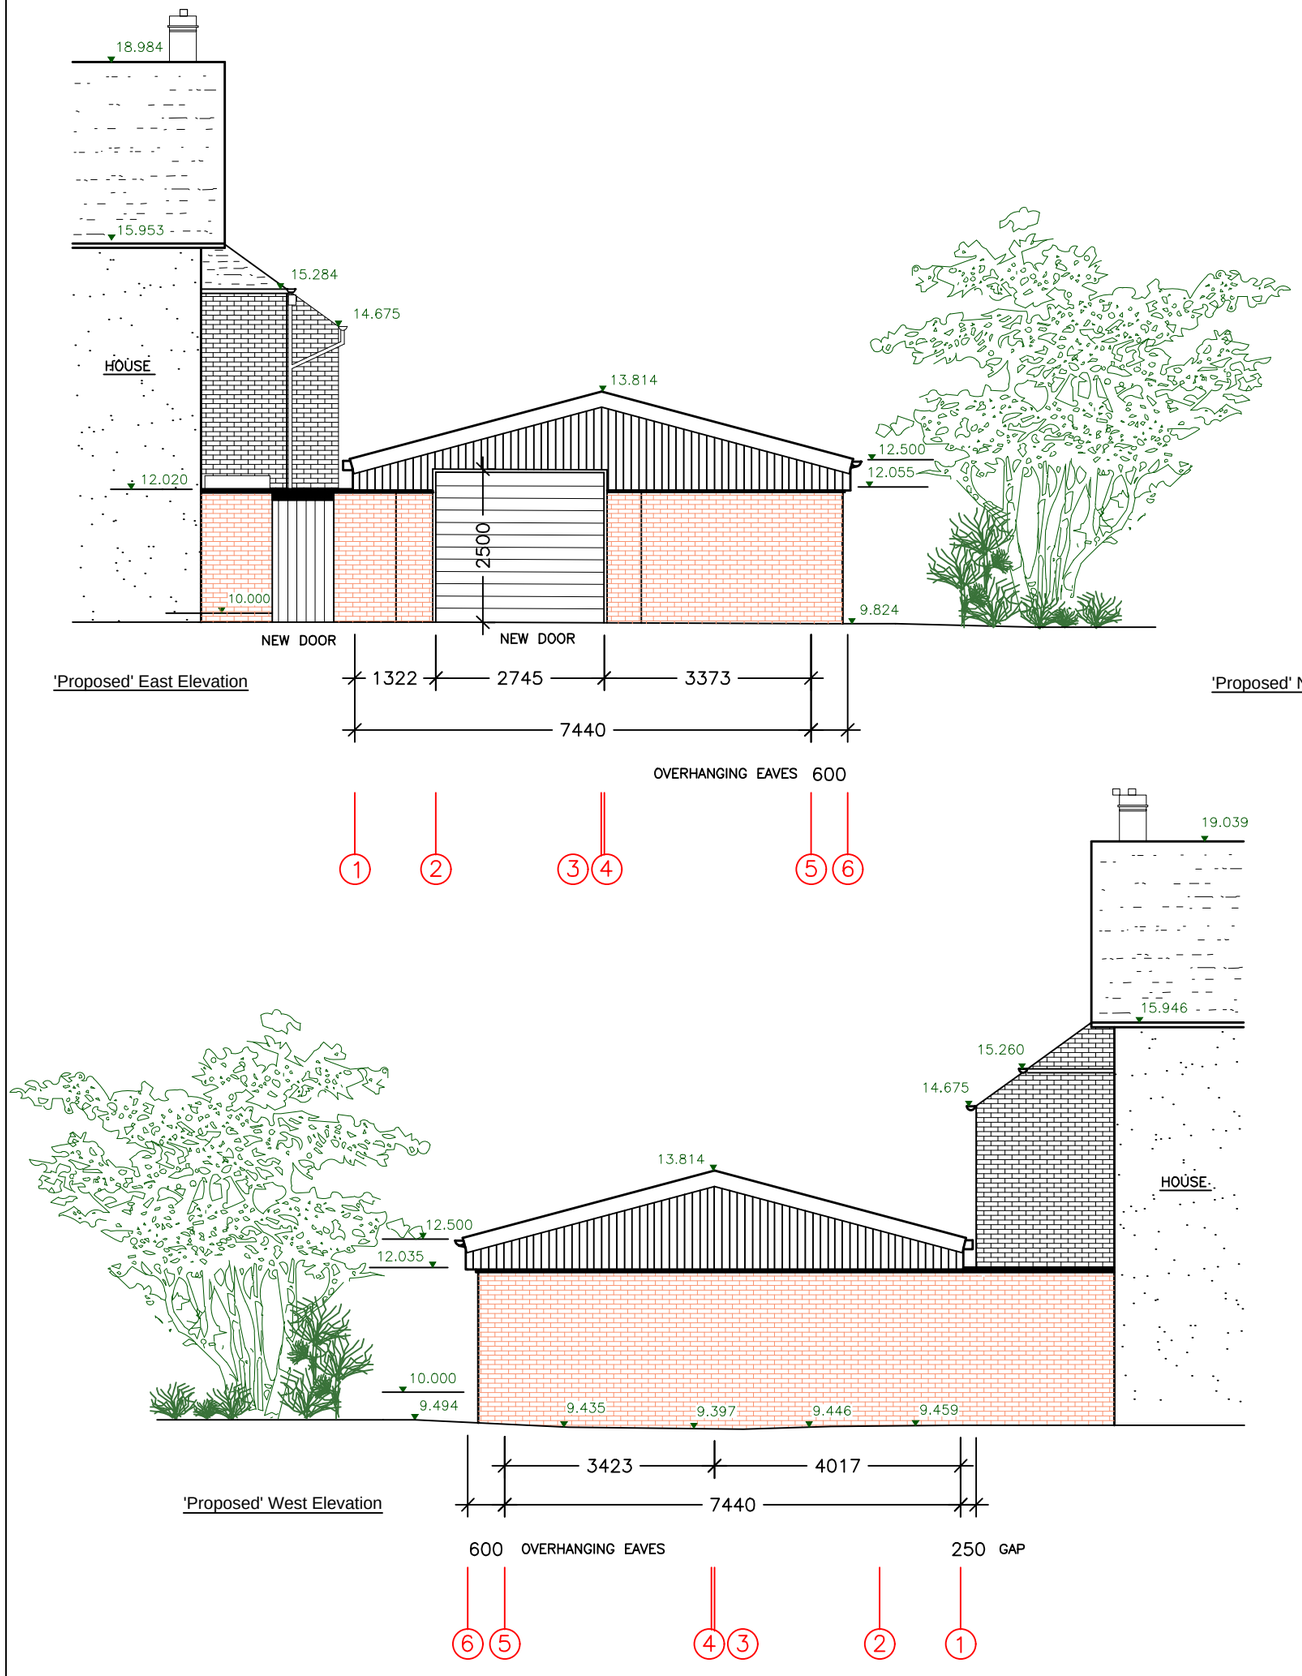



'Proposed' East Elevation

'Proposed' West Elevation

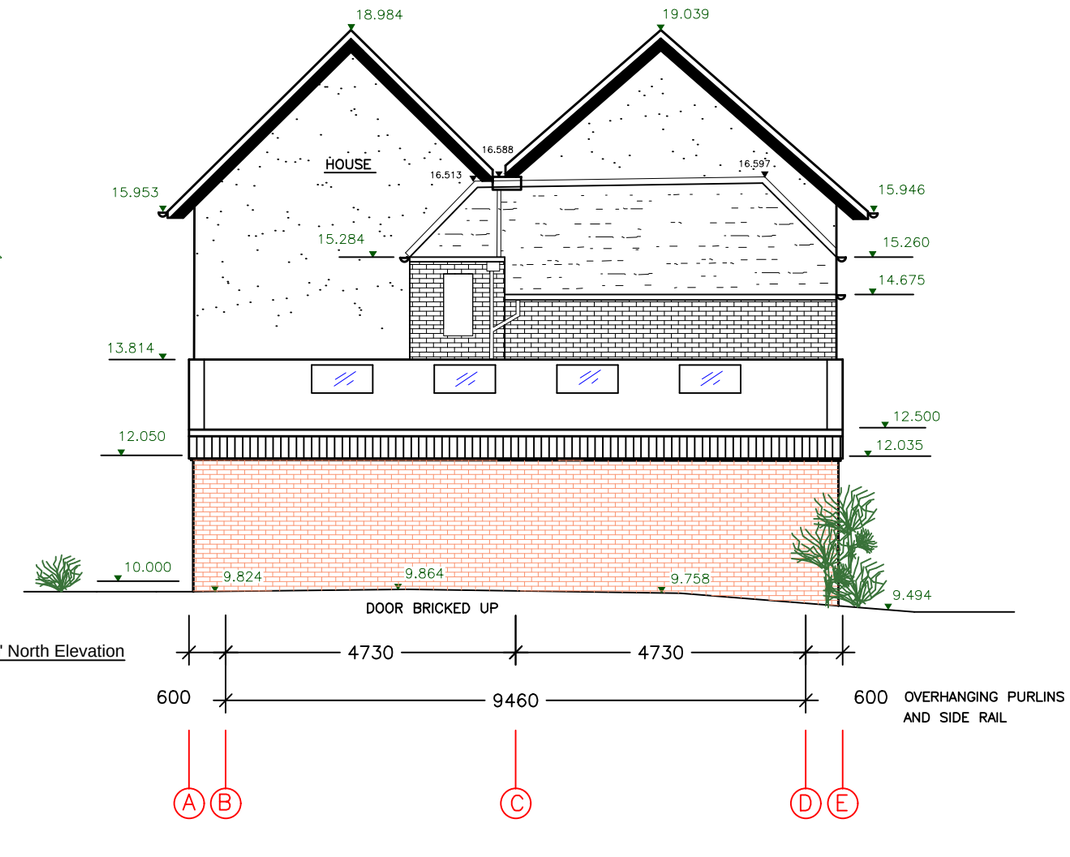


'Proposed' North Elevation

| | | | |
|---|---|---|---|
| **DRAWING TITLE** PROPOSED ELEVATIONS | | | |
| **CUSTOMER** MR LIAM PETCH | | **SITE ADDRESS** SUNDERLAND ROAD SOUTH SHIELDS | |
| **SCALE at A3** 1:100 | **DRAWN BY** L.PETCH | **DATE** 20.04.18 | **DRAWING NO.** 006C |