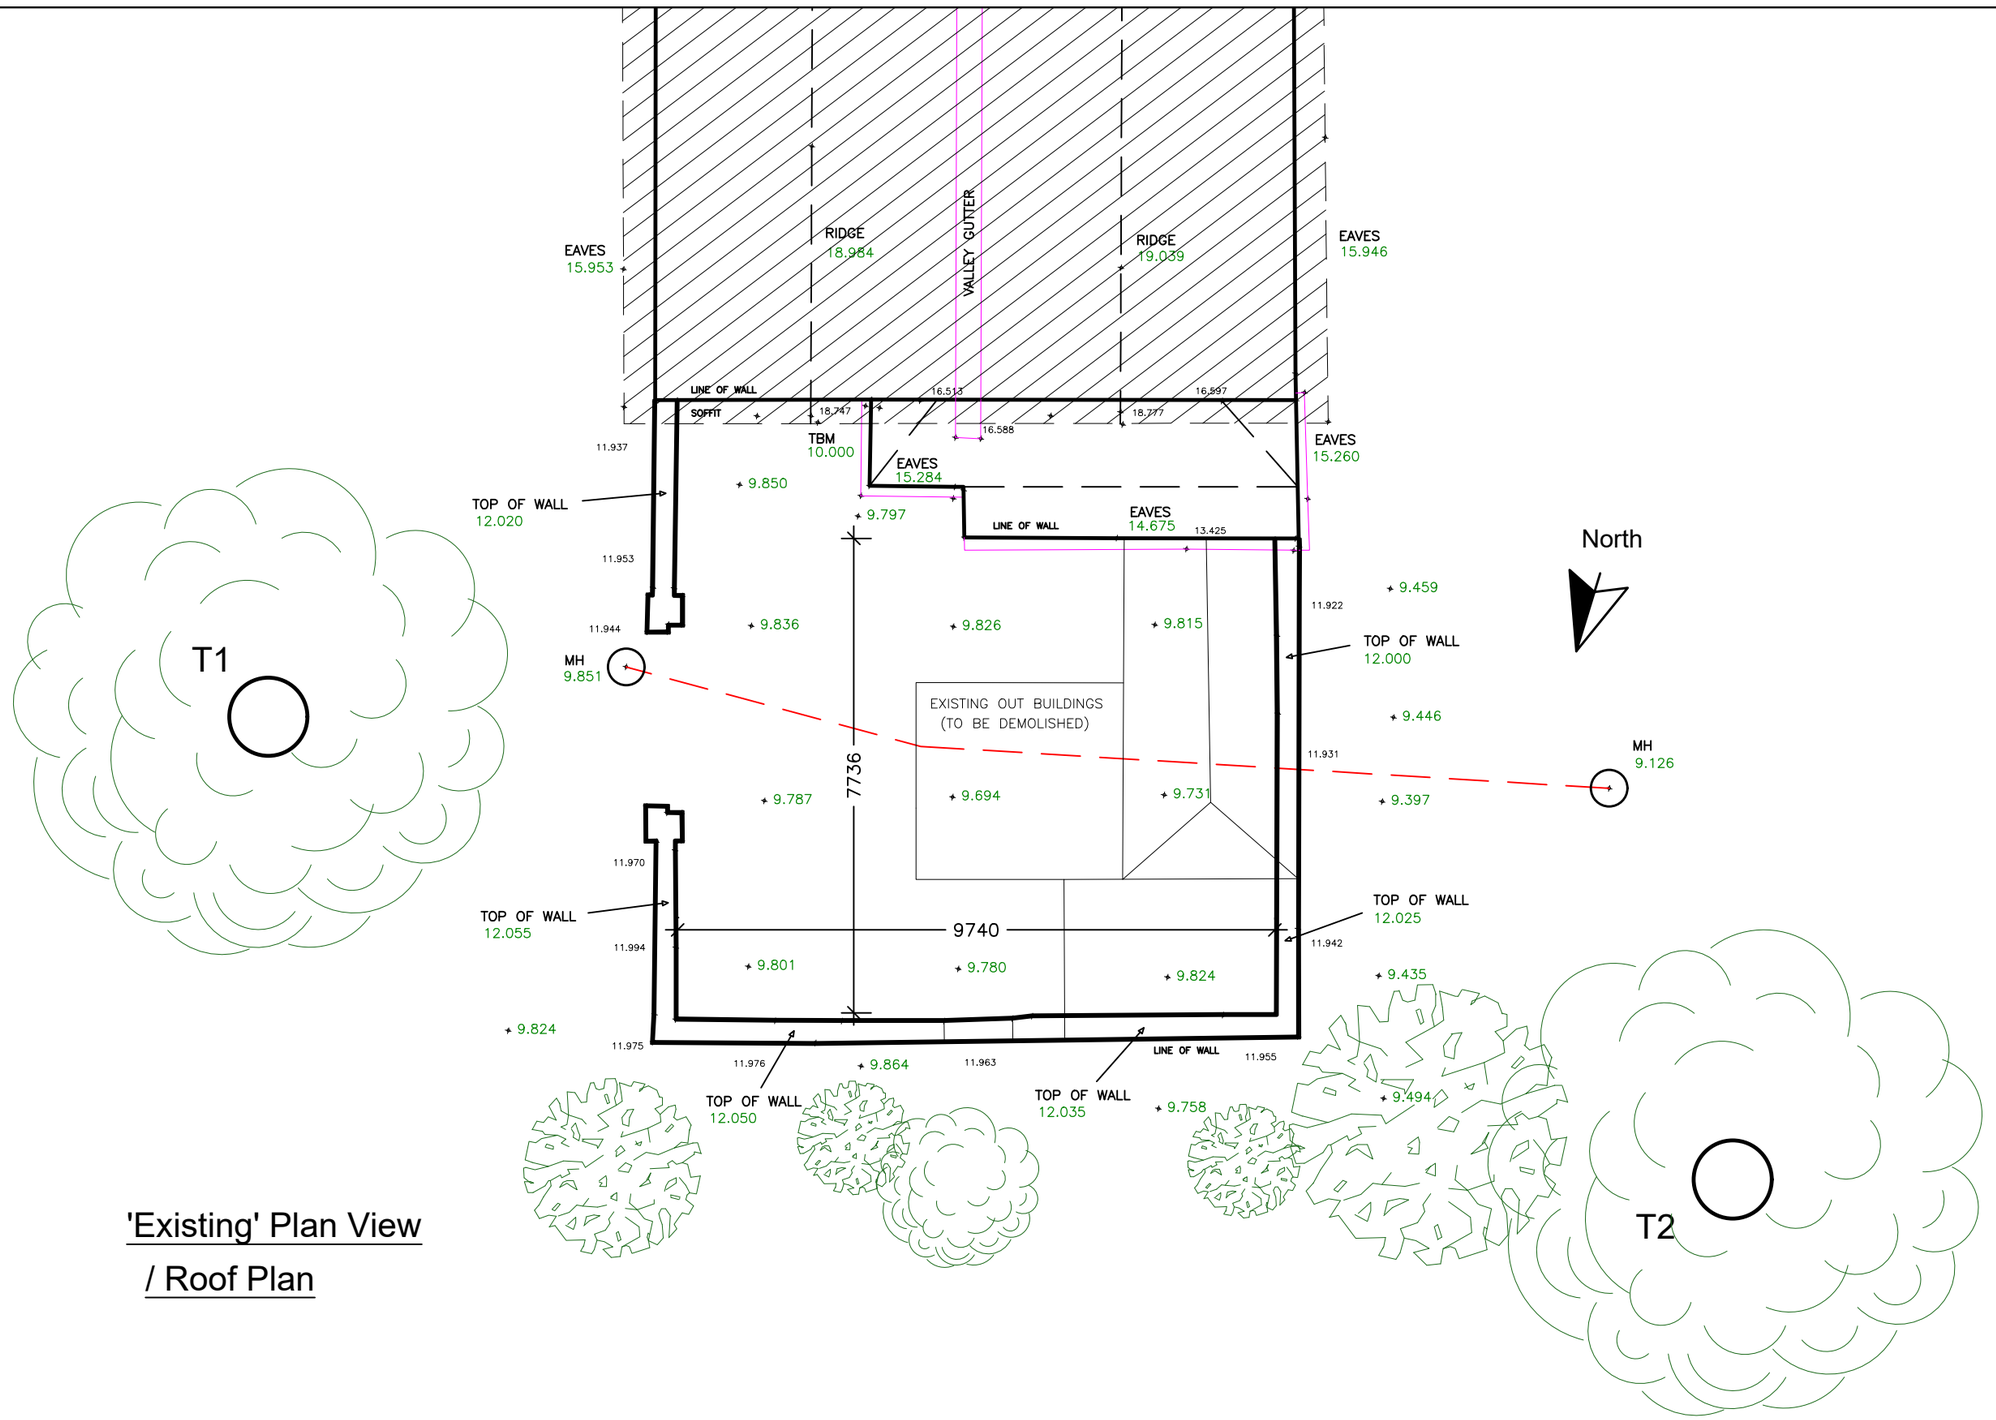


'Existing' Plan View
/ Roof Plan

DRAWING TITLE EXISTING PLAN VIEW / ROOF PLAN AND SURVEY INFORMATION			
CUSTOMER MR LIAM PETCH		**SITE ADDRESS** SUNDERLAND ROAD SOUTH SHIELDS	
SCALE at A3 1:100	**DRAWN BY** L.PETCH	**DATE** 10.04.18	**DRAWING NO.** 001A